
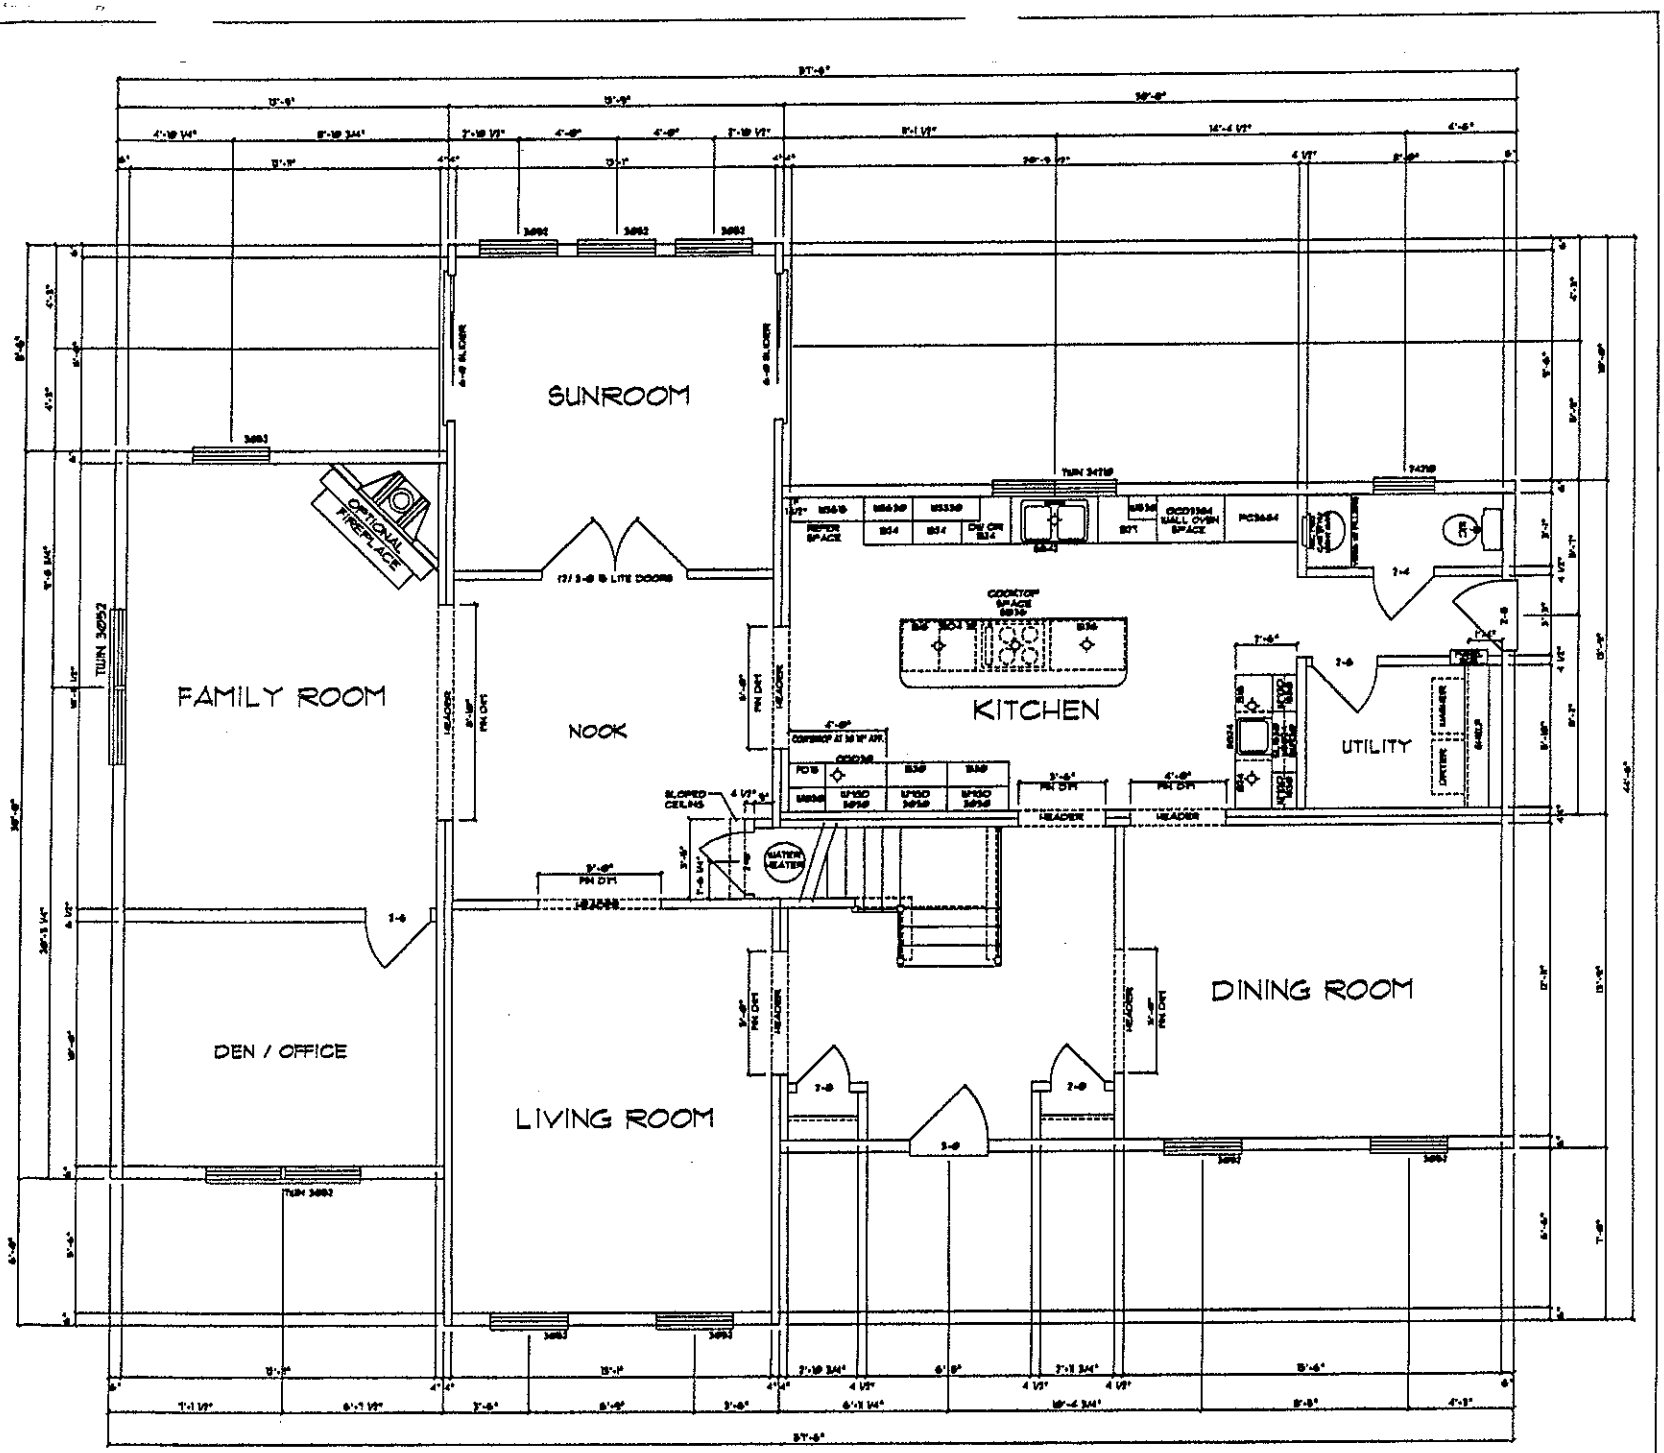


FIRST FLOOR PLAN - SALEM TWO STORY

Acknowledgement of Plans Submittal ONLY
Date 1/19/05

Date

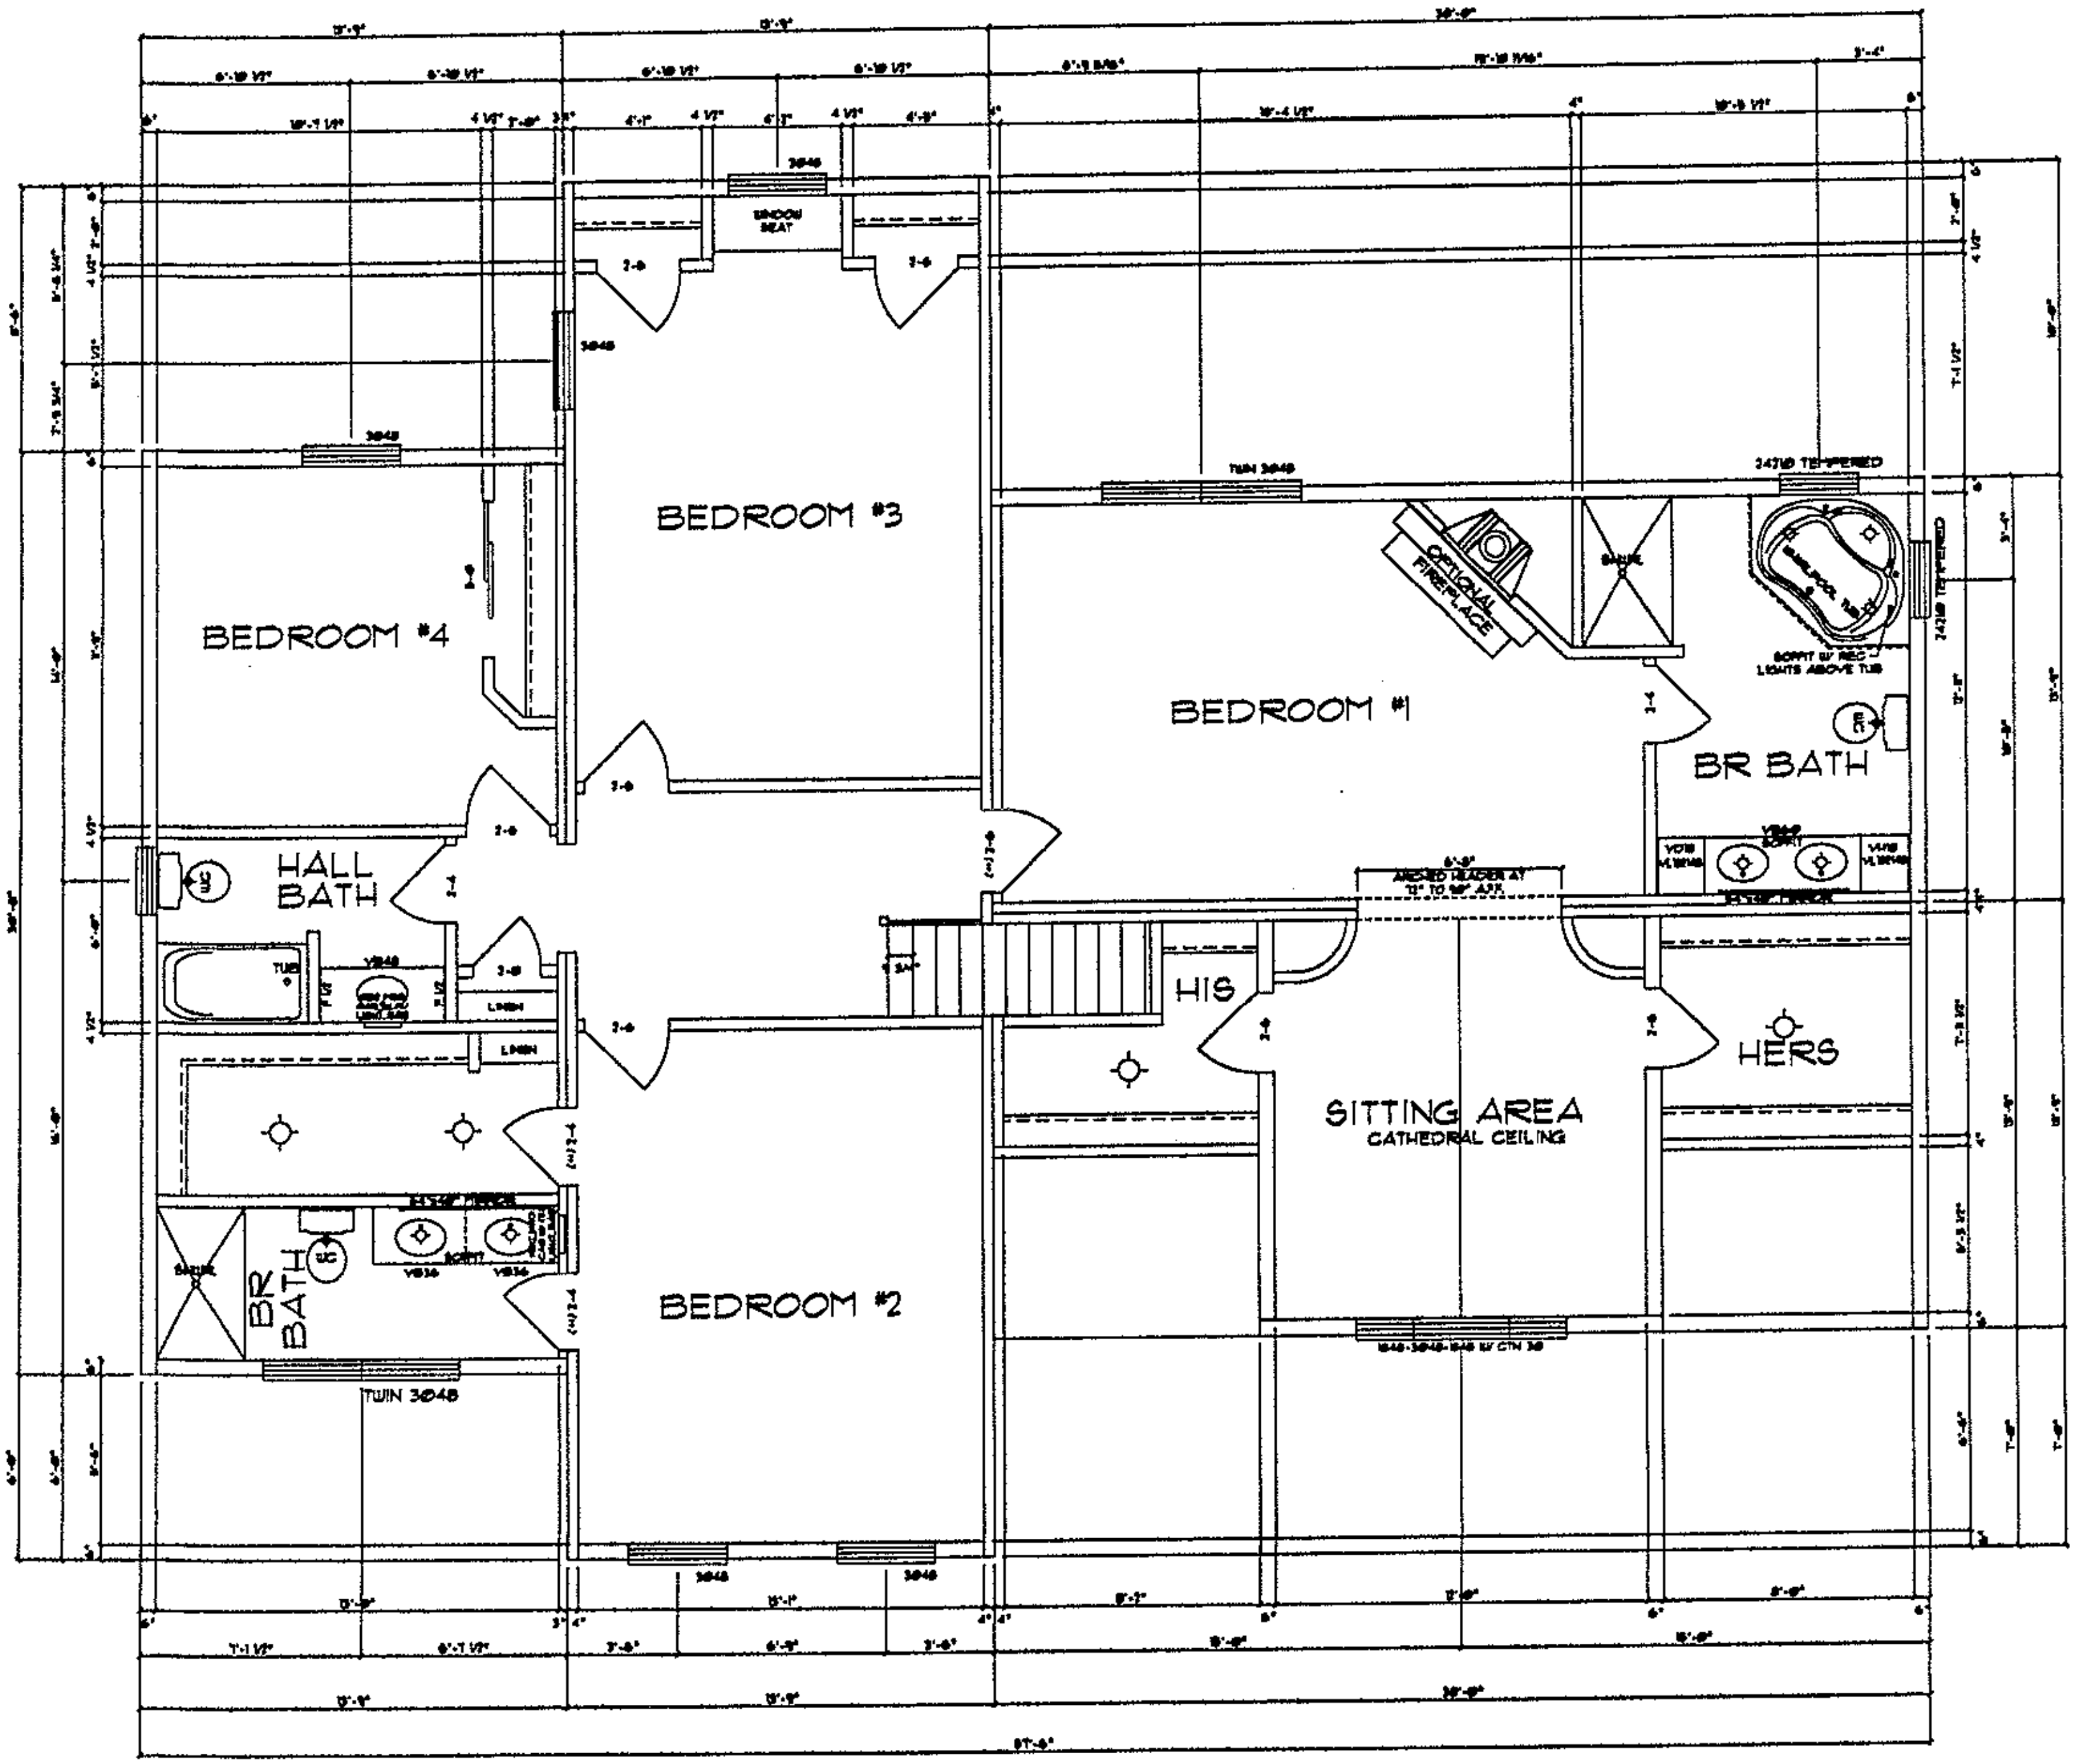

SECOND FLOOR PLAN - SALEM TWO STORY

Acknowledgement Of
Plans Submittal ONLY!
Date 1/19/05
Date