IREDELL COUNTY HEATLH DEPARTMENT

PAGE 2: *SITE PLAN WORKSHEET*

SEE THE SAMPLE SITE PLAN BELOW. INCOMPLETE SITE PLANS WILL BE RETURNED TO YOU FOR COMPLETION AND MAY RESULT IN A DELAY IN THE ISSUANCE OF YOUR SEPTIC SYSTEM PERMIT!!!

Place an (X) beside each item as you complete the site plan:

- ✓ Property Line measurements are clearly identified…
- ✓ All proposed structures are indicated…
  SHOW: proposed house or business footprint, wells, water lines, patios, pools and decks, and any other item that will occupy space on the site
- ✓ Front and side setbacks from property line…
- ✓ Preferred driveway location and configuration, preferred well location…
- ✓ Area you prefer your septic system to be placed…
- ____ North arrow, or other sufficient indicator of direction…


Circle N/A on the following if appropriate:

- ____ Location of septic systems and wells within 100' of your property… N/A
- ____ Location of easements and rights of ways on your property… N/A
- ____ Location of any designated wetlands on the property… N/A

Signature: _____ _____

Property owner or owner's legal representative signature (SIGNATURE REQUIRED) DATE

USE THIS SPACE TO DRAW YOUR SITE PLAN

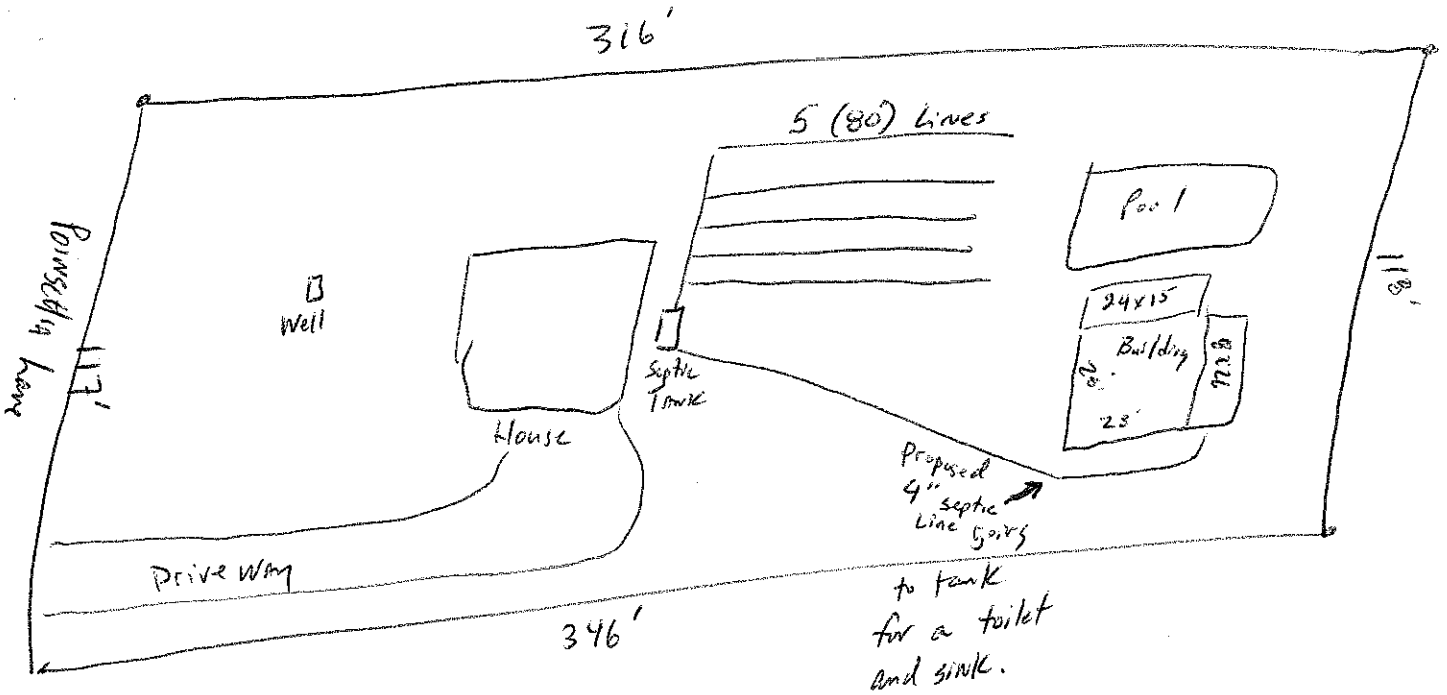

Refer to permit # 151956 for more info. (8-19-08)

