
Swimming Pool Permit # 1163162O

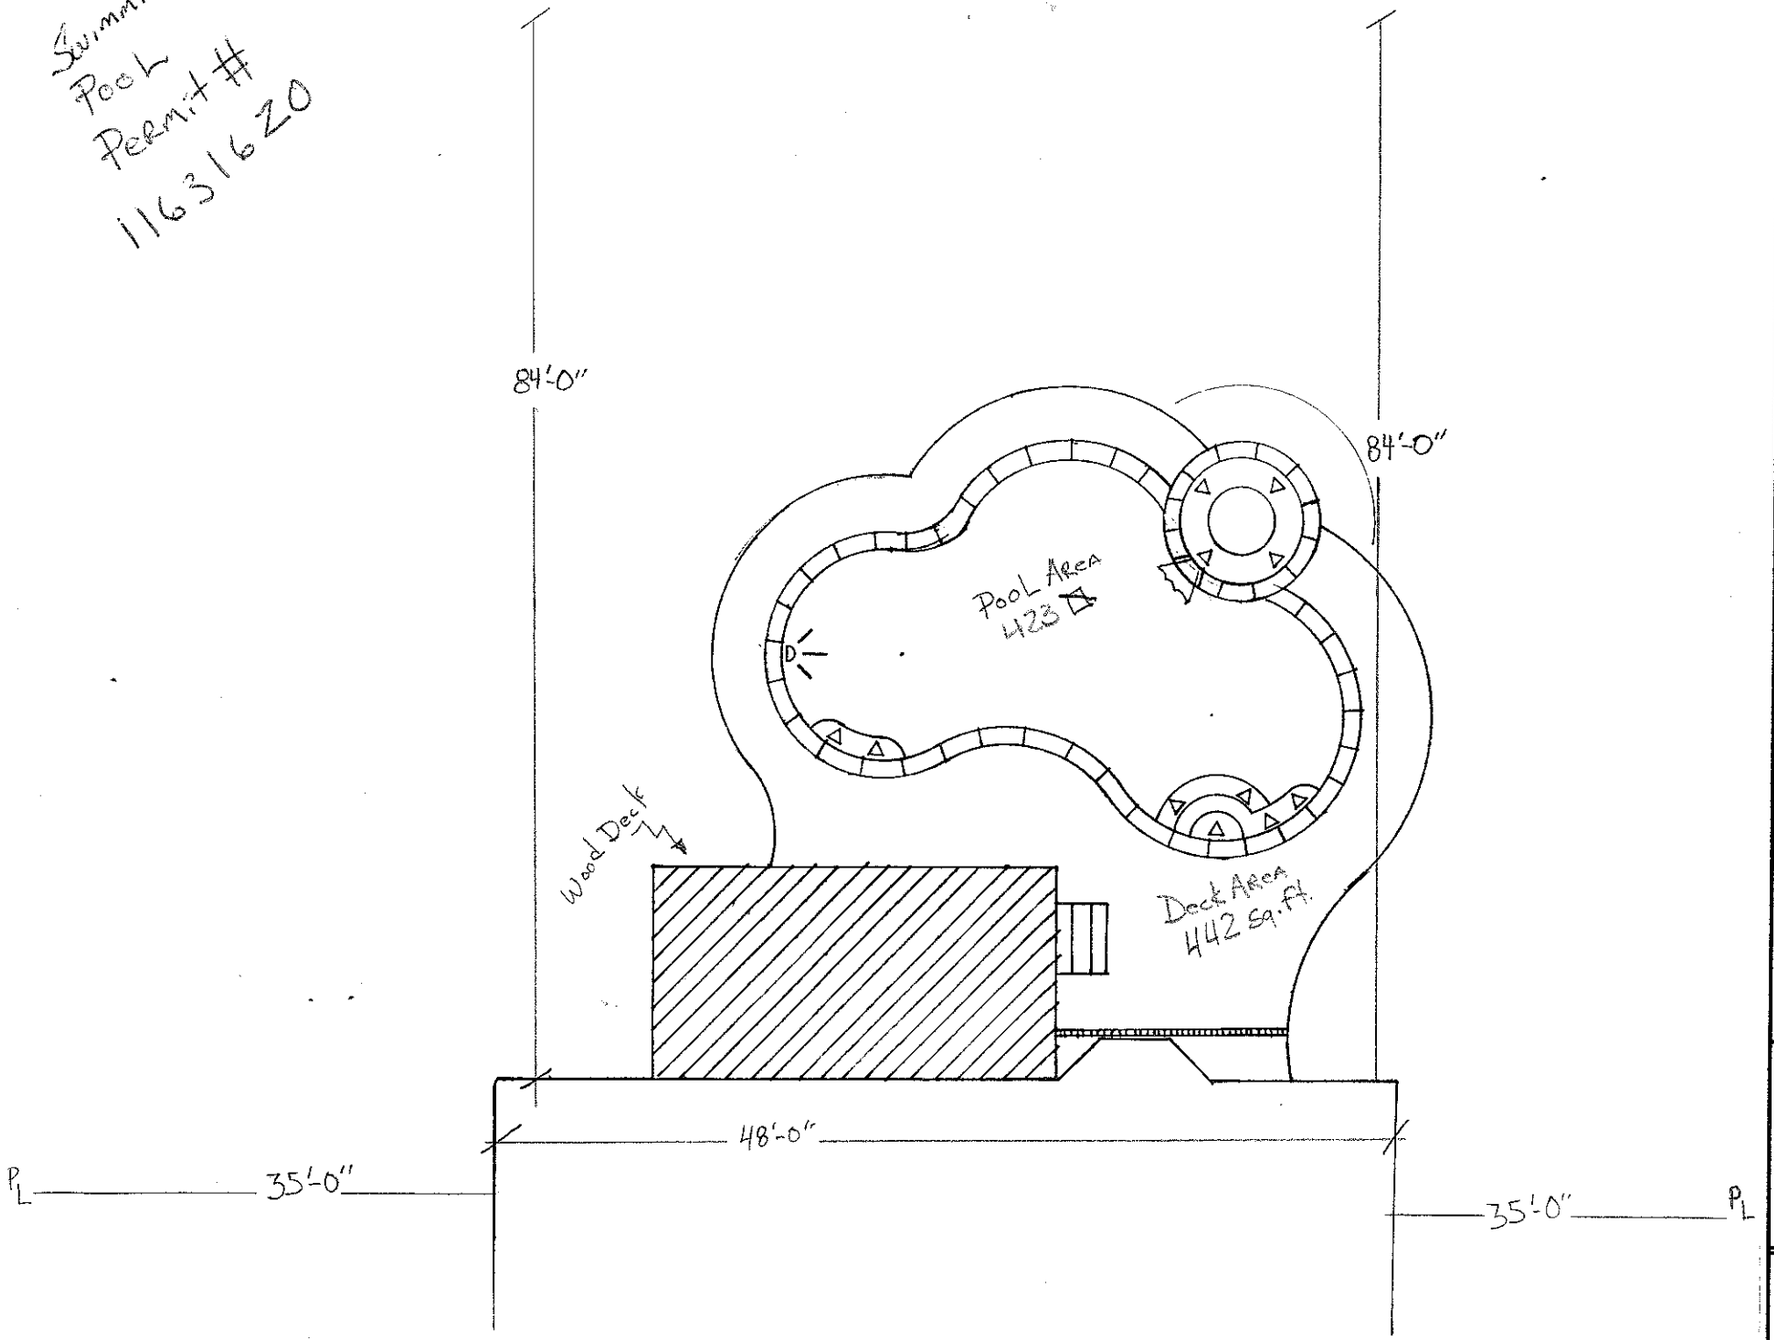

GENERAL POOL SPECIFICATIONS: (Temp.#

MAXIMUM WIDTH: 15'-0" PERIMETER: 85 SUR. AREA: 423
MAXIMUM LENGTH: 32'-0" POOL CAPACITY: 14,238
POOL DEPTHS: 3' to 5' To 4' OR 3' to 6' TURNOVER RATE: 2.6 Hrs.

EXCAVATION

Access Front Rear
Bob Cat Shuttle Dig
Remove Dirt
Remove Stump(s)
Remove Fence
Replace Fence
Remove Concrete S.F.
Sawcut Concrete Ft.

STEEL

Expansive Soil Steel Pattern

PLUMBING

Filter Run Ftg:
Return Lines
P-Trap B/Wash Line
Gas Line Ftg
Drill Drive

ELECTRICAL

Run By Ftg

GUNITE

Love Seat
Swim Out
Ext. 2nd Step
R.B.B. in. X Ft.
R.B.B. in. X Ft.

COPING

Type

TILE

Type
Spa Dam
Accent Tyle

DECKING 442 Sq.Ft.

Type
Color
Risers
Footings
Mastic
Drains

EQUIPMENT

Filter Type	Size	
Pump HP	2 Sp	1 Sp
Box	Yes	No
Pure	Yes	No
Light	Yes	No
500 W Light	Yes	No
Vac II	Yes	No
Heater BTU	Nat	Pro
Div. Board		
Slide		
Water Feature		

PLASTER

Color

SPA

Size In Out
Plumbing Run
Dam Wall Length
Number of Jets
Blower Hp Yes No
Remote Model #
Spa Side Switch Yes No
Light Yes No
100 Watt Light Yes No

BUYER

Initials

- Approve above specification
- Approve equipment location
- Understand that decking shown is for illustration purposes only and understand that they are to receive square feet of deck.

Signature Date

Prepared Especially For:

Stewart and Carmen San Juan

Street 264 Mallard Way

City Mooresville N.C. Zip 28117

Home Phone 704-662-0140 Work Phone 704-819-6948

Designer Dean Bowling Job No.

Lot Block Tract

Mapsco No.