DIVISION OF ENVIRONMENTAL HEALTH
ON-SITE WASTEWATER SECTION

Sheet ___ of ___
PROPERTY ID #: _____
COUNTY: _____

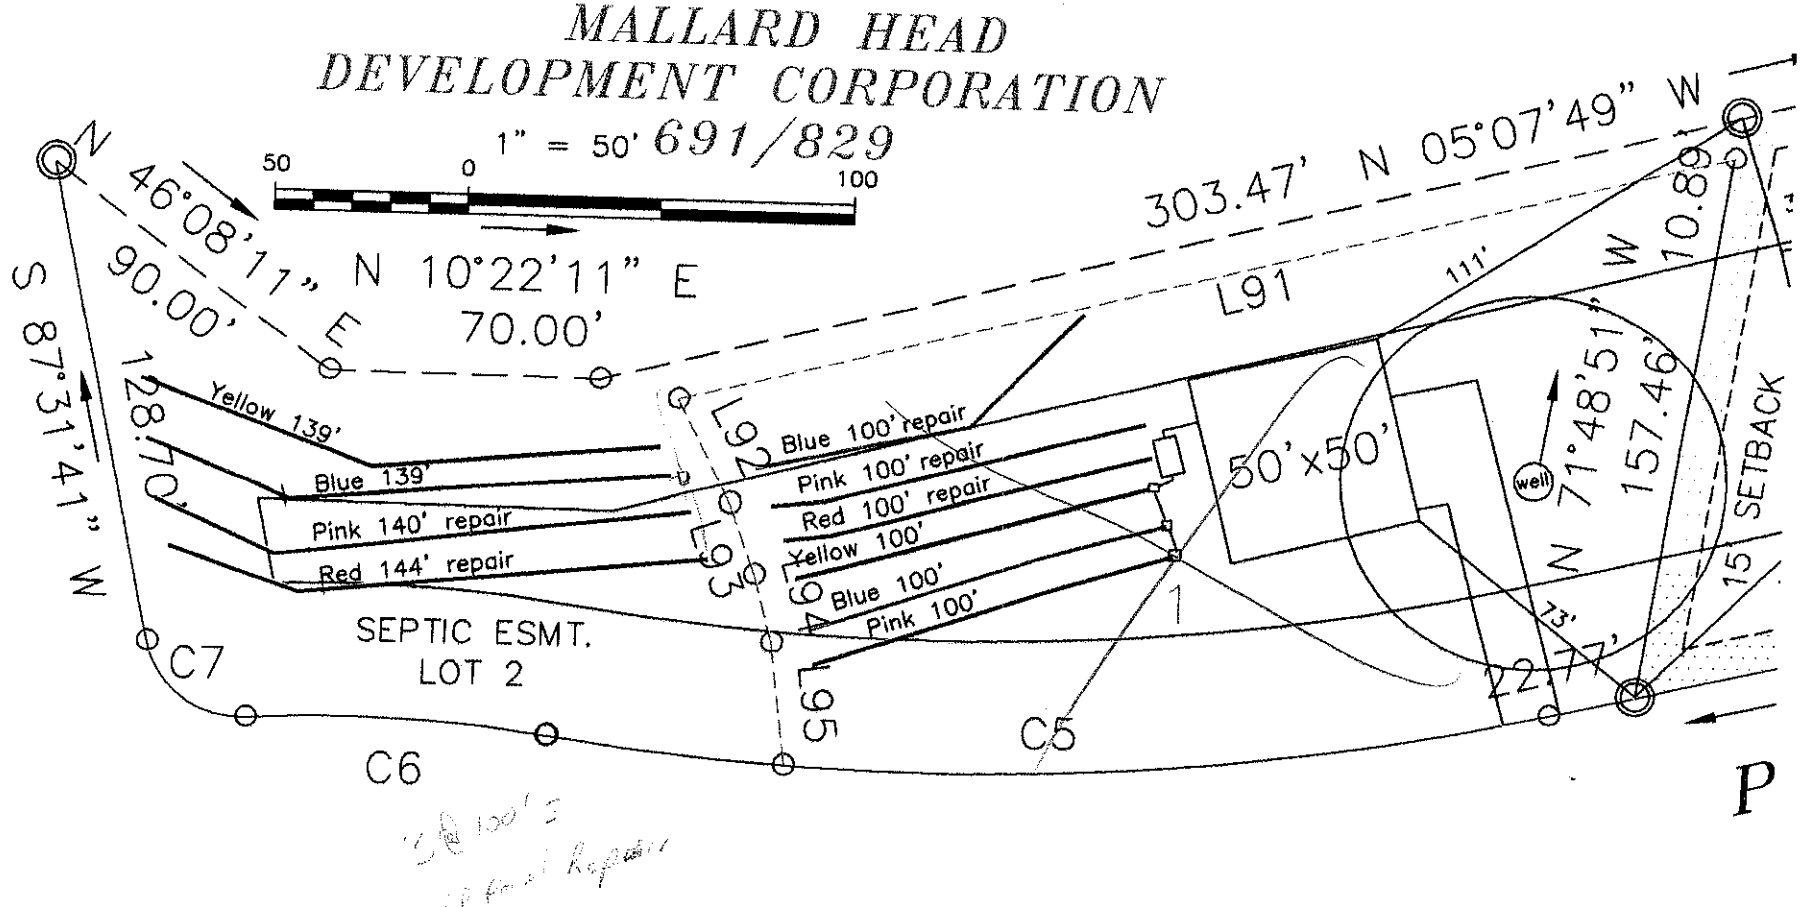
SOIL/SITE EVALUATION
for ON-SITE WASTEWATER SYSTEM

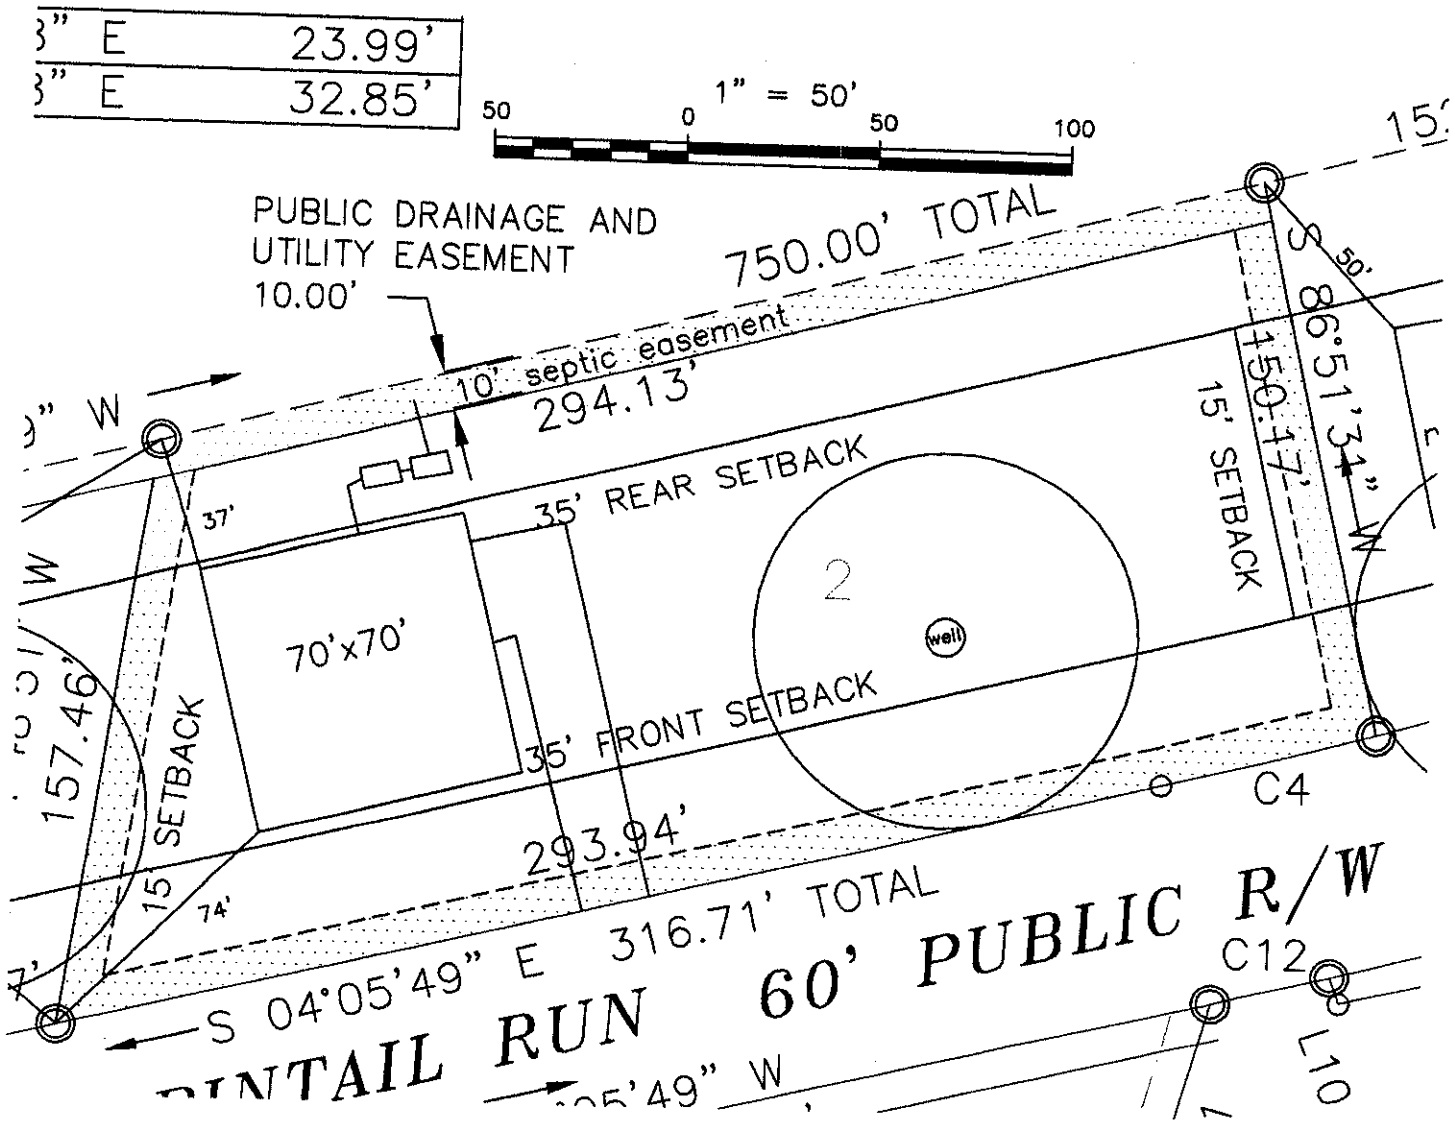
OWNER: _____ APPLICANT: _____
ADDRESS: _____ APPLICATION DATE: _____ DATE EVALUATED: _____
PROPOSED FACILITY: _____ PROPOSED DESIGN FLOW (.1949): _____ PROPERTY SIZE: _____
LOCATION OF SITE: _____ PROPERTY RECORDED: _____
WATER SUPPLY: ☑ Private ☐ Public ☐ Well ☐ Spring ☐ Other _____
EVALUATION METHOD: ☐ Auger Boring ☑ Pit ☐ Cut
TYPE OF WASTEWATER: ☑ Sewage ☐ Industrial Process ☐ Mixed

PROFILE #	.1940 LAND-SCAPE POSITION/ SLOPE %	HORI-ZON DEPTH (IN.)	SOIL MORPHOLOGY (.1941) .1941 STRUCTURE/ TEXTURE	SOIL MORPHOLOGY (.1941) .1941 CONSISTENCE/ MINERALOGY	OTHER PROFILE FACTORS .1942 SOIL WETNESS/ COLOR	OTHER PROFILE FACTORS .1943 SOIL DEPTH	OTHER PROFILE FACTORS .1956 SAPRO CLASS	OTHER PROFILE FACTORS .1944 RESTR HORIZ	PROFILE CLASS & LTAR
1	SFE Lot 2	0-12							A-5 0.3
		12-50							
2	SFE Lot 2	0-5	sl						A-5 0.3
		5-52	c-cl	sbk					
3	Lot 1	0-7	sl	sbk					P-5 0.5
		7-53	c	sbk					
4	Lot 1	0-5	sl						A-5 0.3
		5-52	c	sbk					

DESCRIPTION	INITIAL SYSTEM	REPAIR SYSTEM
Available Space (.1945)		
System Type(s)		
Site LTAR		

OTHER FACTORS (.1946): _____
SITE CLASSIFICATION (.1948): _____
EVALUATED BY: _____
OTHER(S) PRESENT: _____


MALLARD HEAD
DEVELOPMENT CORPORATION
1" = 50' 691/829
50
0
100
N 46°08'11" E
90.00'
N 10°22'11" E
70.00'
303.47' N 05°07'49" W
L91
111'
W 10.89'
S 87°31'41" W
128.70'
Yellow 139'
Blue 139'
Pink 140' repair
Red 144' repair
L92
L93
L94
L95
Blue 100' repair
Pink 100' repair
Red 100' repair
Yellow 100'
Blue 100'
Pink 100'
50'x50'
well
N 71°48'51" W
157.46'
15' SETBACK
13'
22.77'
SEPTIC ESMT.
LOT 2
C7
C6
C5
1
P


3" E 23.99'
3" E 32.85'
1" = 50'
50 0 50 100
PUBLIC DRAINAGE AND
UTILITY EASEMENT
10.00'
750.00' TOTAL
10' septic easement
294.13'
35' REAR SETBACK
37'
70'x70'
2
well
15' SETBACK
150.17'
S 86°51'34" W
50'
157.46'
15' SETBACK
74'
35' FRONT SETBACK
C4
293.94'
S 04°05'49" E 316.71' TOTAL
C12
L10
60' PUBLIC R/W