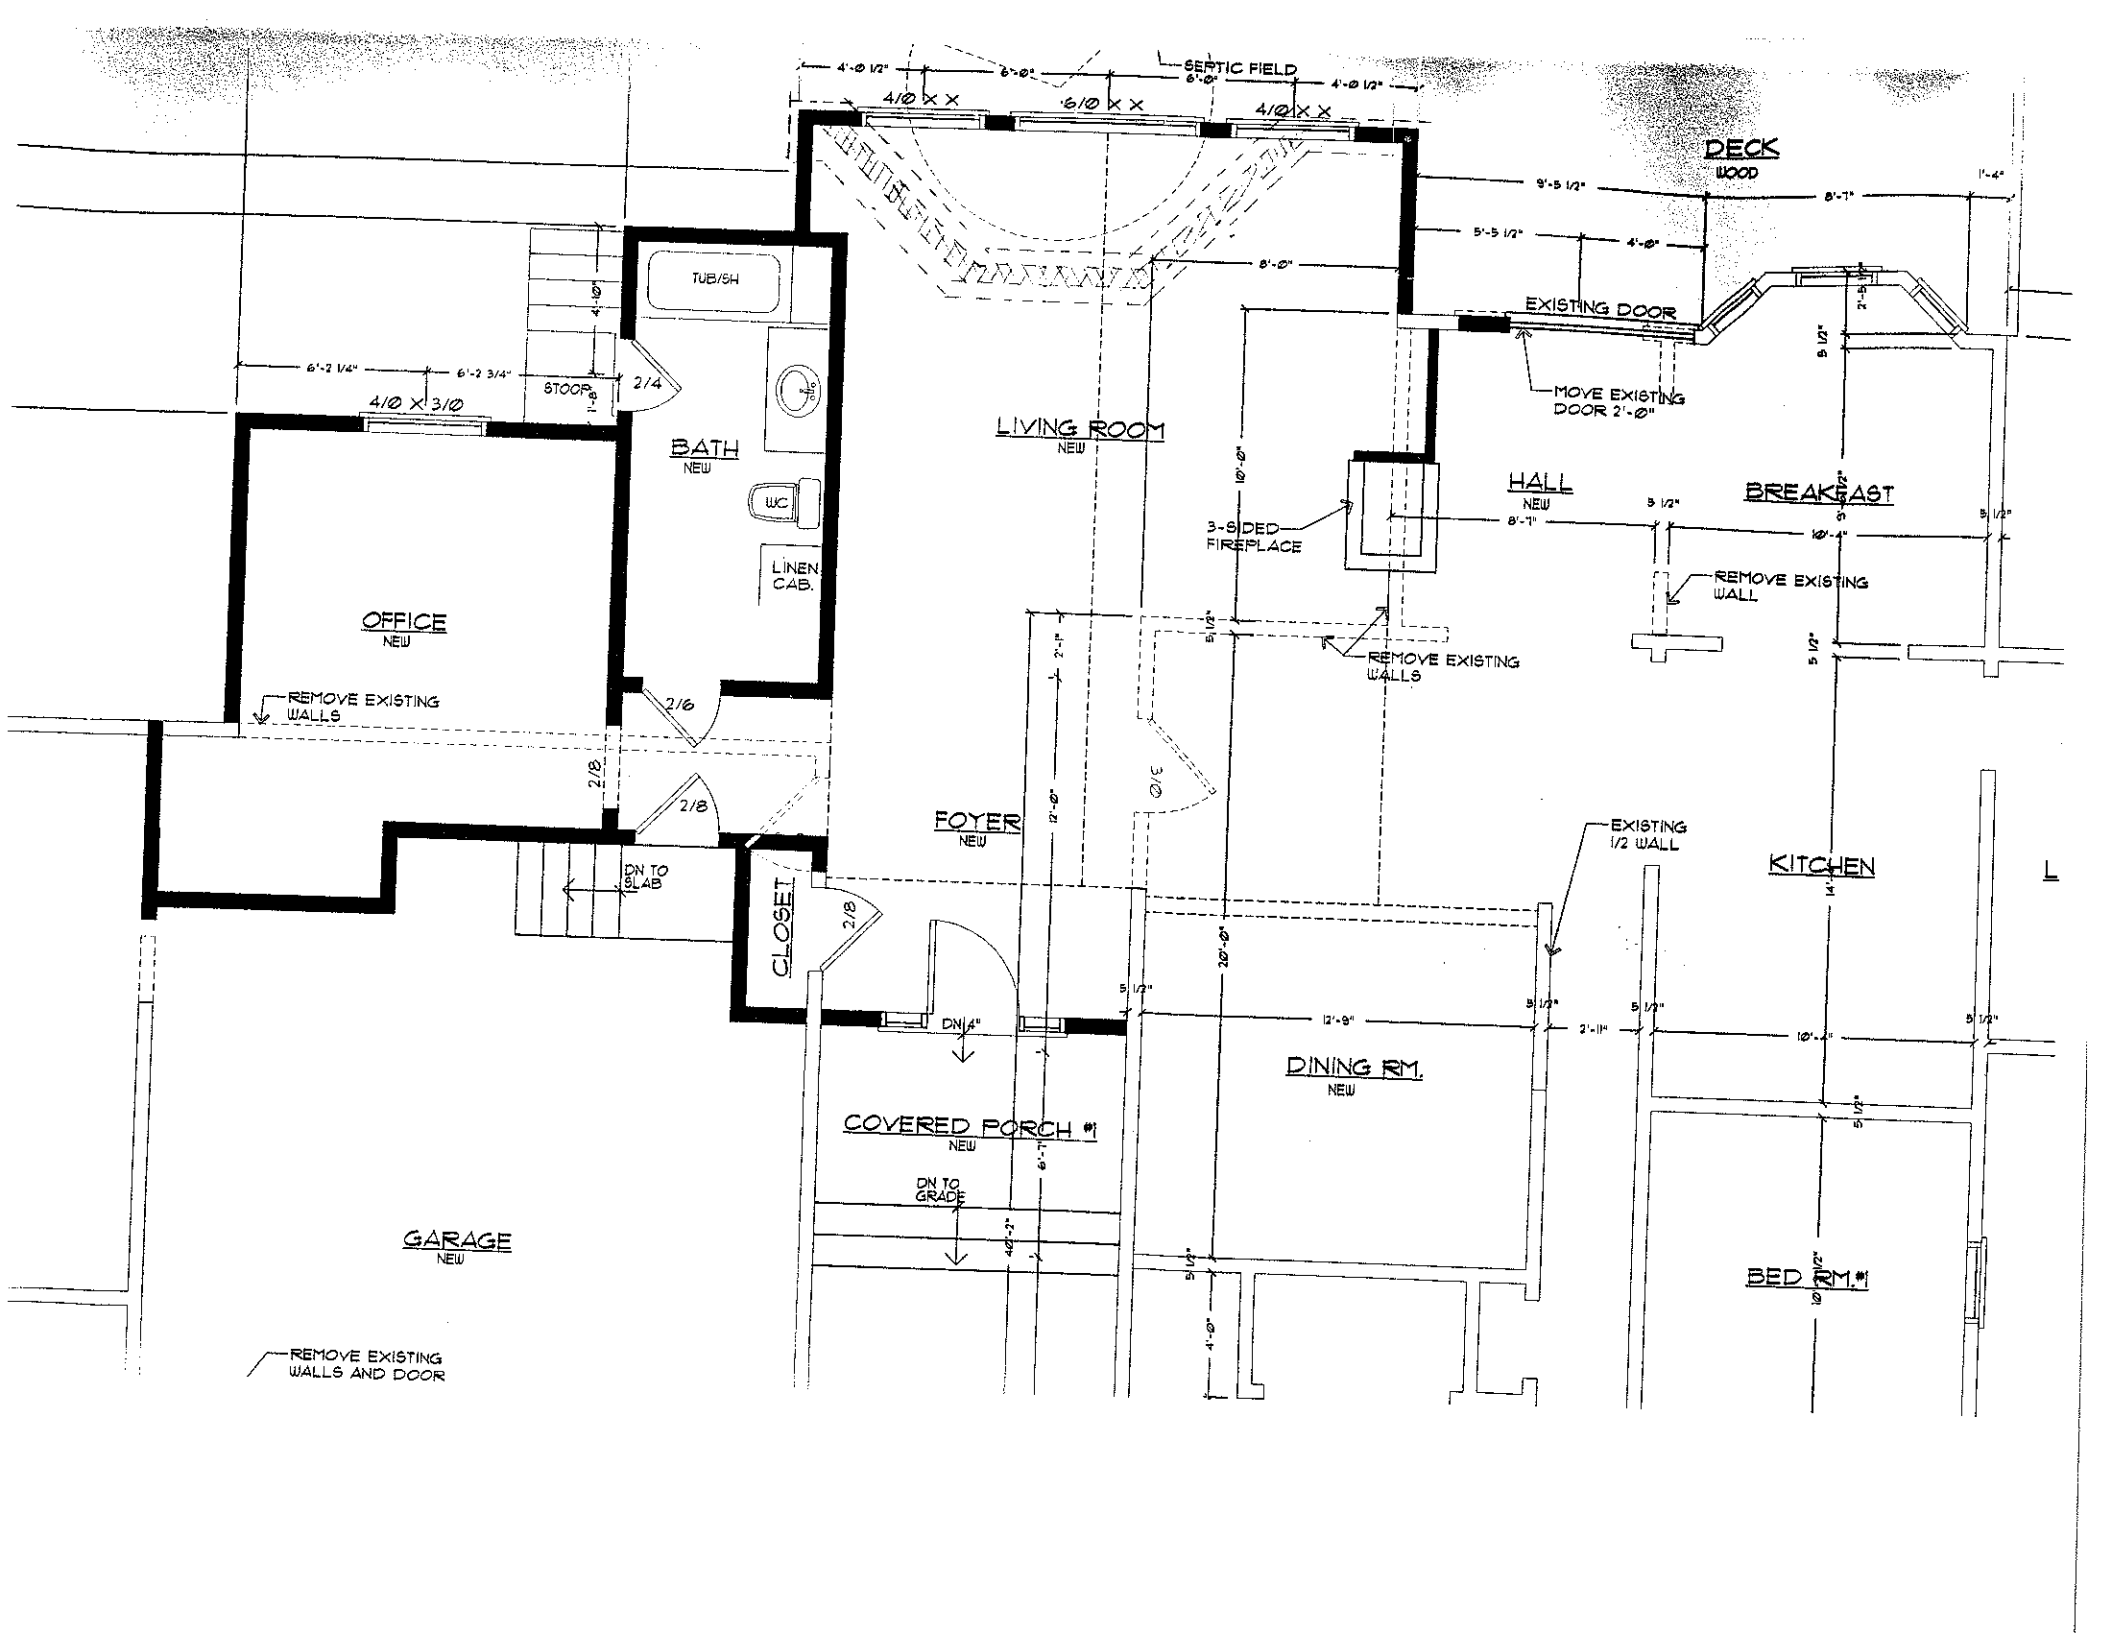

SEPTIC FIELD
DECK
WOOD
EXISTING DOOR
MOVE EXISTING DOOR 2'-0"
TUB/SH
BATH
NEW
W.C.
LINEN CAB.
STOOP
LIVING ROOM
NEW
HALL
NEW
BREAKFAST
3-SIDED FIREPLACE
REMOVE EXISTING WALL
REMOVE EXISTING WALLS
OFFICE
NEW
REMOVE EXISTING WALLS
FOYER
NEW
CLOSET
DN TO SLAB
EXISTING 1/2 WALL
KITCHEN
DINING RM.
NEW
DN 1/4"
COVERED PORCH #1
NEW
DN TO GRADE
GARAGE
NEW
BED RM. #1
REMOVE EXISTING WALLS AND DOOR