DEPARTMENT OF ENVIRONMENT, HEALTH, AND NATURAL RESOURCES
DIVISION OF ENVIRONMENTAL HEALTH
ON-SITE WASTEWATER SECTION

Sheet ___ of ___
PROPERTY ID #: _____
COUNTY: _____

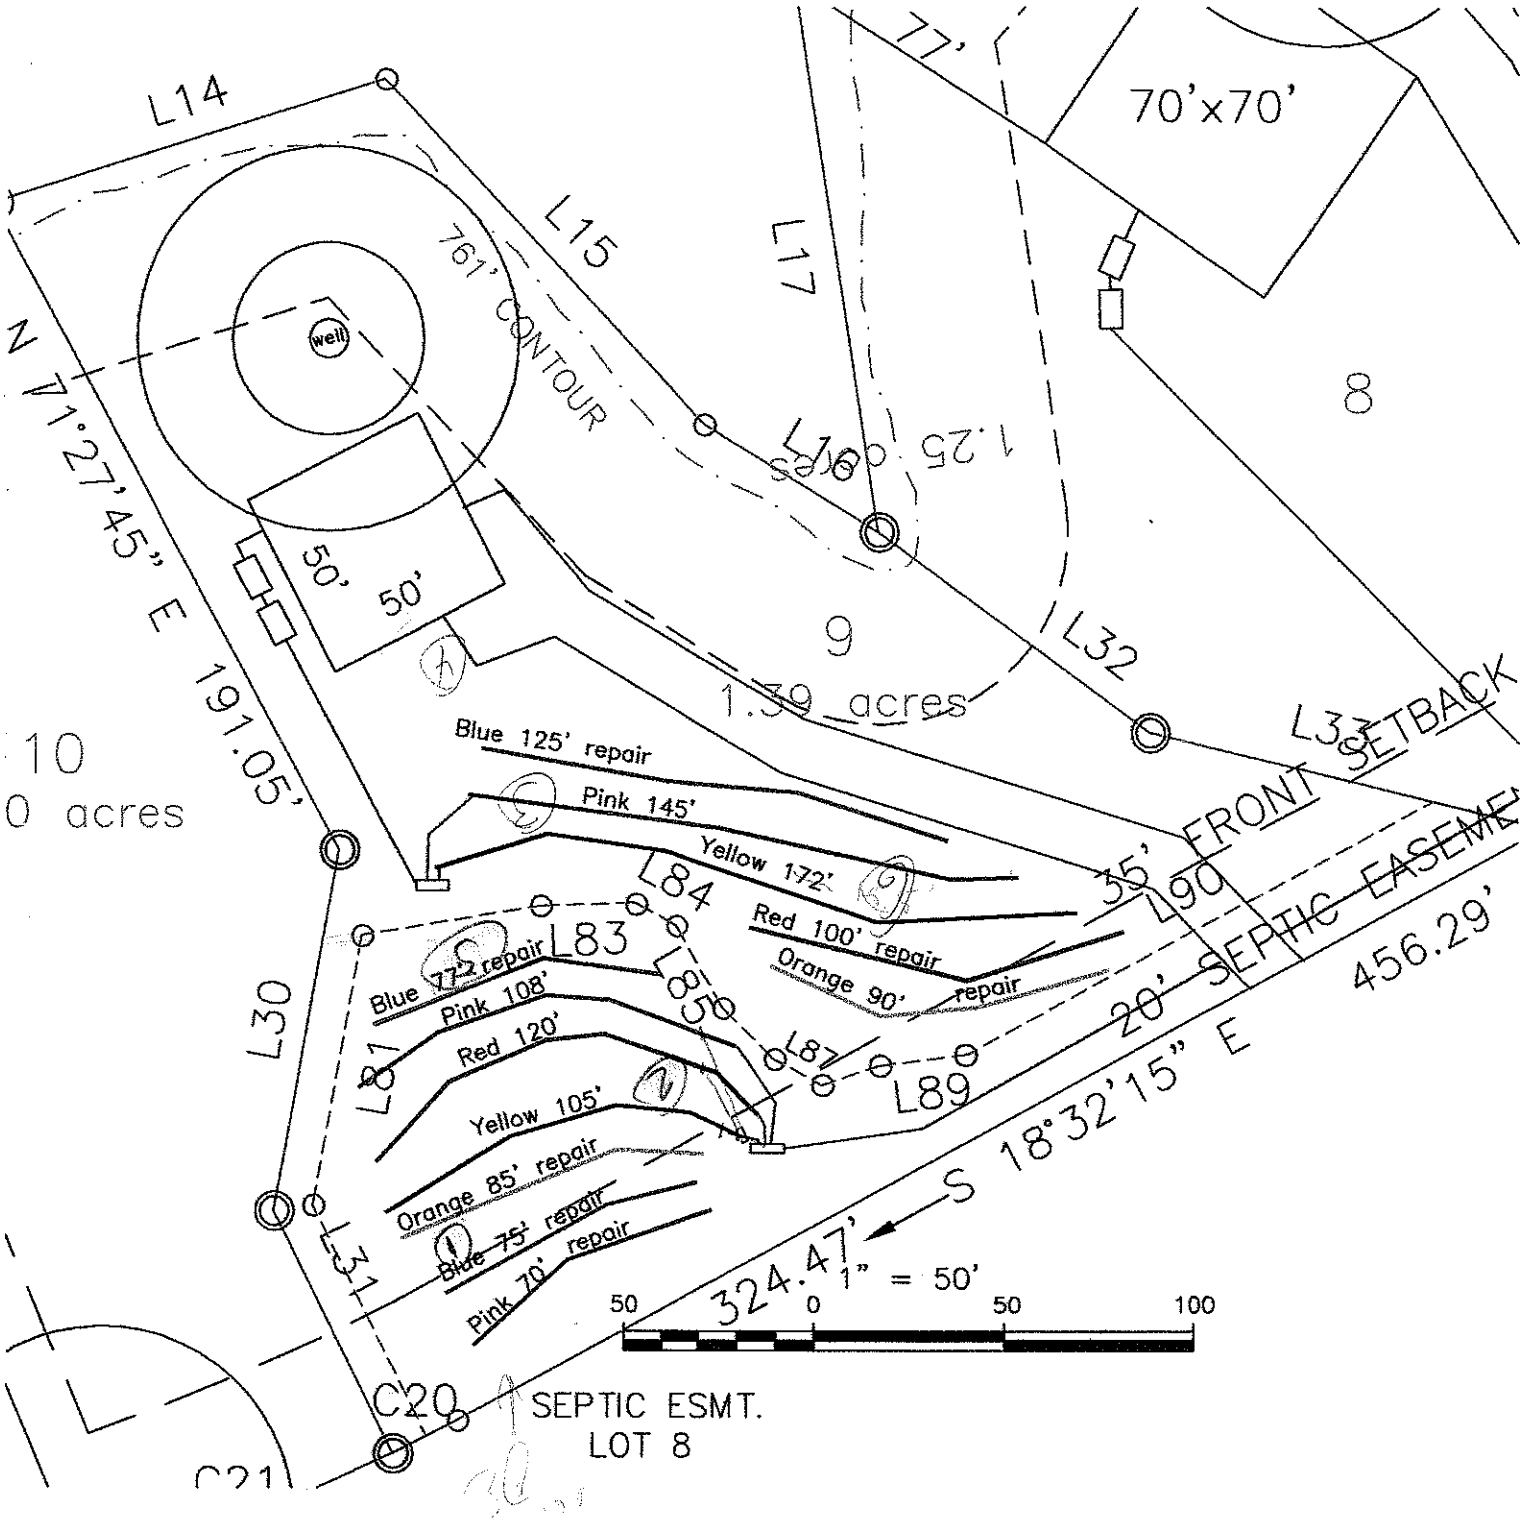
SOIL/SITE EVALUATION
for ON-SITE WASTEWATER SYSTEM

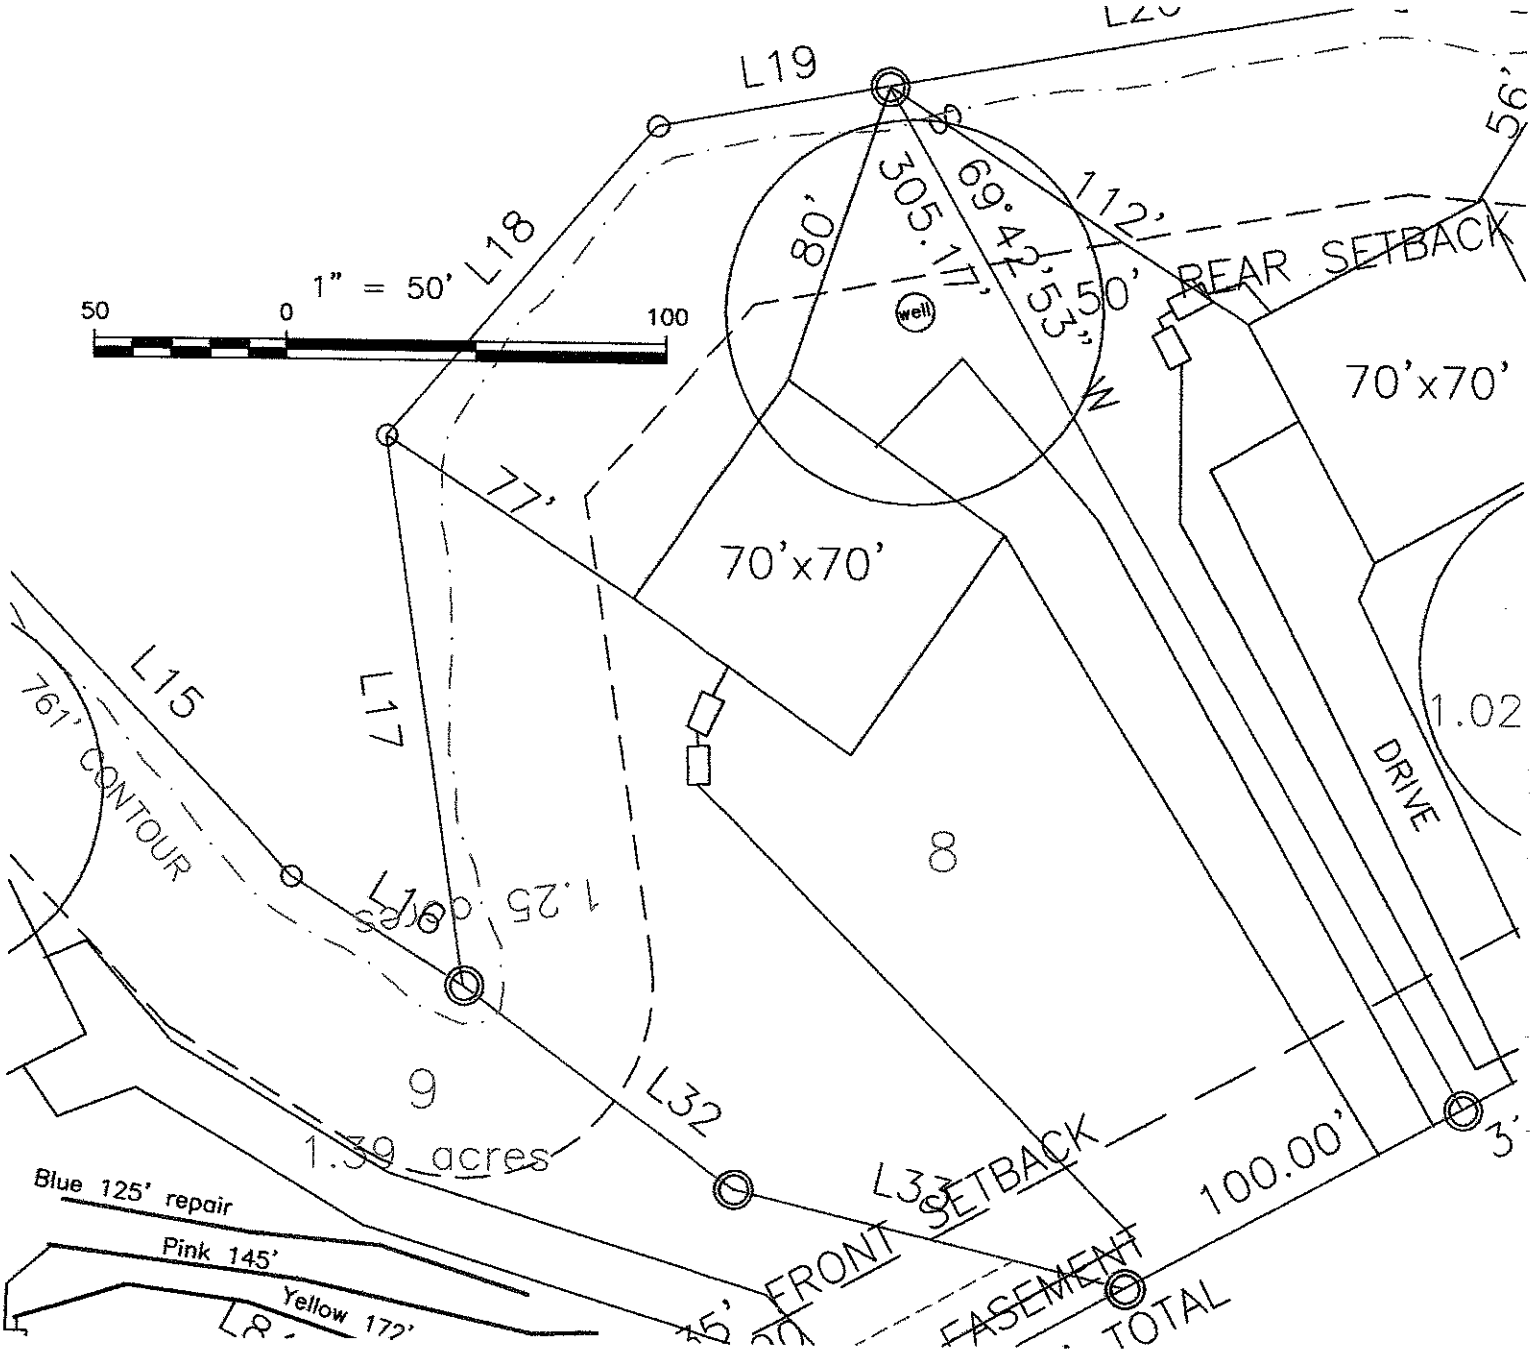
OWNER: _____ APPLICANT: _____
ADDRESS: _____ APPLICATION DATE: _____ DATE EVALUATED: _____
PROPOSED FACILITY: _____ PROPOSED DESIGN FLOW (.1949): _____ PROPERTY SIZE: _____
LOCATION OF SITE: _____ PROPERTY RECORDED: _____
WATER SUPPLY: ☑ Private ☐ Public ☐ Well ☐ Spring ☐ Other _____
EVALUATION METHOD: ☐ Auger Boring ☑ Pit ☐ Cut
TYPE OF WASTEWATER: ☑ Sewage ☐ Industrial Process ☐ Mixed

PROFILE #	.1940 LANDSCAPE POSITION/ SLOPE %	HORIZON DEPTH (IN.)	SOIL MORPHOLOGY (.1941) .1941 STRUCTURE/ TEXTURE	.1941 CONSISTENCE/ MINERALOGY	OTHER PROFILE FACTORS .1942 SOIL WETNESS/ COLOR	.1943 SOIL DEPTH	.1956 SAPRO CLASS	.1944 RESTR HORIZ	PROFILE CLASS & LTAR
1	SFE #8	0-11							
		11-48	C sbk						
2	SFE #8	0-36							
		36-54							
3		0-4							
		4-39							
		39-54							
4		0-50							

DESCRIPTION	INITIAL SYSTEM	REPAIR SYSTEM
Available Space (.1945)		
System Type(s)		
Site LTAR		

OTHER FACTORS (.1946): _____
SITE CLASSIFICATION (.1948): _____
EVALUATED BY: _____
OTHER(S) PRESENT: _____


L14
L15
L17
L32
L33
L30
L31
L83
L84
L85
L87
L89
L90
761' CONTOUR
well
50'
50'
77'
70'x70'
8
9
1.39 acres
1.25 acres
10
0 acres
N 71°27'45" E 191.05'
Blue 125' repair
Pink 145'
Yellow 172'
Red 100' repair
Orange 90' repair
Blue 77' repair
Pink 108'
Red 120'
Yellow 105'
Orange 85' repair
Blue 75' repair
Pink 70' repair
35' FRONT SETBACK
20' SEPTIC EASEMENT
456.29'
S 18°32'15" E
324.47'
1" = 50'
50
0
50
100
C20
C21
SEPTIC ESMT.
LOT 8
25% Repair


1" = 50'
50
0
100
L19
L18
L17
L15
L32
L33
80'
305.17'
69°42'53"
112'
50'
REAR SETBACK
well
70'x70'
77'
70'x70'
761' CONTOUR
1.25 acres
8
9
1.39 acres
1.02
DRIVE
FRONT SETBACK
100.00'
EASEMENT
TOTAL
Blue 125' repair
Pink 145'
Yellow 172'