DEPARTMENT OF ENVIRONMENT, HEALTH, AND NATURAL RESOURCES
DIVISION OF ENVIRONMENTAL HEALTH
ON-SITE WASTEWATER SECTION

Sheet ___ *of* ___
PROPERTY ID #: _____
COUNTY: _____

SOIL/SITE EVALUATION
for ON-SITE WASTEWATER SYSTEM

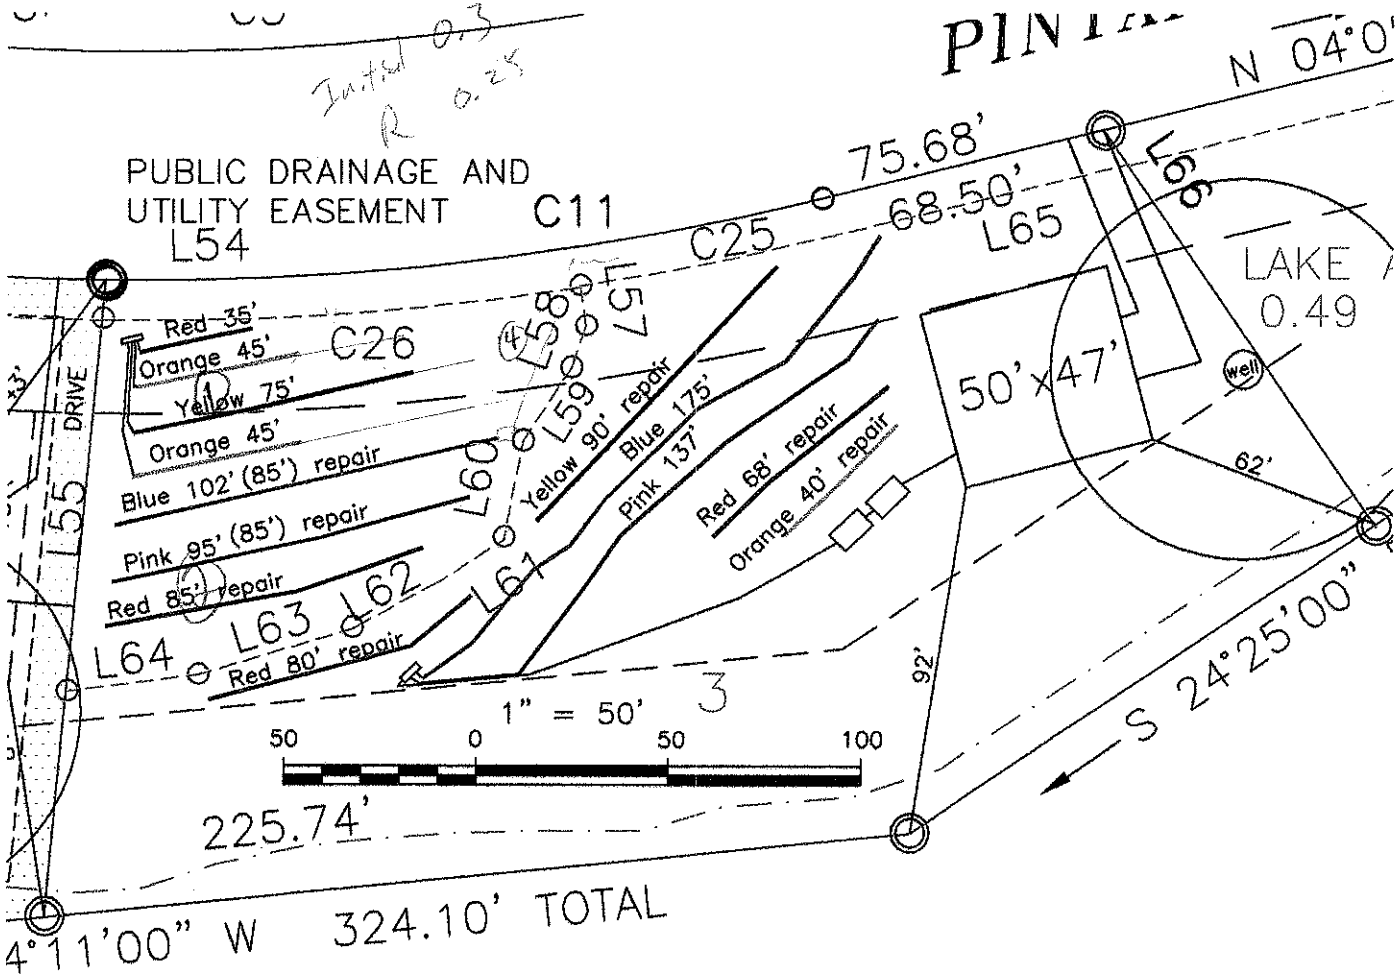
OWNER: _____ APPLICANT: _____
ADDRESS: _____ APPLICATION DATE: _____ DATE EVALUATED: _____
PROPOSED FACILITY: _____ PROPOSED DESIGN FLOW (.1949): _____ PROPERTY SIZE: _____
LOCATION OF SITE: _____ PROPERTY RECORDED: _____
WATER SUPPLY: ❑ Private ❑ Public ❑ Well ❑ Spring ❑ Other _____
EVALUATION METHOD: ❑ Auger Boring ❑ Pit ❑ Cut
TYPE OF WASTEWATER: ❑ Sewage ❑ Industrial Process ❑ Mixed

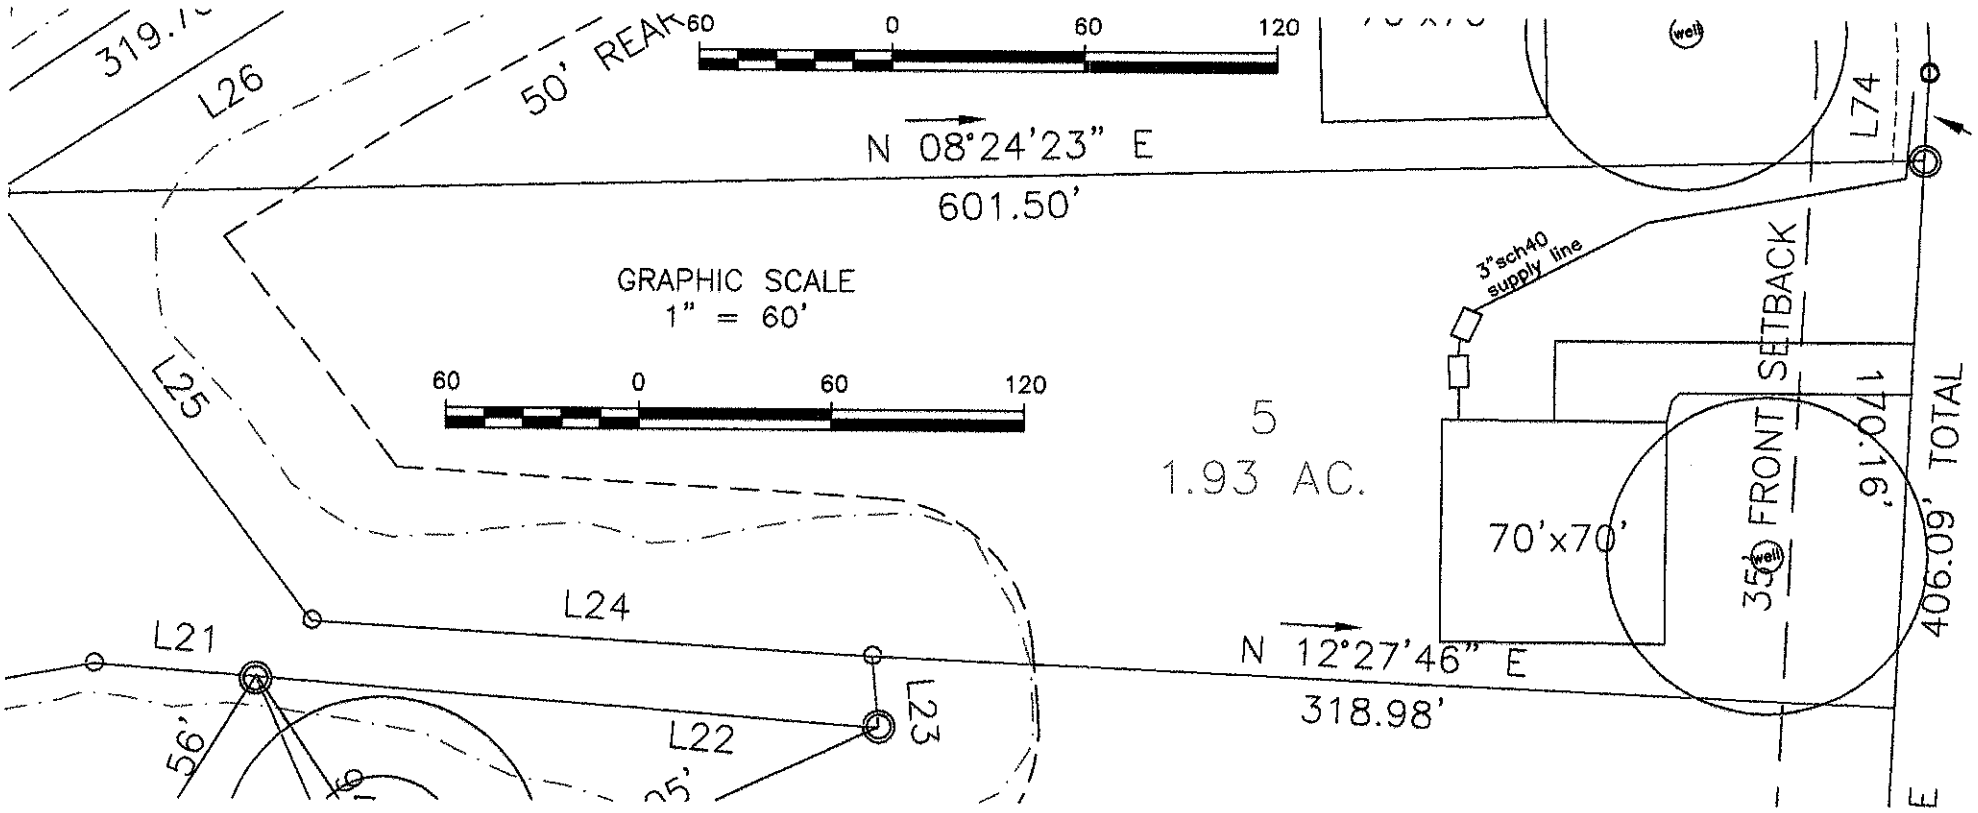
PROFILE #	.1940 LANDSCAPE POSITION/ SLOPE %	HORIZON DEPTH (IN.)	SOIL MORPHOLOGY (.1941) .1941 STRUCTURE/ TEXTURE	.1941 CONSISTENCE/ MINERALOGY	OTHER PROFILE FACTORS .1942 SOIL WETNESS/ COLOR	.1943 SOIL DEPTH	.1956 SAPRO CLASS	.1944 RESTR HORIZ	PROFILE CLASS & LTAR
1	SFE # 5								
2	SFE #5	0-5	SL						PS 0.3
		5-56	C						
3		0-14							
			SL						
4	SFE #5	0-36	FILL						
		36-44	C						

DESCRIPTION	INITIAL SYSTEM	REPAIR SYSTEM
Available Space (.1945)		
System Type(s)		
Site LTAR		

OTHER FACTORS (.1946): _____
SITE CLASSIFICATION (.1948): _____

EVALUATED BY: _____
OTHER(S) PRESENT: _____


PUBLIC DRAINAGE AND
UTILITY EASEMENT
C11
L54
C25
75.68'
68.50'
L65
N 04°0'
LAKE
0.49
50' x 47'
well
62'
Red 35'
Orange 45'
C26
Yellow 75'
Orange 45'
Blue 102' (85') repair
Pink 95' (85') repair
Red 85' repair
Red 80' repair
L55
DRIVE
L64
L63
L62
L61
L60
L59
L58
L57
Yellow 90' repair
Blue 175'
Pink 137'
Red 68' repair
Orange 40' repair
1" = 50'
50
0
50
100
92'
S 24°25'00"
225.74'
4°11'00" W
324.10' TOTAL


319.1'
L26
50' REAR
60 0 60 120
N 08°24'23" E
601.50'
L74
well
3"sch40 supply line
GRAPHIC SCALE
1" = 60'
60 0 60 120
L25
5
1.93 AC.
70'x70'
35' FRONT SETBACK
170.16'
406.09' TOTAL
L24
L21
N 12°27'46" E
318.98'
L23
L22
56'
25'
E