118 Pintail Run Ln.
4636-76-9507

IREDELL COUNTY HEALTH DEPARTMENT

(SEPTIC TANK) IMPROVEMENTS PERMIT AND CERTIFICATE OF COMPLETION
(Ground Absorption Sewage Disposal System – G. S. Chapter 130-Article 13C)

OWNER OR CONTRACTOR Tom Price DATE 1-22-84 PERMIT NO. 168

PHONE: Business ______ Home ______

LOCATION 1190 (T) ... 1179 ... Old Squaw Trail ... Billy Jo's ... Pintail Run 3rd on R. R. No. ______

SUBDIVISION NAME Mallard Head C.C. LOT NO. 137 SECTION OR BLOCK NO. ______

House (X) Mobile Home ( ) Business ( ) Other ______


No. Bedrooms 3 No. Bathrooms 3
Garbage Disposal Unit Yes (X) No ( )
Auto. Dishwasher Yes (X) No ( )
Auto. Wash. Machine Yes (X) No ( )
Site Suitable Yes (X) No ( )
Lot Area 15,000 Ft²

#10 FAIRWAY
Character & Porosity of Soil Clay loam 0.6 gal/ft²
Percolation Rate ______
Topography 4-10%
Depth to Water Table 4'+
Rock or other impervious formations None observed

1000 gal pump
Size of Tank 1250 Gals.
Nitrification Field:
No. of Lines 3
Sq. Ft. 900 Linear Ft. 300
Depth of Stone in Lines 12"
Water Supply: Individual ( )
Public (X) Community H2O
Installed by Southern ...

I understand and agree to install septic tank system as specified on this Improvements Permit.

Signed ______

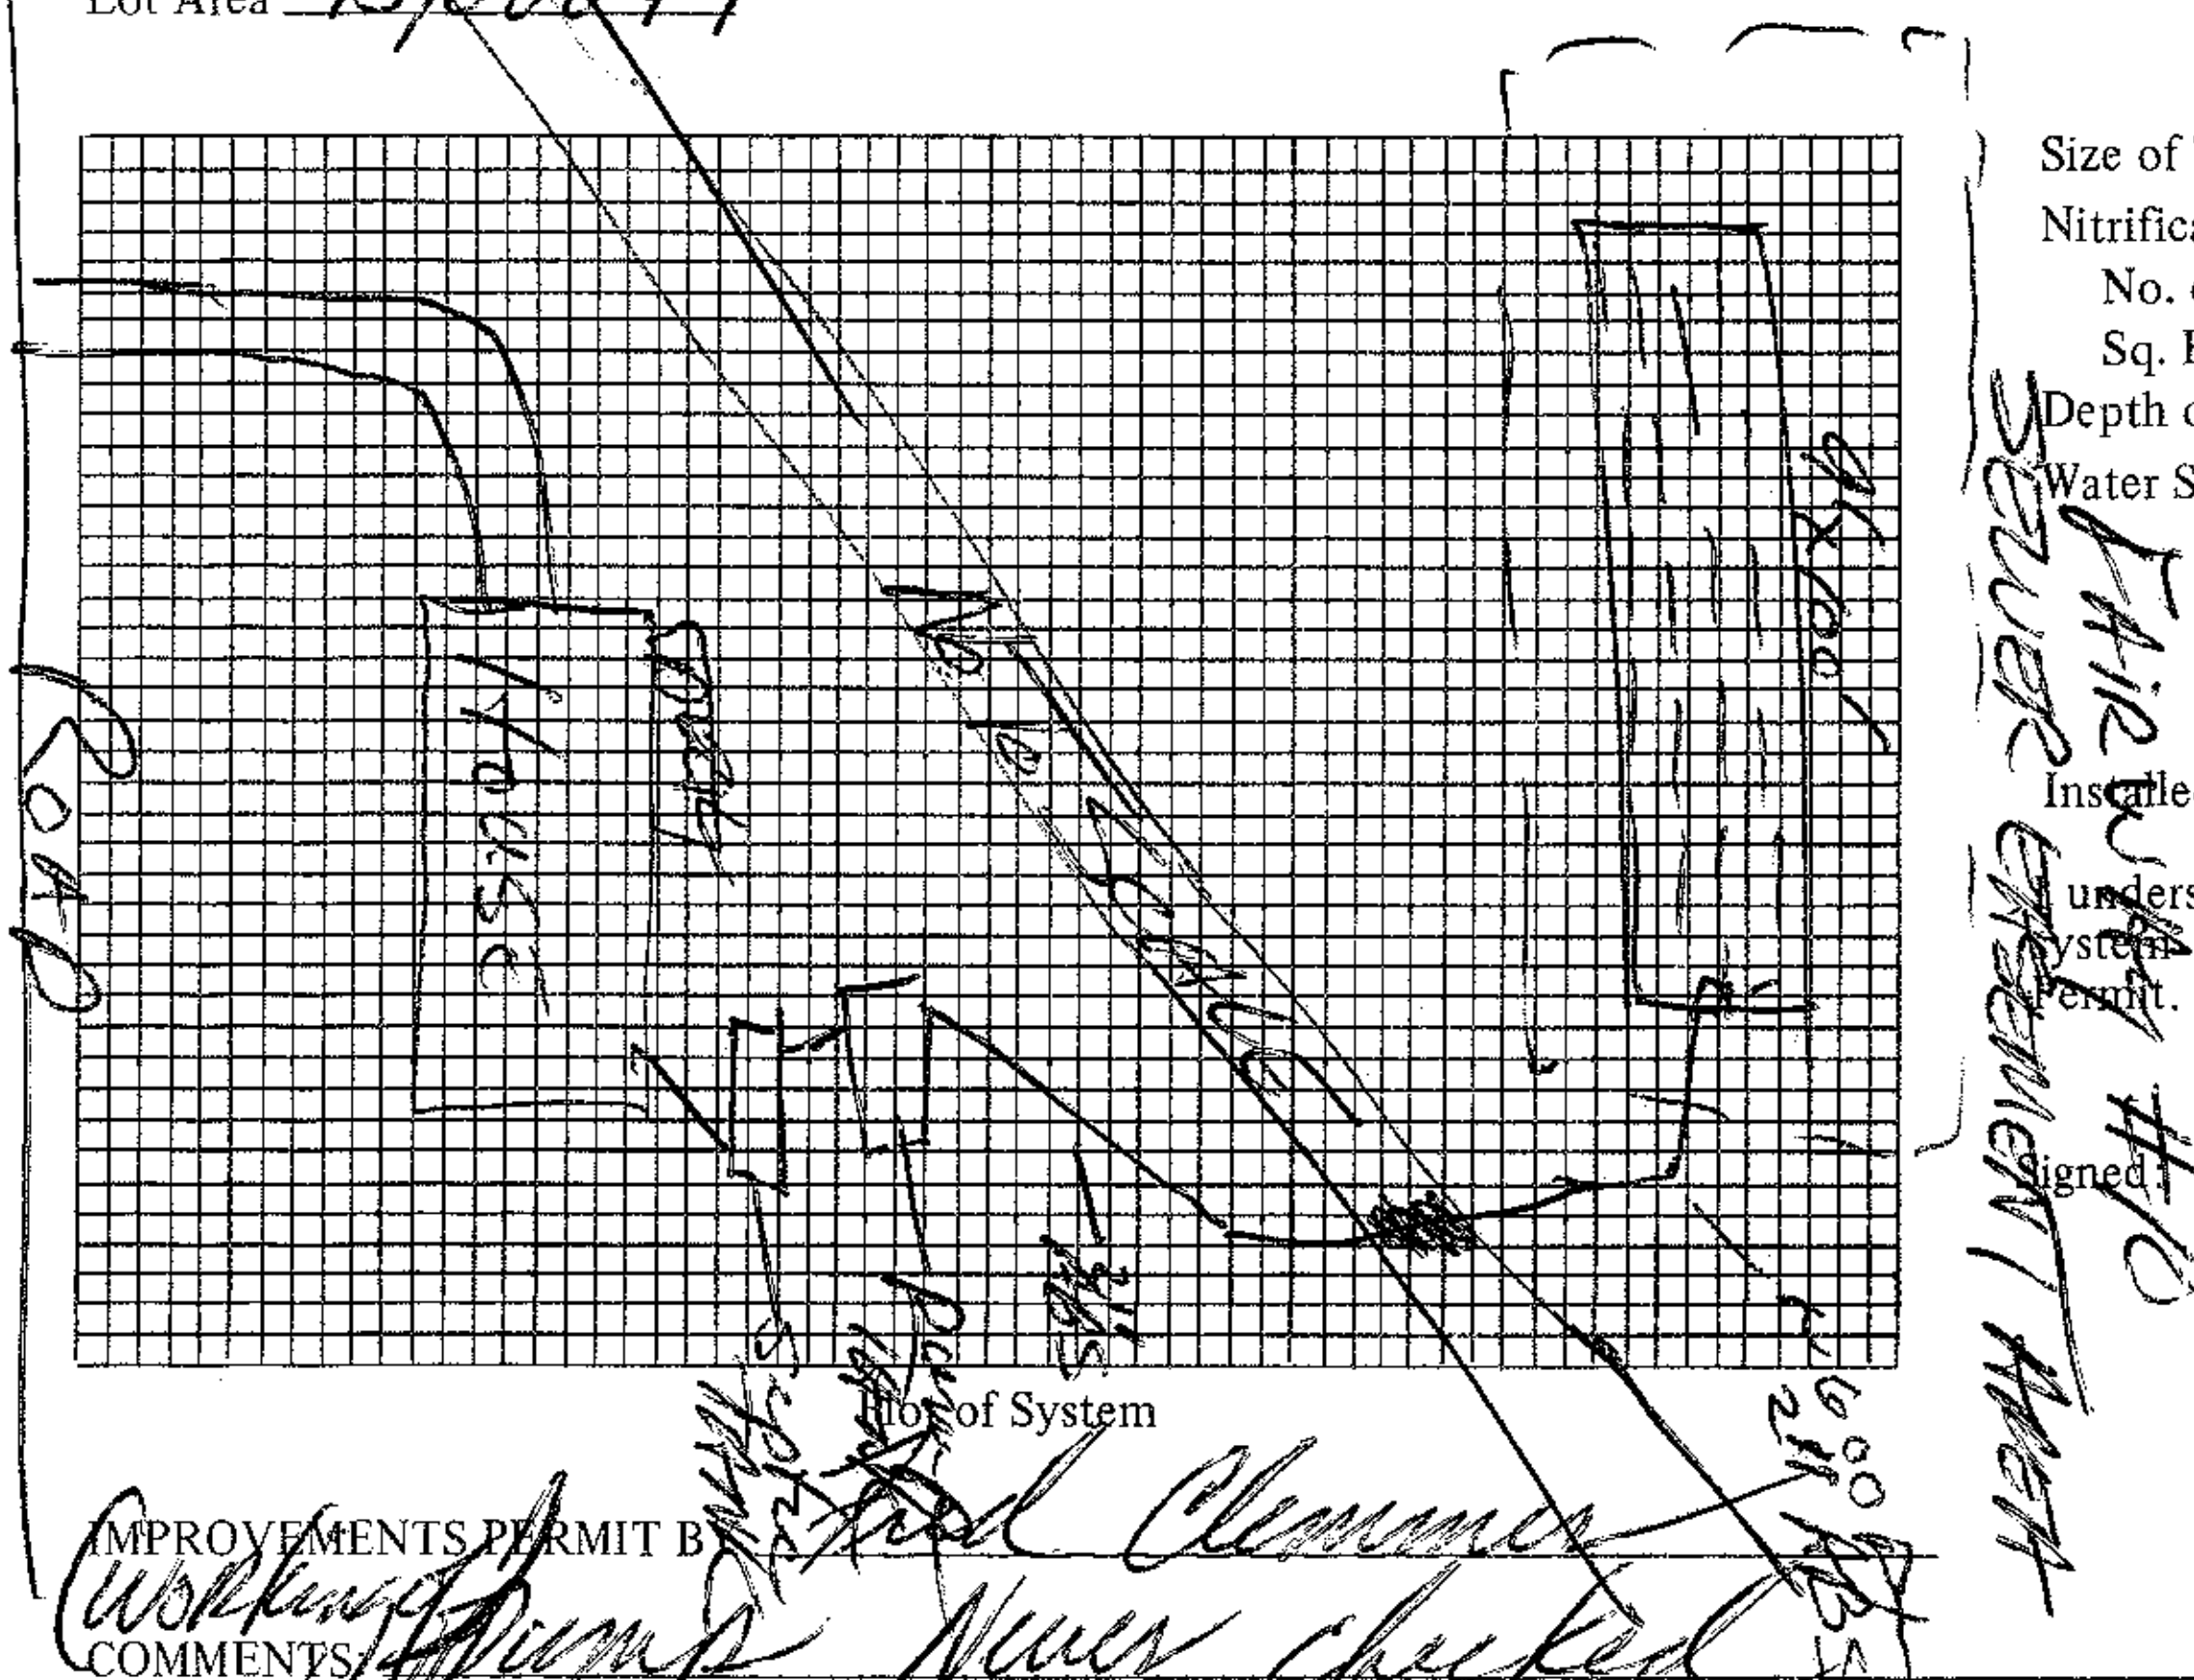

Plot of System

IMPROVEMENTS PERMIT BY Fred Clemmer

COMMENTS Working pump never checked

CERTIFICATE OF COMPLETION BY Fred Clemmer DATE 1-22-84

EXISTING SYSTEM CHECKED BY: ______ DATE ______

CONSTRUCTION MUST COMPLY WITH ALL OTHER APPLICABLE STATE AND LOCAL REGULATIONS.

Permit is VOID if any unauthorized changes are made in installation of system and/or if any false information is supplied in making Improvements Permit.

Health Dept. Copy: White Inspection Dept. Copy: Yellow Sanitarian's Copy: Pink Owner's Copy: Gold