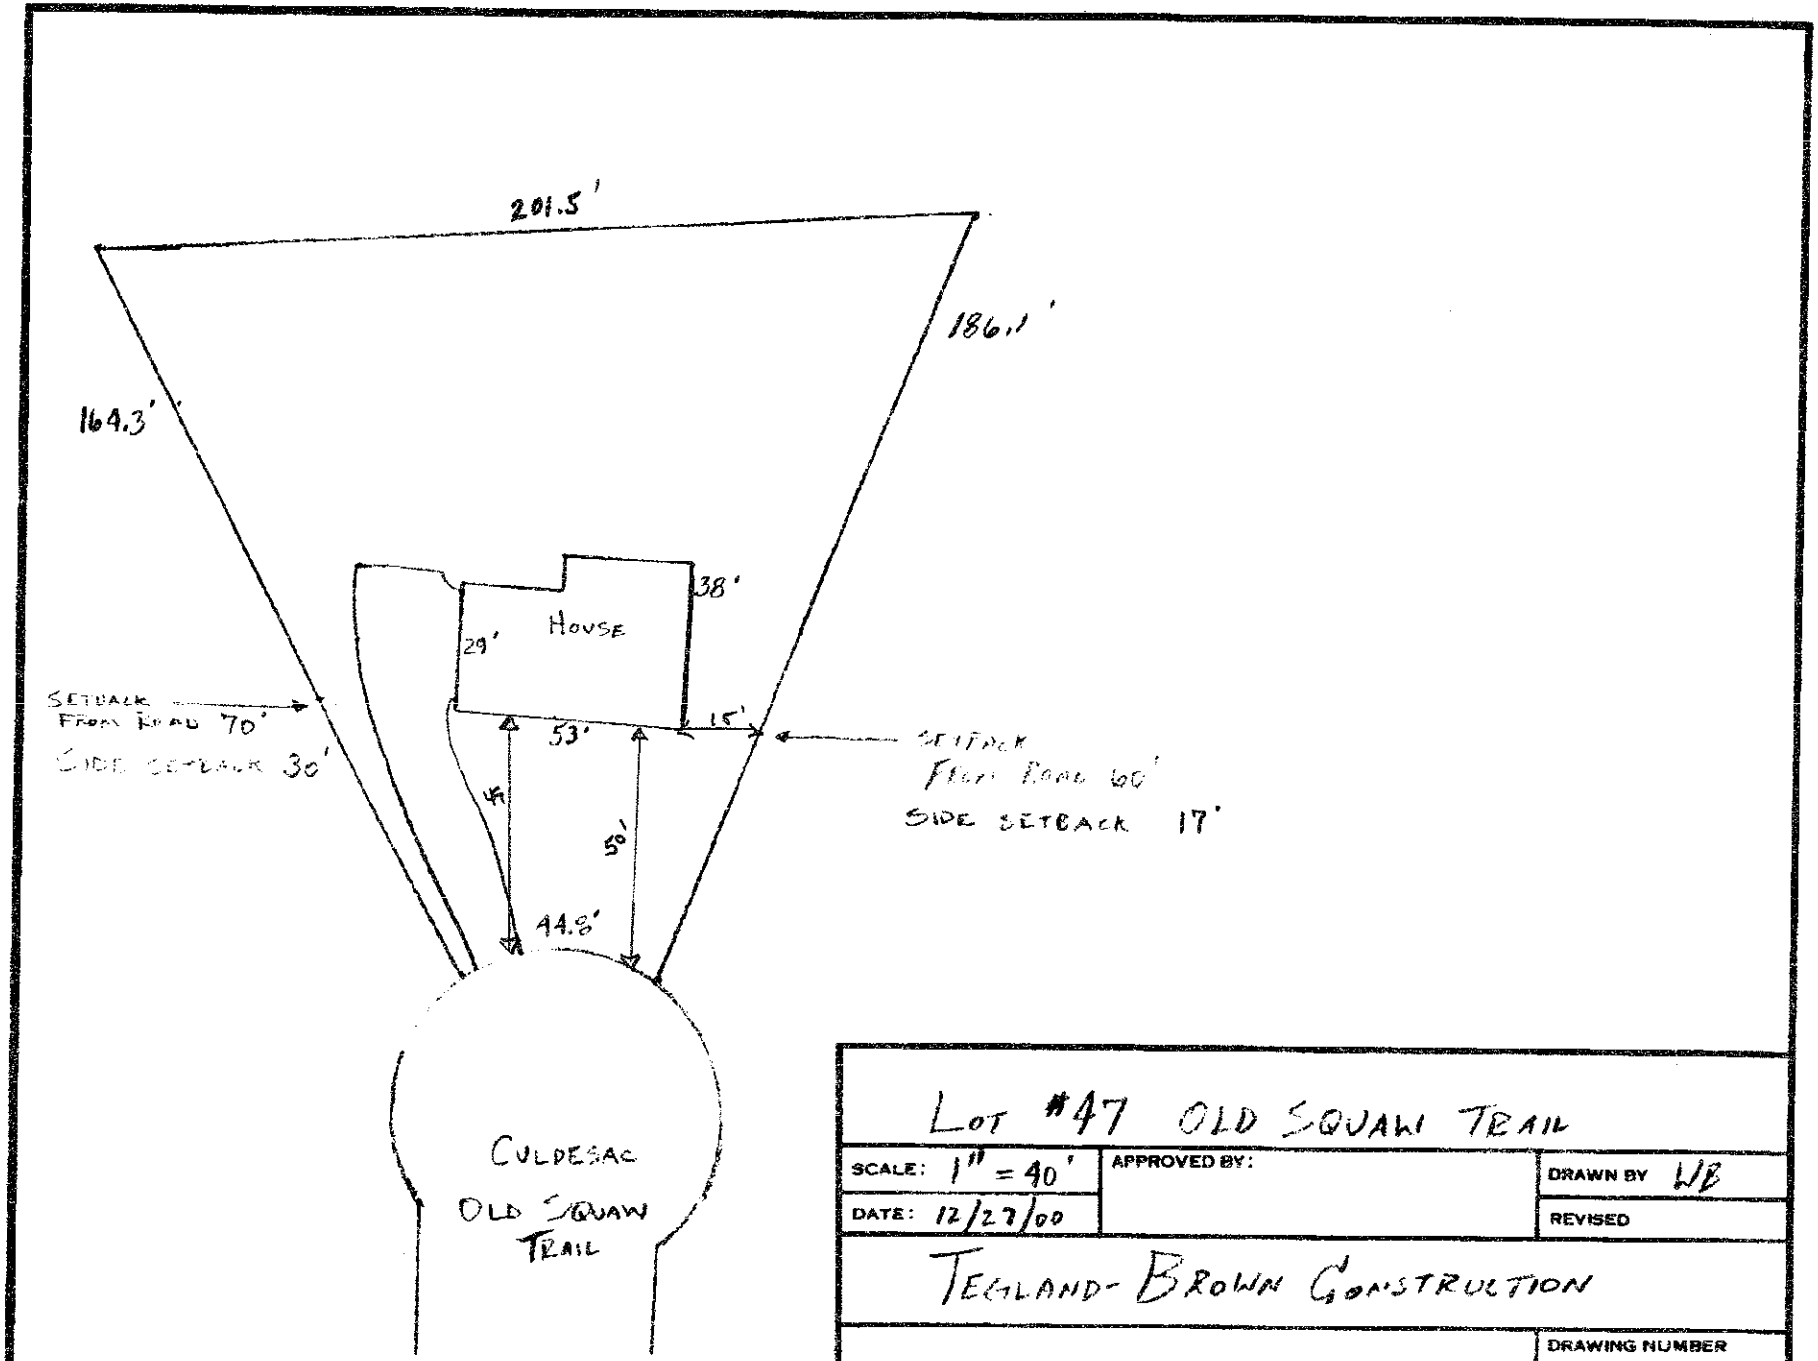


LOT #47 OLD SQUAW TRAIL

SCALE: 1" = 40'	APPROVED BY:	DRAWN BY WB
DATE: 12/27/00		REVISED

TEGLAND-BROWN CONSTRUCTION

DRAWING NUMBER