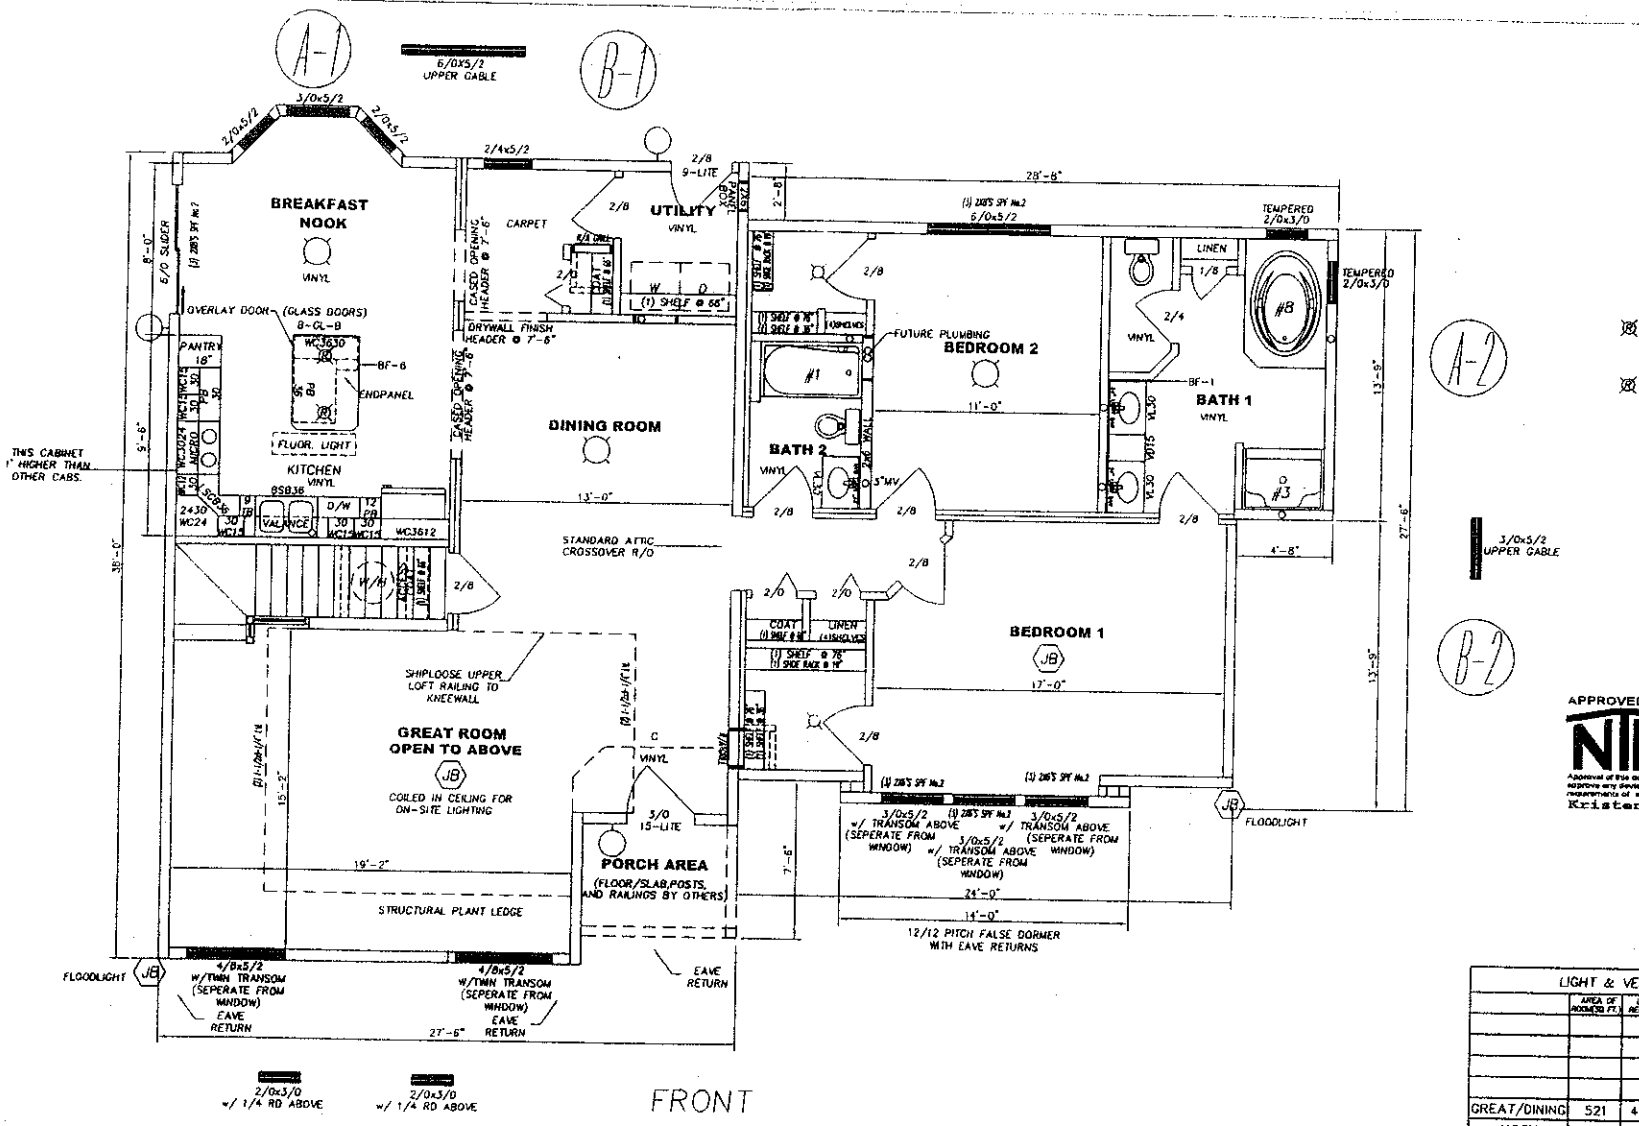


FRONT

APPROVED BY
NTA INC. 02/10/04
Approval of this document does not authorize or approve any omission or deviation from the requirements of applicable State Laws.
Kristen Cumberland

LIGHT & VENT CHART					
	AREA OF ROOM(SQ FT.)	LIGHT REQUIRED	LIGHT SUPPLIED	VENT REQUIRED	VENT SUPPLIED
GREAT/DINING	521	41.68	45.20	20.84	33.60
NOOK	117	9.36	53.13	4.68	28.90
BEDROOM 2	145	11.60	22.36	5.80	11.80
BEDROOM 1	205	16.40	33.54	8.20	17.70


carolina building solutions
INNOVATIVE HOME-BUILDING SYSTEMS
www.cbsmods.com

MARRIAGE & SIDEWALLS	SERIAL NO. 1952	PLAN SPECS:
HIGHLAND II	PROP NO. 2617	ROOF PITCH 12/12
BUILDER: CROSSLAND HOMES	WIND ZONE 100 (MPH)	ROOF CENTERS 24"o.c.
RETAIL: MODEL	DEL.ST. NC CODE: IRC	SIDE WALL HEIGHT 108"
38'-0" X 56'-2"		EXTERIOR WALLS 16"o.c."
SCALE: N.T.S C. CHALET	DR.BY: DATE:1/30/04	INTERIOR WALLS 24"o.c.

PLAN NOTES:
1.) SEE JOB ORDER FOR ALL SPECIFICATIONS
2.) SEE PAGE OF OA MANUAL FOR MARRIAGE WALL HEADER CHART
2.) SEE PAGE OF OA MANUAL FOR EXTERIOR WALL HEADER CHART

2X3 MATE WALLS @ 8"o.c.

UPPER AREA

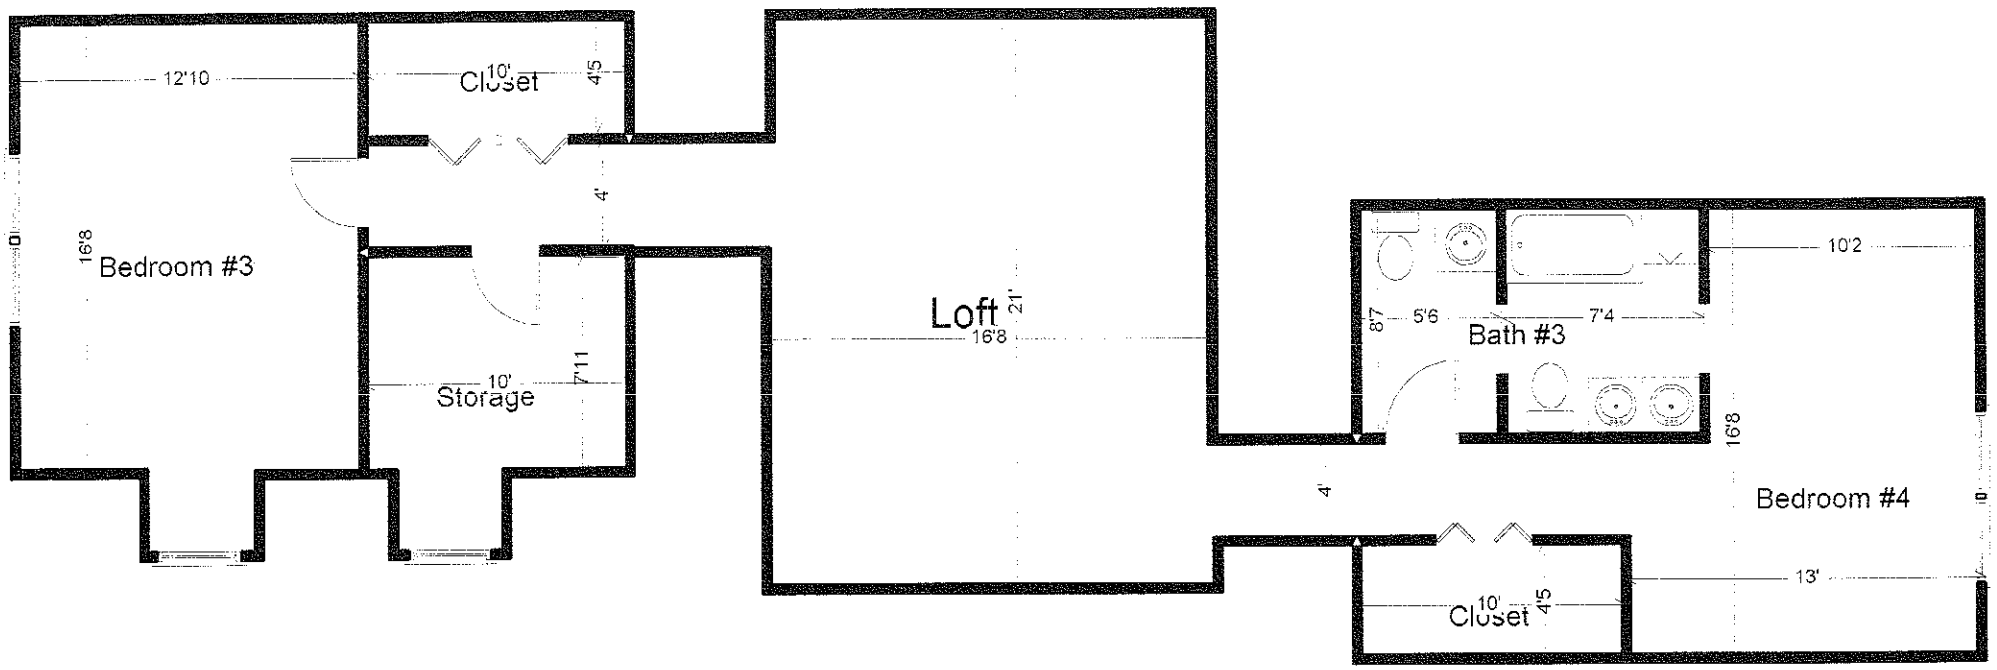

LIVING AREA
1181 sq ft