DEPARTMENT OF ENVIRONMENT AND NATURAL RESOURCES
DIVISION OF ENVIRONMENTAL HEALTH
ON-SITE WASTEWATER SECTION

Sheet ___ of ___
PROPERTY ID #: ___
COUNTY: ___

SOIL/SITE EVALUATION
for ON-SITE WASTEWATER SYSTEM

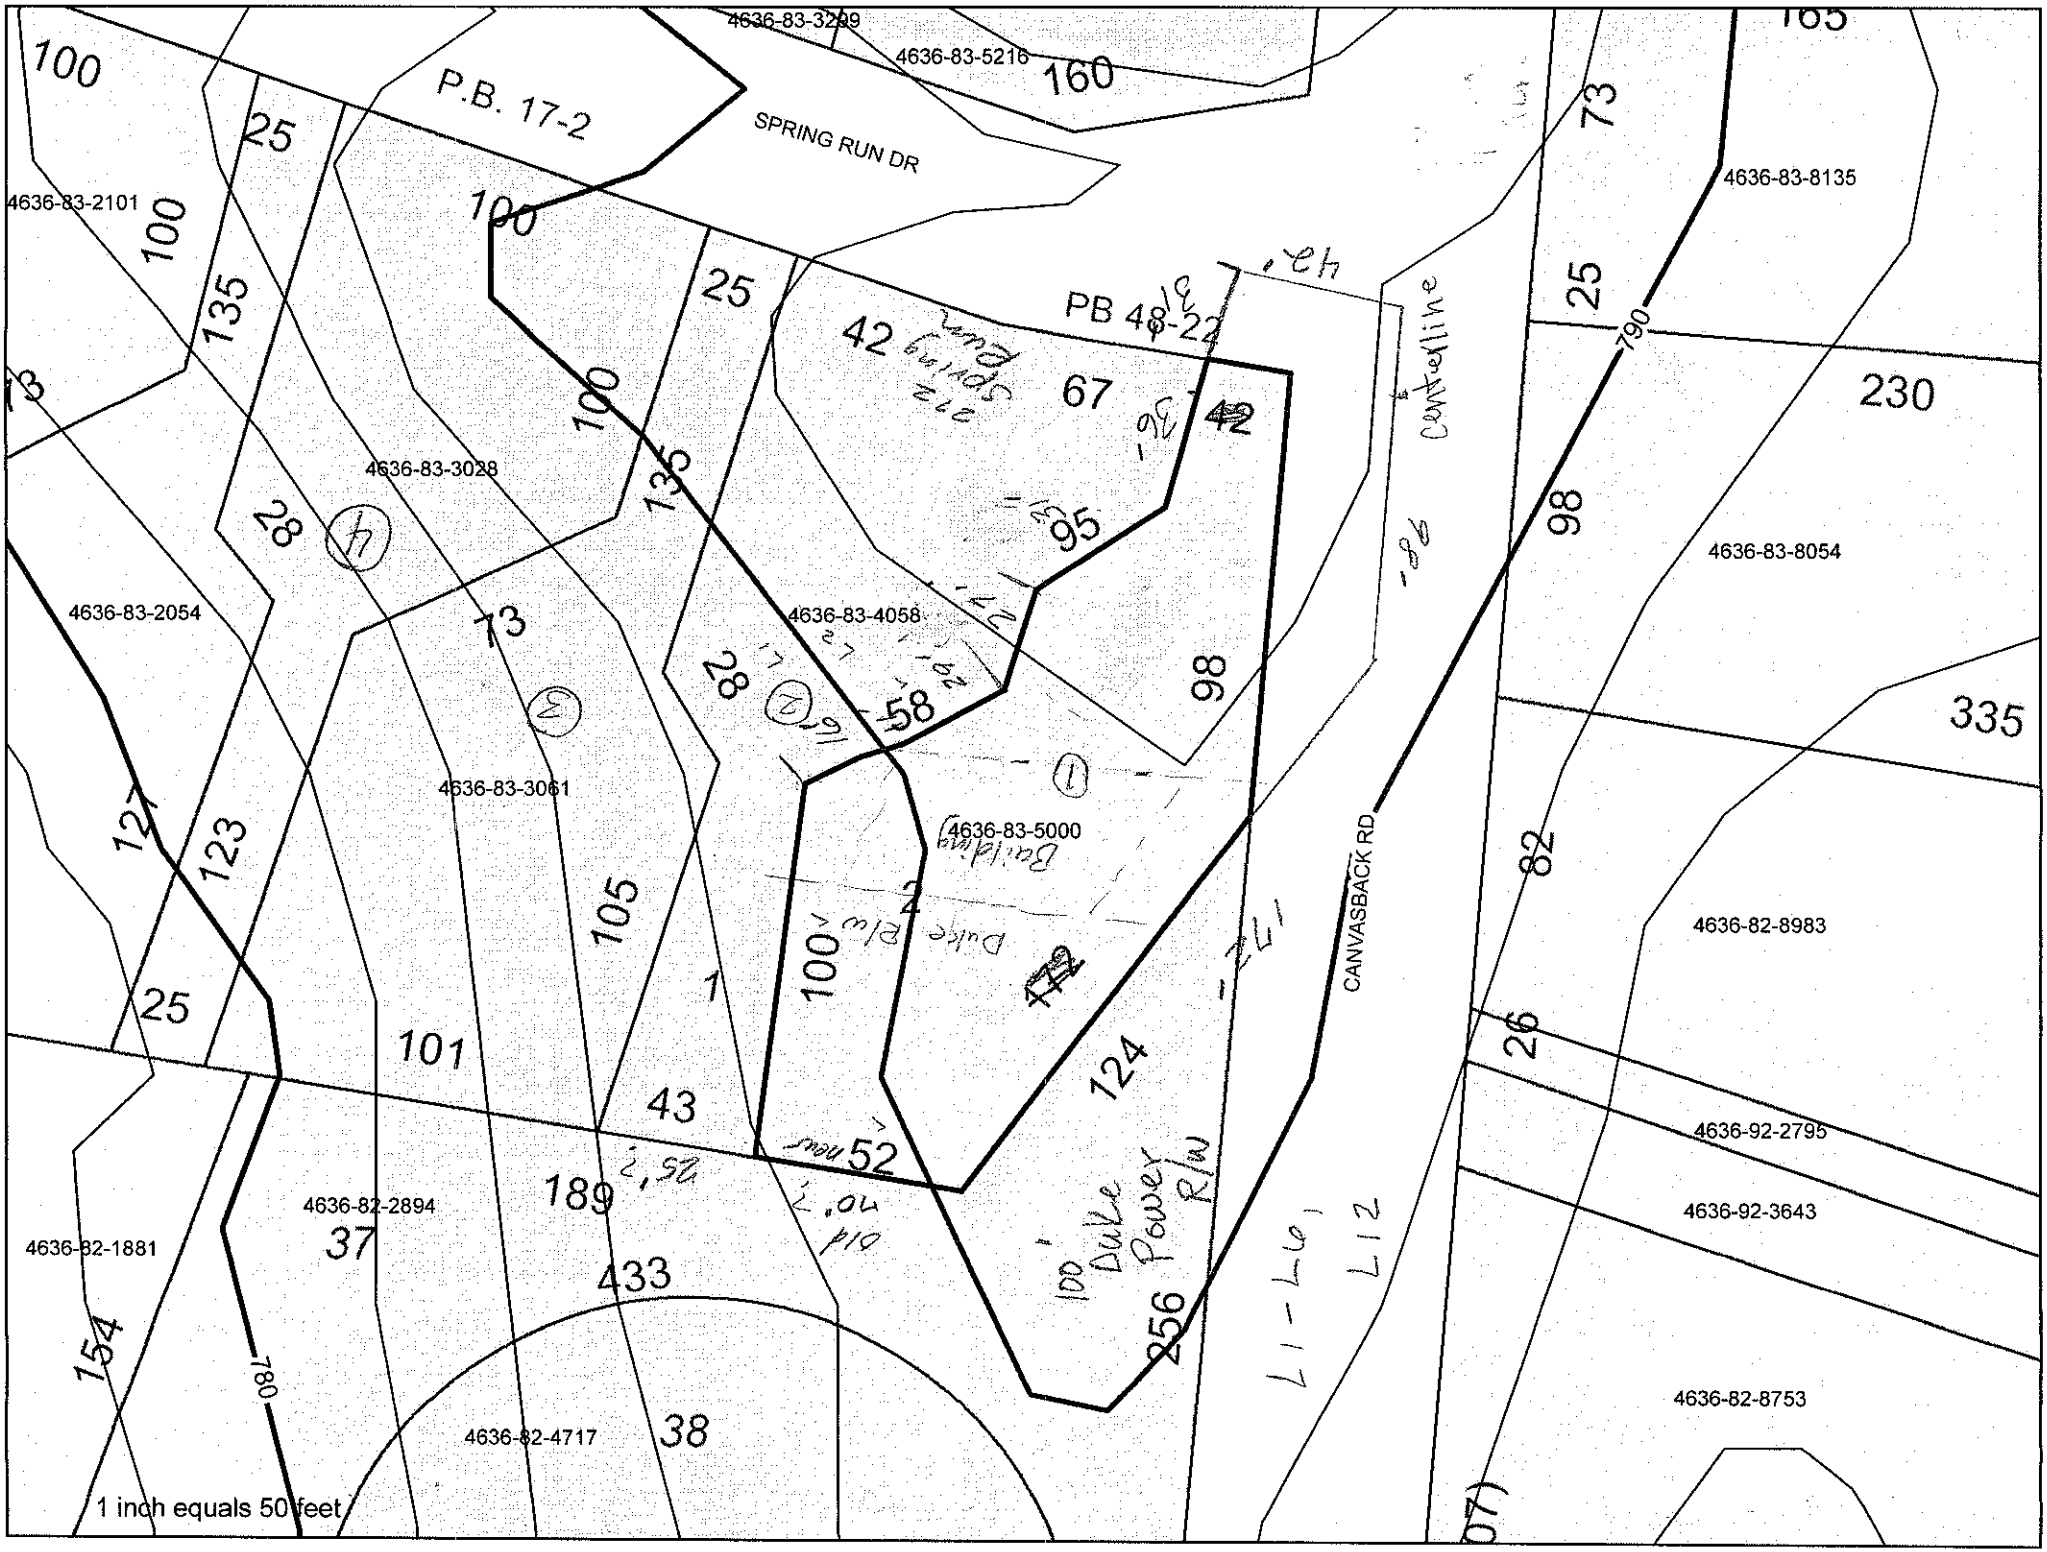
OWNER: Robert Edelen
ADDRESS: ___
PROPOSED FACILITY: ___
LOCATION OF SITE: Leak-Trent #1 Canvasback @ Spring Run
APPLICATION DATE ___
DATE EVALUATED: 10-19-06
PROPOSED DESIGN FLOW (.1949): 360
PROPERTY SIZE: ___
PROPERTY RECORDED: ___

WATER SUPPLY: ☐ Private ☒ Public ☐ Well ☐ Spring ☐ Other ___
EVALUATION METHOD: ☒ Auger Boring ☐ Pit ☐ Cut
TYPE OF WASTEWATER: ☑ Sewage ☐ Industrial Process ☐ Mixed

PROFILE #	.1940 LANDSCAPE POSITION/ SLOPE %	HORIZON DEPTH (IN.)	SOIL MORPHOLOGY (.1941) .1941 STRUCTURE/ TEXTURE	SOIL MORPHOLOGY (.1941) .1941 CONSISTENCE/ MINERALOGY	OTHER PROFILE FACTORS .1942 SOIL WETNESS/ COLOR	.1943 SOIL DEPTH	.1956 SAPRO CLASS	.1944 RESTR HORIZ	PROFILE CLASS & LTAR
1	4% Back yard	0-24	lsbk C	fr SS/sp SE		46			.3
		24-46	C + sap						
		46-48	loam sap						
2	Front yard	0-8	lsbk cl			48			.3
		8-27	lsbk C						
		27-48	C + sap						
3	Front yard	0-8	lsbk cl			48			.3
		8-20	lsbk C	fr SS/sp SE					
		20-48	C + sap						
4									

DESCRIPTION	INITIAL SYSTEM	REPAIR SYSTEM
Available Space (.1945)	Yes	Yes
System Type(s)	LP Panel	Panel
Site LTAR	.3	.3

OTHER FACTORS (.1946): ___
SITE CLASSIFICATION (.1948): ___
EVALUATED BY: J. Melville
OTHER(S) PRESENT: ___
COMMENTS: ___


4636-83-3289
4636-83-5216
P.B. 17-2
SPRING RUN DR
4636-83-2101
PB 48-22
4636-83-8135
4636-83-3028
4636-83-2054
4636-83-4058
4636-83-8054
4636-83-3061
4636-83-5000
CANVASBACK RD
4636-82-8983
4636-92-2795
4636-92-3643
4636-82-2894
4636-82-1881
4636-82-4717
4636-82-8753
100' Duke Power R/W
1 inch equals 50 feet