15927

# IREDELL COUNTY HEALTH DEPARTMENT

## IMPROVEMENT PERMIT AND CERTIFICATE OF COMPLETION / OPERATIONS PERMIT

OWNER OR CONTRACTOR Norman T. Kinzie DATE March 25, '93 PERMIT NO. 2K-9-A-57

PHONE: Business ______ Home ______

LOCATION 1100 TL 1179 TR Old Squaw TL Billy Joe's Blind on Right

______ S.R. No. ______

SUBDIVISION NAME Mallard Head LOT NO. 57 SECTION OR BLOCK NO. ______

House ☑ Mobile Home ☐ Business ☐ Other Easement Area

No. Bedrooms 3 No. Bathrooms 2

Garbage Disposal Unit Yes ☑ No ☐

Auto. Dishwasher Yes ☑ No ☐

Auto. Wash. Machine Yes ☑ No ☐

Lot Area 8552 ft² sewer easement

Soil Characteristics ps clay


Application Rate .3-.35 gal/ft²/day

Topography 2-4%

Depth to Water Table > 4'

Rock or other impervious formations NONE obs

______ Basement with Plumbing ✓ partial - maybe Basement without Plumbing ______ No Basement ✓ Crawl Space

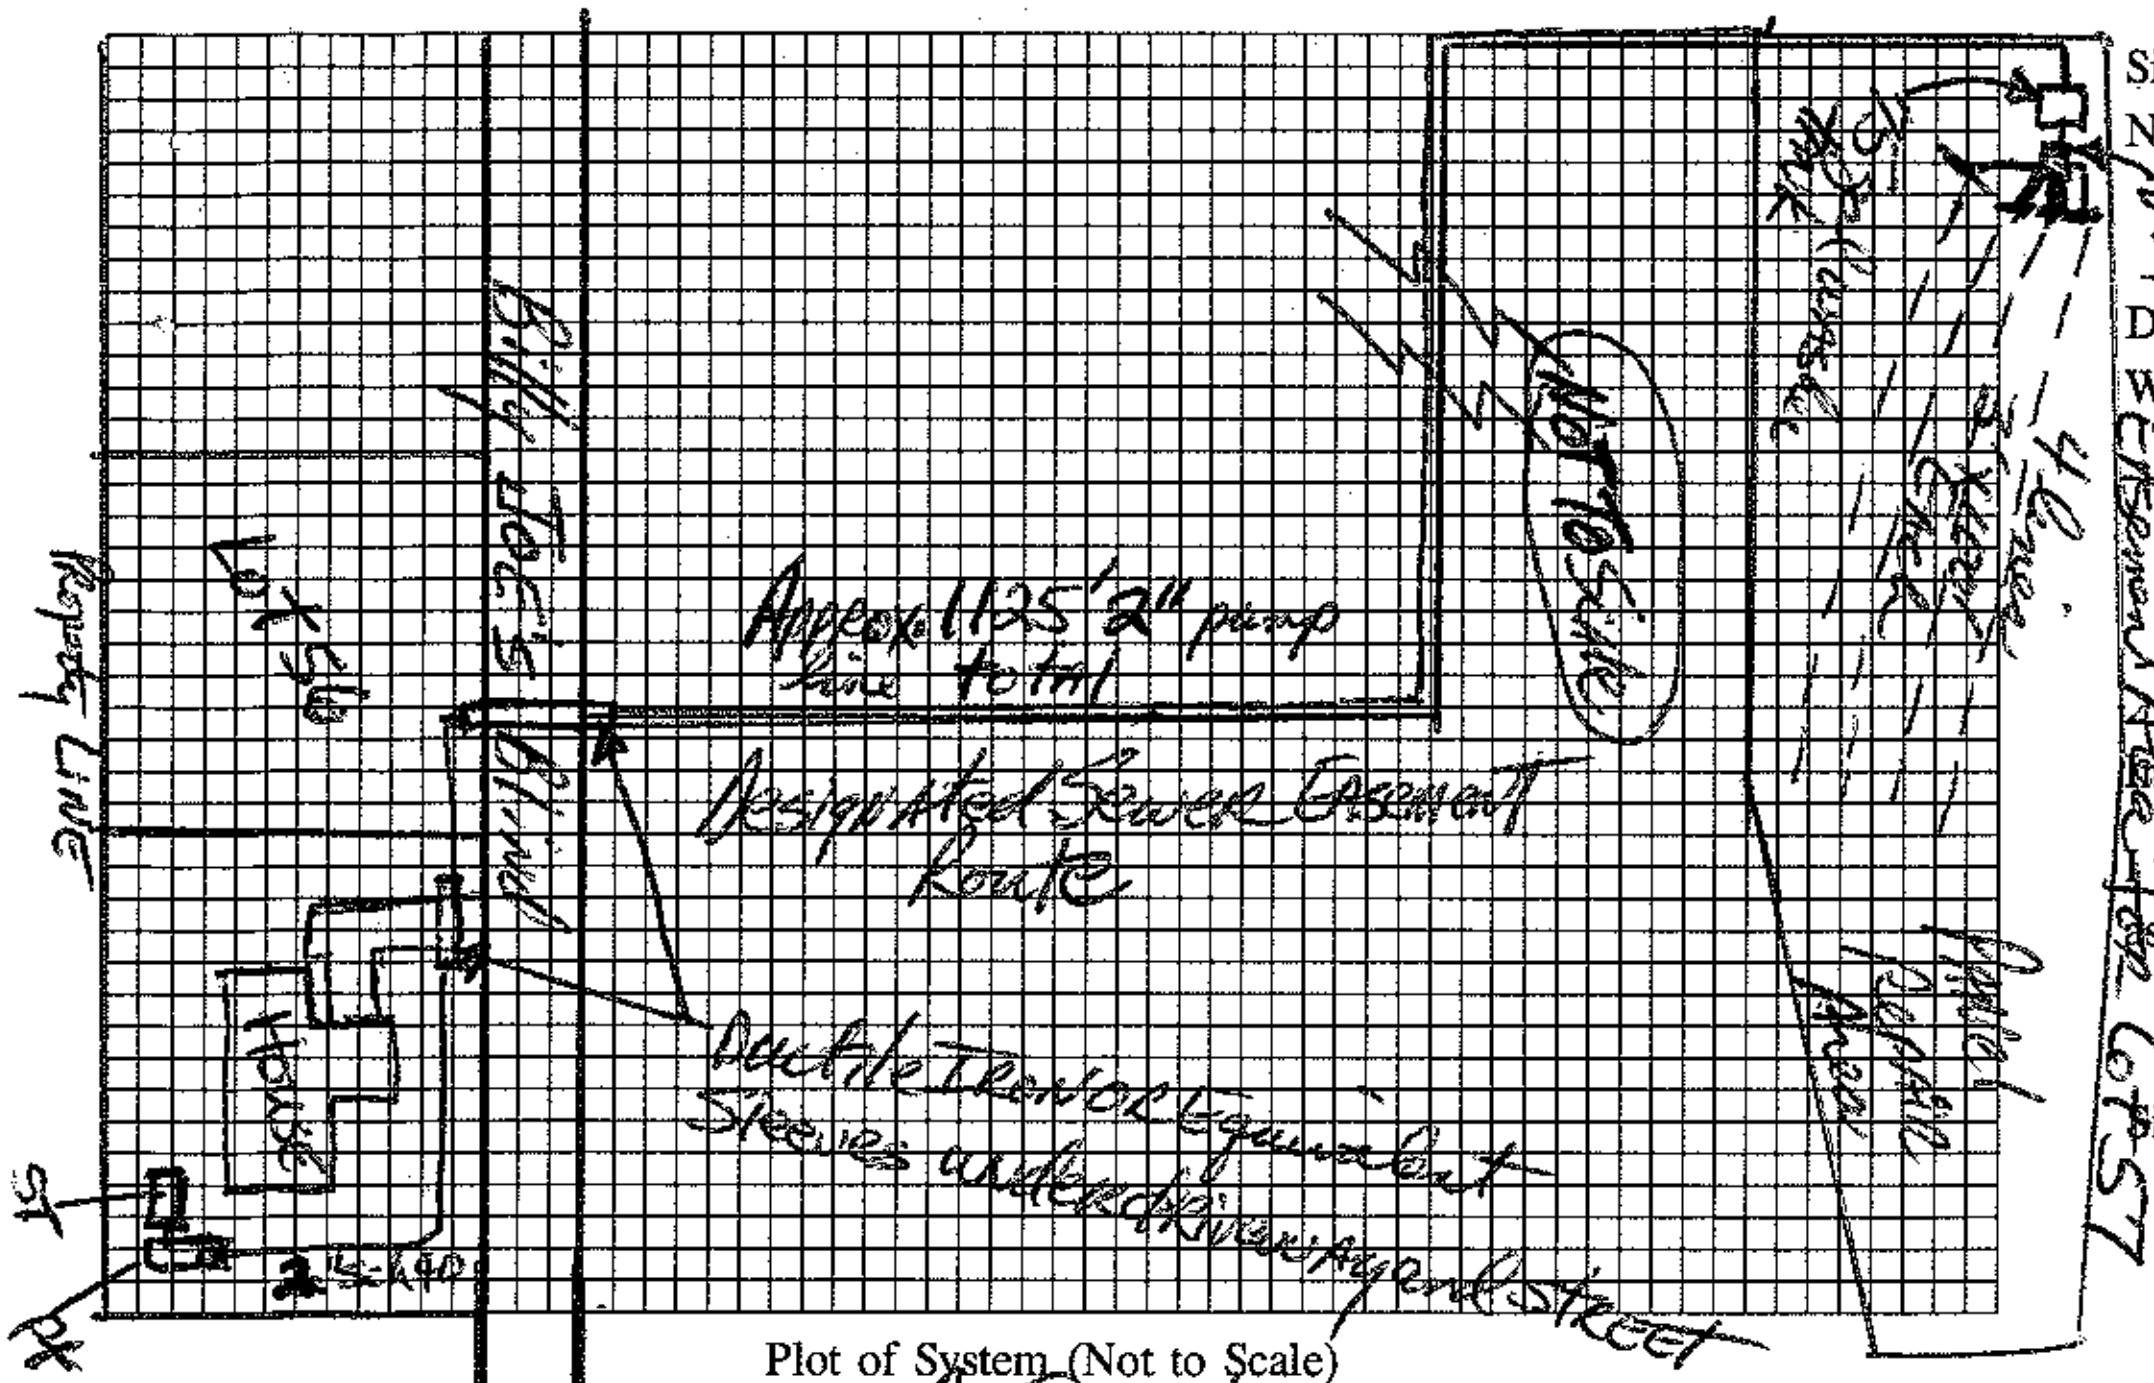


Plot of System (Not to Scale)

Size of Tank ST 1500 / PT 1500 Gals.

Nitrification Field:

No. of Lines 4

Sq. Ft. 1200 Linear Ft. 400

Depth of Stone in Lines 12"

Water Supply: Individual ☐

Public ☑ ICW

Installed by ______

I understand and agree to install a septic tank system as specified on this Improvement Permit.

Signed: X [signature]

(IMPROVEMENT PERMIT IS VALID FOR 60 MONTHS FROM DATE OF ISSUE.)

IMPROVEMENT PERMIT BY [signature], RS.

COMMENTS Both Septic tank and pump tank to be watertight! Pump line to cross under any water line encountered with at least 18" separation. Pump spec's 25 gal/min at approx 50' total head. Copy of recorded easement to be provided to this department before operation permit to be issued.

CERTIFICATE OF COMPLETION BY ______ DATE ______

EXISTING SYSTEM CHECKED BY ______ DATE ______

CONSTRUCTION MUST COMPLY WITH ALL OTHER APPLICABLE STATE AND LOCAL REGULATIONS

Permit is VOID if any unauthorized changes are made in installation of system, and/or if any unapproved changes are made to the site, and/or if any false information is supplied toward securing Improvement Permit.

Health Dept. Copy: White Inspection Dept. Copy: Yellow Sanitarian's Copy: Pink Owner's Copy: Gold