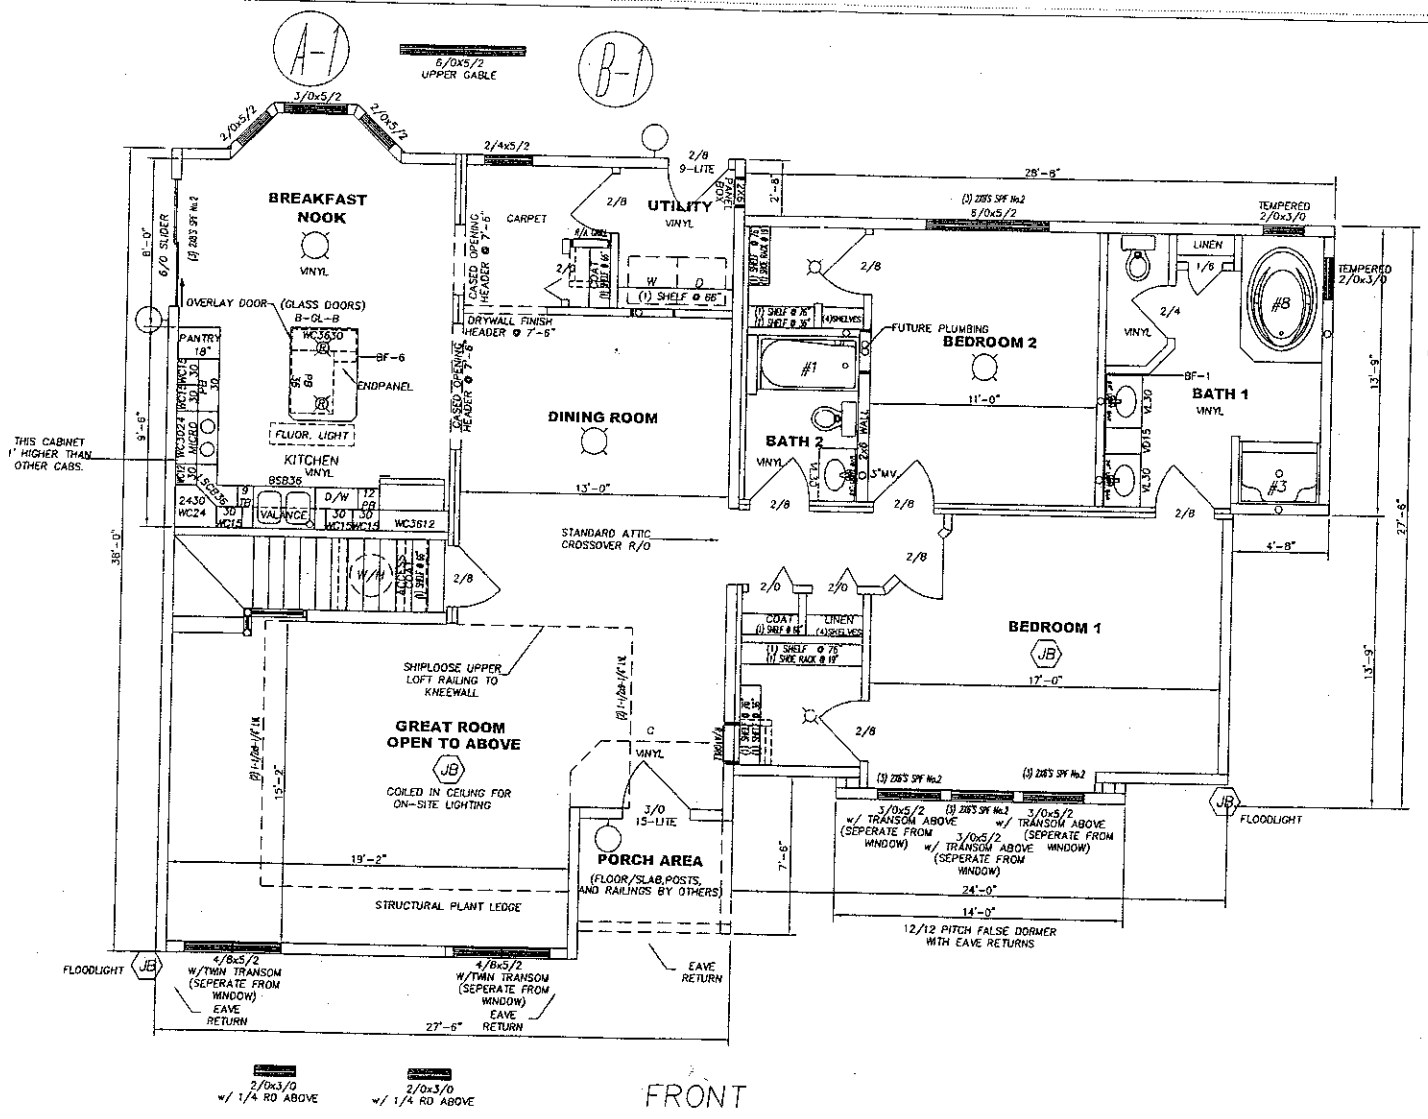


LIGHT & VENT CHART					
	AREA OF ROOM(SQ FT.)	LIGHT REQUIRED	LIGHT SUPPLIED	VENT REQUIRED	VENT SUPPLIED
GREAT/DINING	521	41.68	45.20	20.84	33.60
NOOK	117	9.36	53.13	4.68	28.90
BEDROOM 2	145	11.60	22.35	5.80	11.80
BEDROOM 1	205	16.40	33.54	8.20	17.70


carolina building solutions
INNOVATIVE HOME-BUILDING SYSTEMS
www.cbsmods.com

MARRIAGE & SIDEWALLS	SERIAL NO. 1952	PLAN SPECS:	
HIGHLAND II	PROP NO. 2617	ROOF PITCH	12/12
BUILDER: CROSSLAND HOMES		ROOF CENTERS	24"o.c.
RETAIL: MODEL	WIND ZONE 100 (MPH)	SIDE WALL HEIGHT	108"
38'-0" X 56'-2"	DEL.ST. NC / CODE: IRC	EXTERIOR WALLS	16"o.c.
SCALE: N.T.S / C. CHALET	DR.BY: / DATE:1/30/04	INTERIOR WALLS	24"o.c.

PLAN NOTES:
1.) SEE JOB ORDER FOR ALL SPECIFICATIONS
2.) SEE PAGE OF QA MANUAL FOR MARRIAGE WALL HEADER CHART
2.) SEE PAGE OF QA MANUAL FOR EXTERIOR WALL HEADER CHART

2X3 MATE WALLS @ 8"o.c.

UPPER AREA

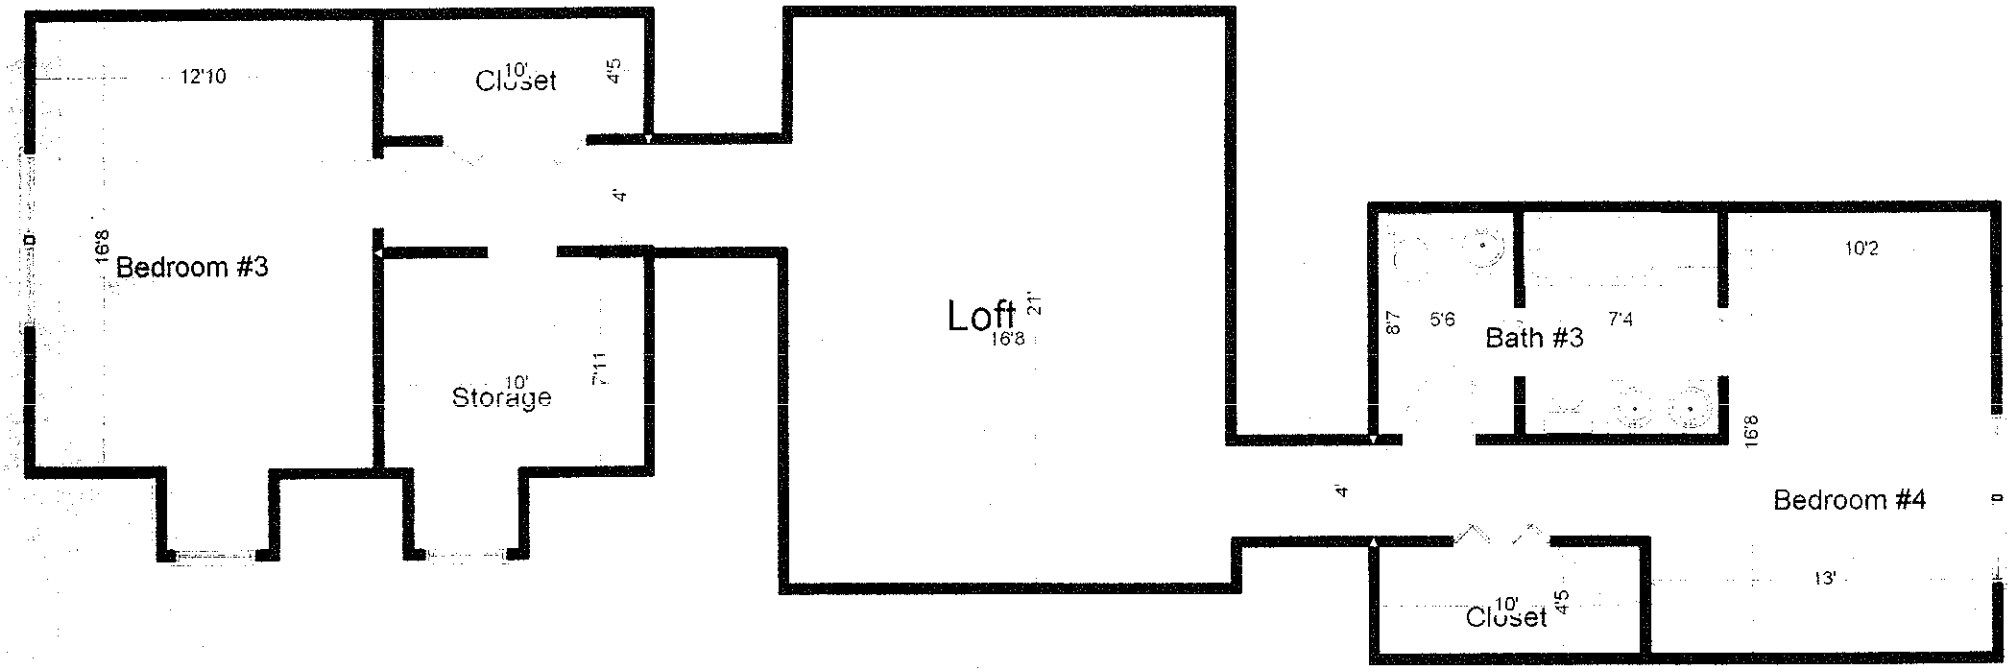

LIVING AREA
1181 sq ft