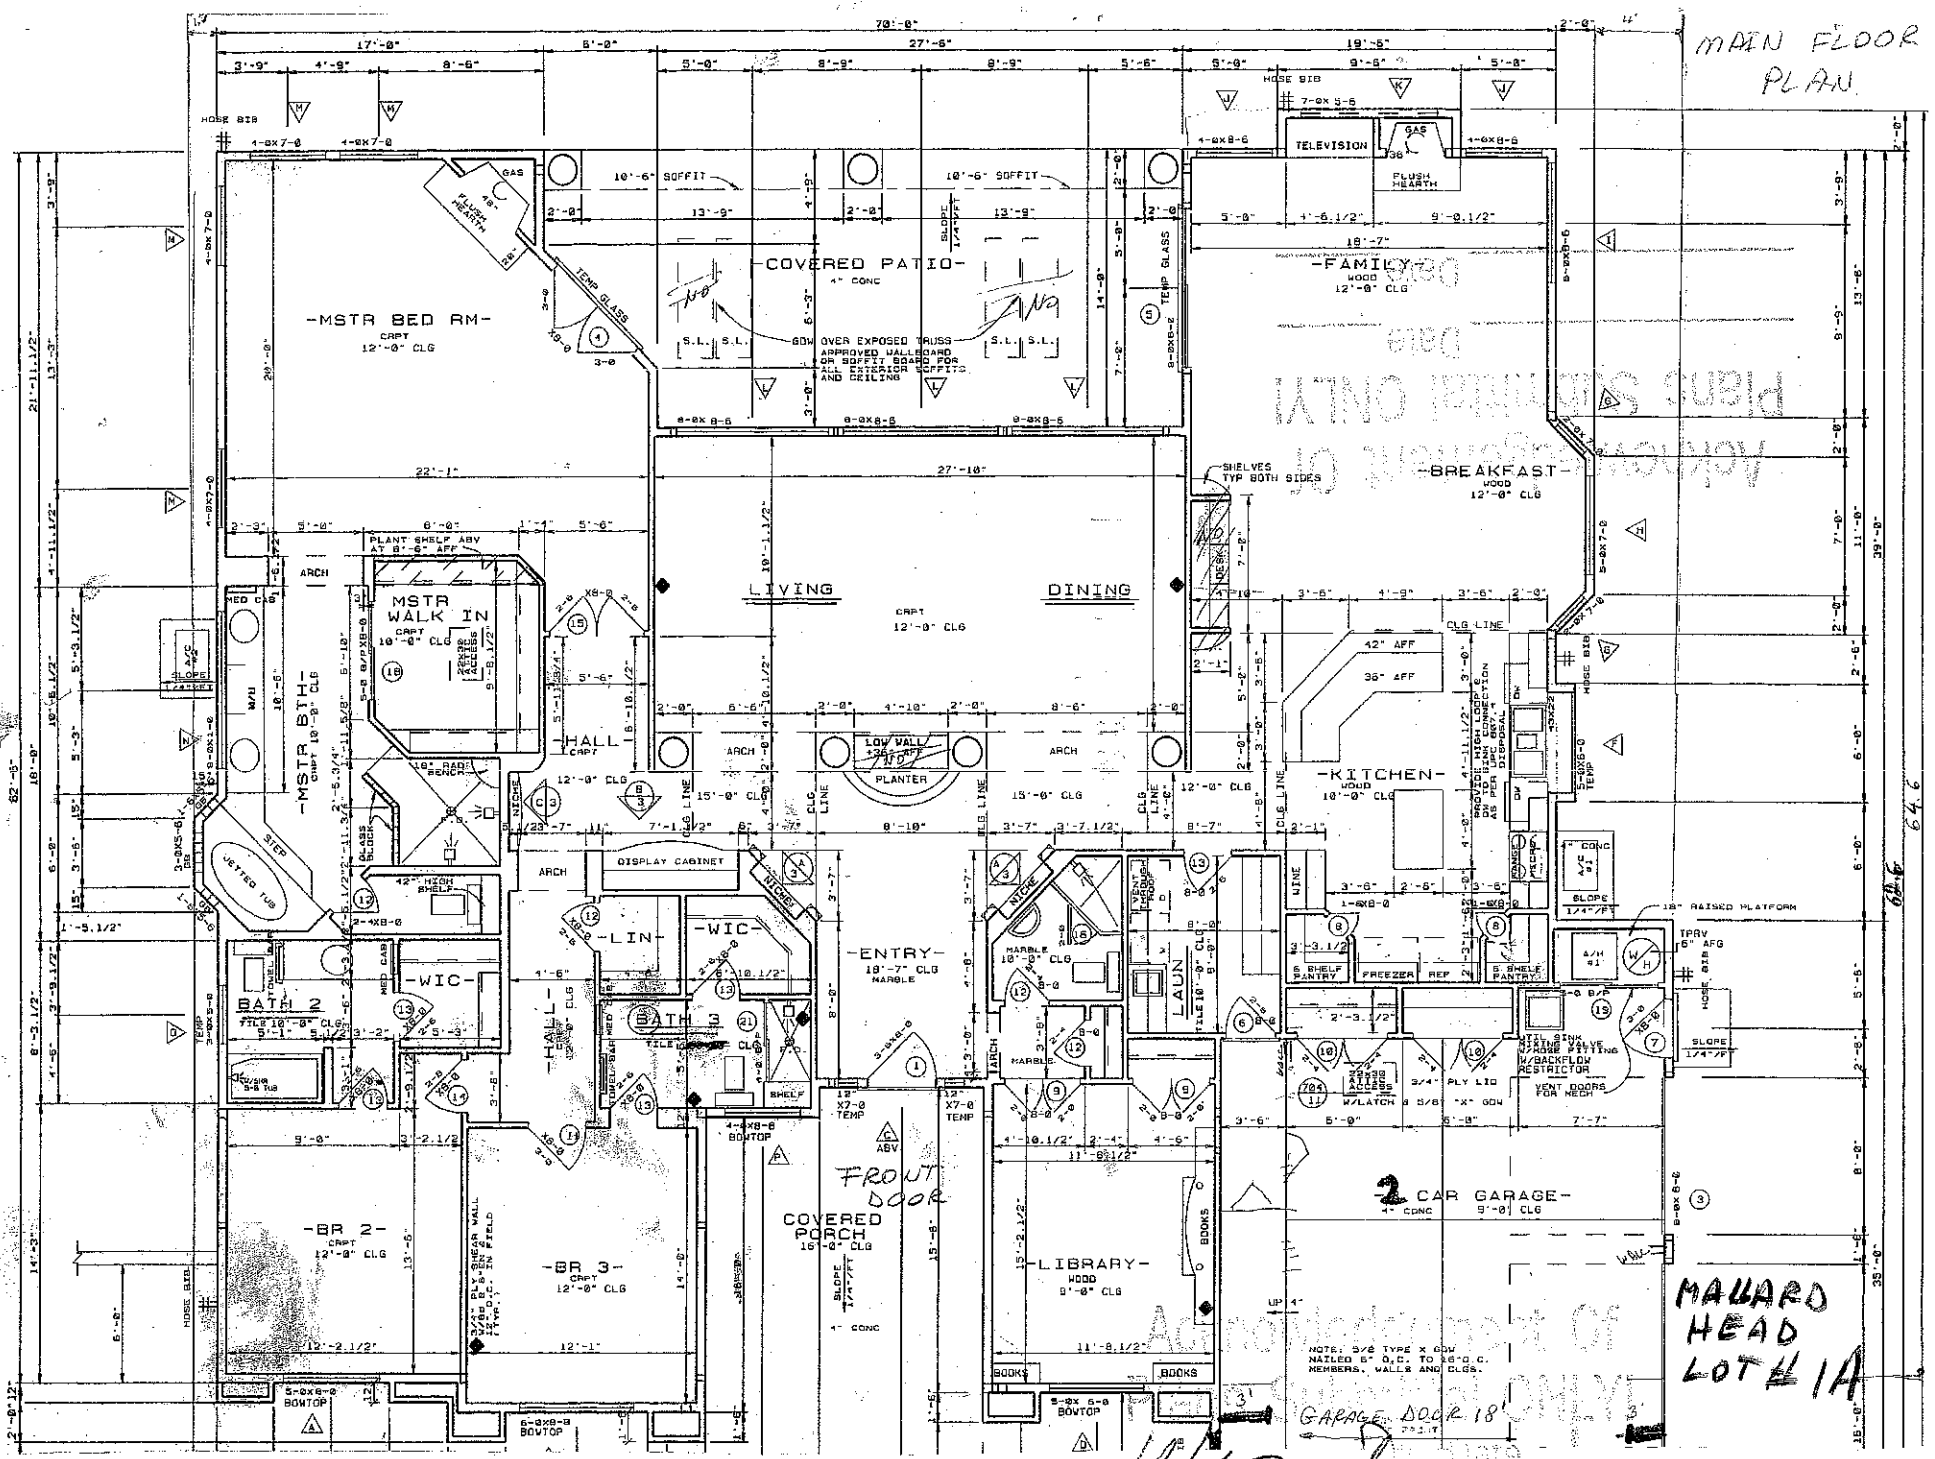

MAIN FLOOR PLAN
-MSTR BED RM-
CRPT
12'-0" CLG
-COVERED PATIO-
4" CONC
-FAMILY-
WOOD
12'-0" CLG
-BREAKFAST-
WOOD
12'-0" CLG
-KITCHEN-
WOOD
10'-0" CLG
LIVING
DINING
CRPT
12'-0" CLG
MSTR WALK IN
CRPT
10'-0" CLG
-MSTR BTH-
CRPT
10'-0" CLG
-HALL-
CRPT
12'-0" CLG
-ENTRY-
18'-7" CLG
MARBLE
-LIN-
-WIC-
-WIC-
BATH 2
7'-LG 10'-0" CLG
BATH 3
-HALL-
-BR 2-
CRPT
12'-0" CLG
-BR 3-
CRPT
12'-0" CLG
FRONT DOOR
COVERED PORCH
16'-0" CLG
-LIBRARY-
WOOD
9'-0" CLG
-2 CAR GARAGE-
4" CONC
9'-0" CLG
LAUN
TELEVISION
GAS
FLUSH HEARTH
FLUSH HEARTH
GAS
HOSE BIB
TEMP GLASS
SHELVES TYP BOTH SIDES
PLANT SHELF ABV AT 6'-6" AFF
ARCH
MED CAB
W/U
JETTED TUB
10" RADIUS BENCH
42" H CON SHELF
DISPLAY CABINET
NICHE
LOW WALL +36" AFF PLANTER
CLG LINE
42" AFF
36" AFF
RANGE
DW
SINK
REF
FREEZER
S. SHELF PANTRY
S. SHELF PANTRY
18" RAISED PLATFORM
TRAV
6" AFG
MARBLE
10'-0" CLG
VENT HOOD
SHELF
TOWEL BAR
MED CAB
SOLID SURFACE TOP
UTIL SINK MIXING VALVE W/HOSE FITTING W/BACKFLOW RESTRICTOR
VENT DOORS FOR MECH
22"x36" ACCESS W/LATCH
3/4" PLY LID
3 5/8" "X" GDW
SLOPE 1/4"/FT
SLOPE 1/4"/FT
SLOPE 1/4"/FT
1" CONC
4" CONC
A/C
W/H
4-4X8-6 BOWTOP
5-0X6-0 BOWTOP
6-0X8-0 BOWTOP
5-8X 6-0 BOWTOP
3/8" PLY SHEAR WALL 6" O.C. EDGE 12" O.C. IN FIELD TYP.
GDW OVER EXPOSED TRUSS APPROVED WALLBOARD OR SOFFIT BOARD FOR ALL EXTERIOR SOFFITS AND CEILING
10'-6" SOFFIT
10'-6" SOFFIT
S.L.
S.L.
S.L.
S.L.
BOOKS
BOOKS
BOOKS
NOTE: 3/8 TYPE X GDW NAILED 6" O.C. TO 16"O.C. MEMBERS, WALLS AND CLGS.
GARAGE DOOR 18'
MAUARD HEAD LOT # 1A
Date 8/8/08