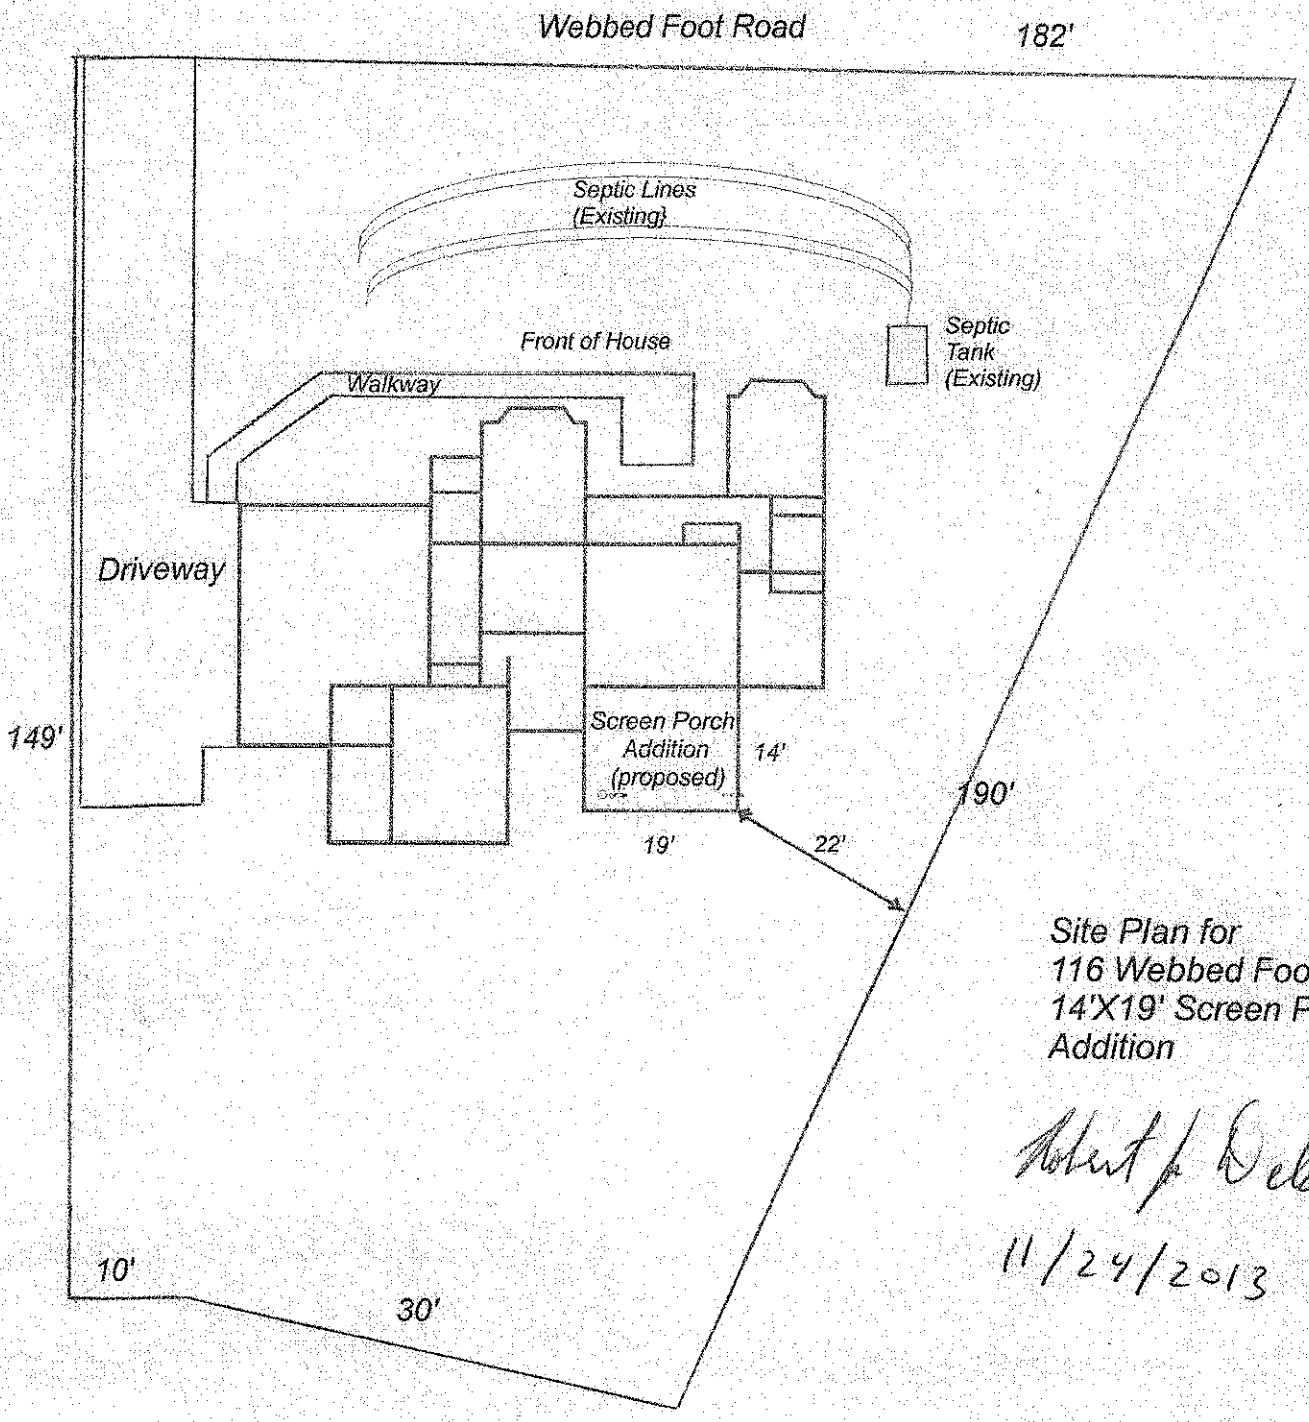


Site Plan for
116 Webbed Foot Rd
14'X19' Screen Porch
Addition

Robert J. Delano

11/24/2013