
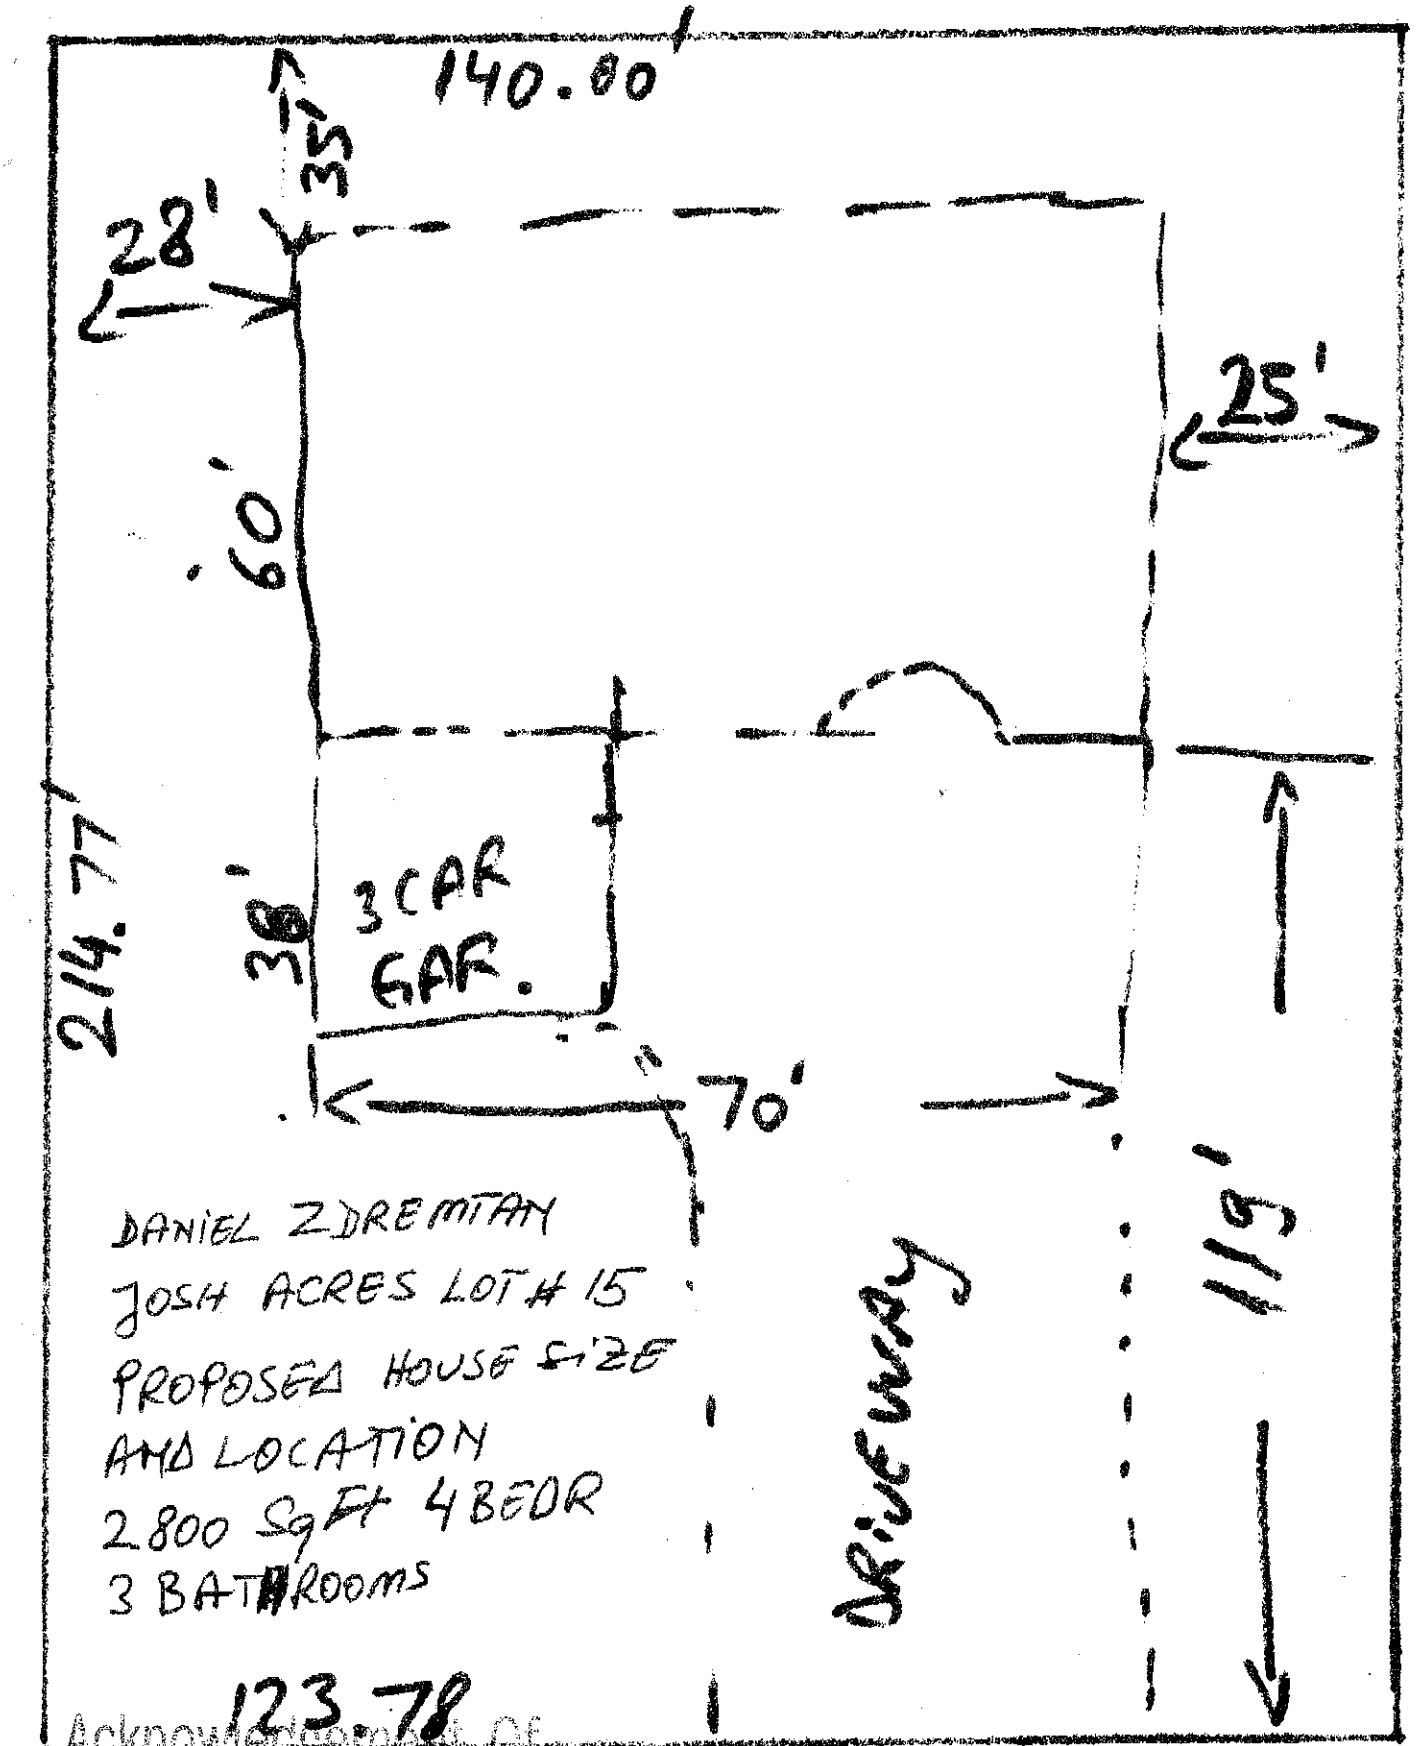


Acknowledgement Of
Plans Submittal CANYON VESBACK RD.

_____ Date_____

Daniel Zdrentan Date 1/21/05

DANIEL

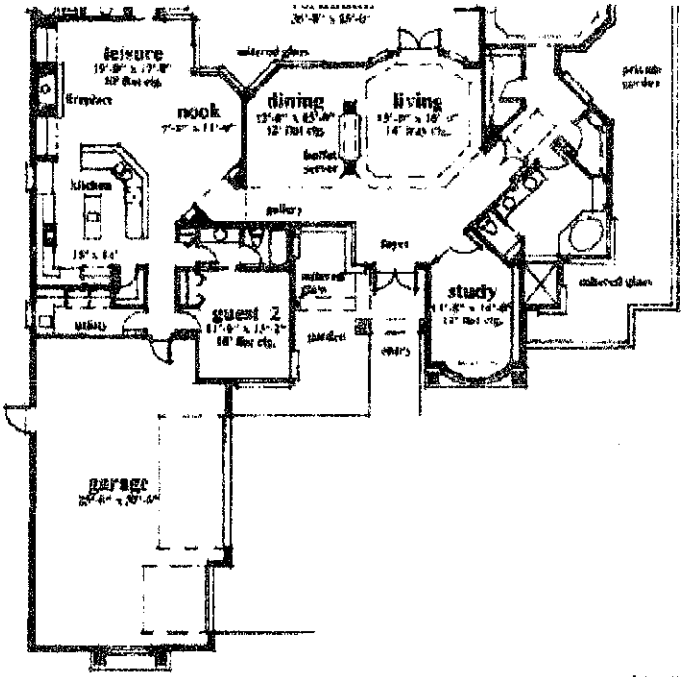


Plan W3220SR: Florida Contemporary

- Elevation
- Details
- Main Level
- Elevation #2
- Rear View



Plan W3220SR: Florida Contemporary

- Elevation
- Details
- Main Level
- Elevation #2
- Rear View

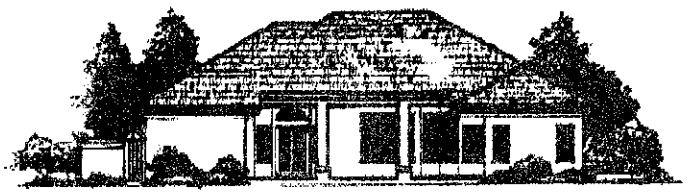

Architectural Designs :: 57 Danbury Road :: Wilton, CT 06897
USA & Canada 1-800-654-7852 or 1-877-229-2447 :: International 203-521-4598
Fax 1-203-761-8660 :: Email: info@architecturaldesigns.com

Acknowledgement Of
Plans Submittal ONLY!
Daniel Gluta Date 4/21/05
Date