08581 4636920252

# IREDELL COUNTY HEALTH DEPARTMENT

## (SEPTIC TANK) IMPROVEMENTS PERMIT AND CERTIFICATE OF COMPLETION
(Ground Absorption Sewage Disposal System -- G. S. Chapter 130-Article 13C)

OWNER OR CONTRACTOR Jim Tyson DATE June 16, '88 PERMIT NO. ____

PHONE: Business ____ Home ____

LOCATION 1100 TR 1079 (Canvasback) TR Highland Dr. TR Highland Dr. at end on left S. R. No. ____

SUBDIVISION NAME Woodland Hills LOT NO. 27 SECTION OR BLOCK NO. 3

House (✓) Mobile Home ( ) Business ( ) Other ____

No. Bedrooms 3 No. Bathrooms 3

Garbage Disposal Unit Yes (✓) No ( )

Auto. Dishwasher Yes (✓) No ( )

Auto. Wash. Machine Yes (✓) No ( )

~~Site Suitable~~ PS Yes (✓) No ( )

Lot Area ≈20000 ft²

Character & Porosity of Soil clay


Percolation Rate ≈.3

Topography 10-15%

Depth to Water Table 4'+

Rock or other impervious formations none obs.

✓ Basement with Plumbing ____ Basement without Plumbing ____ No Basement

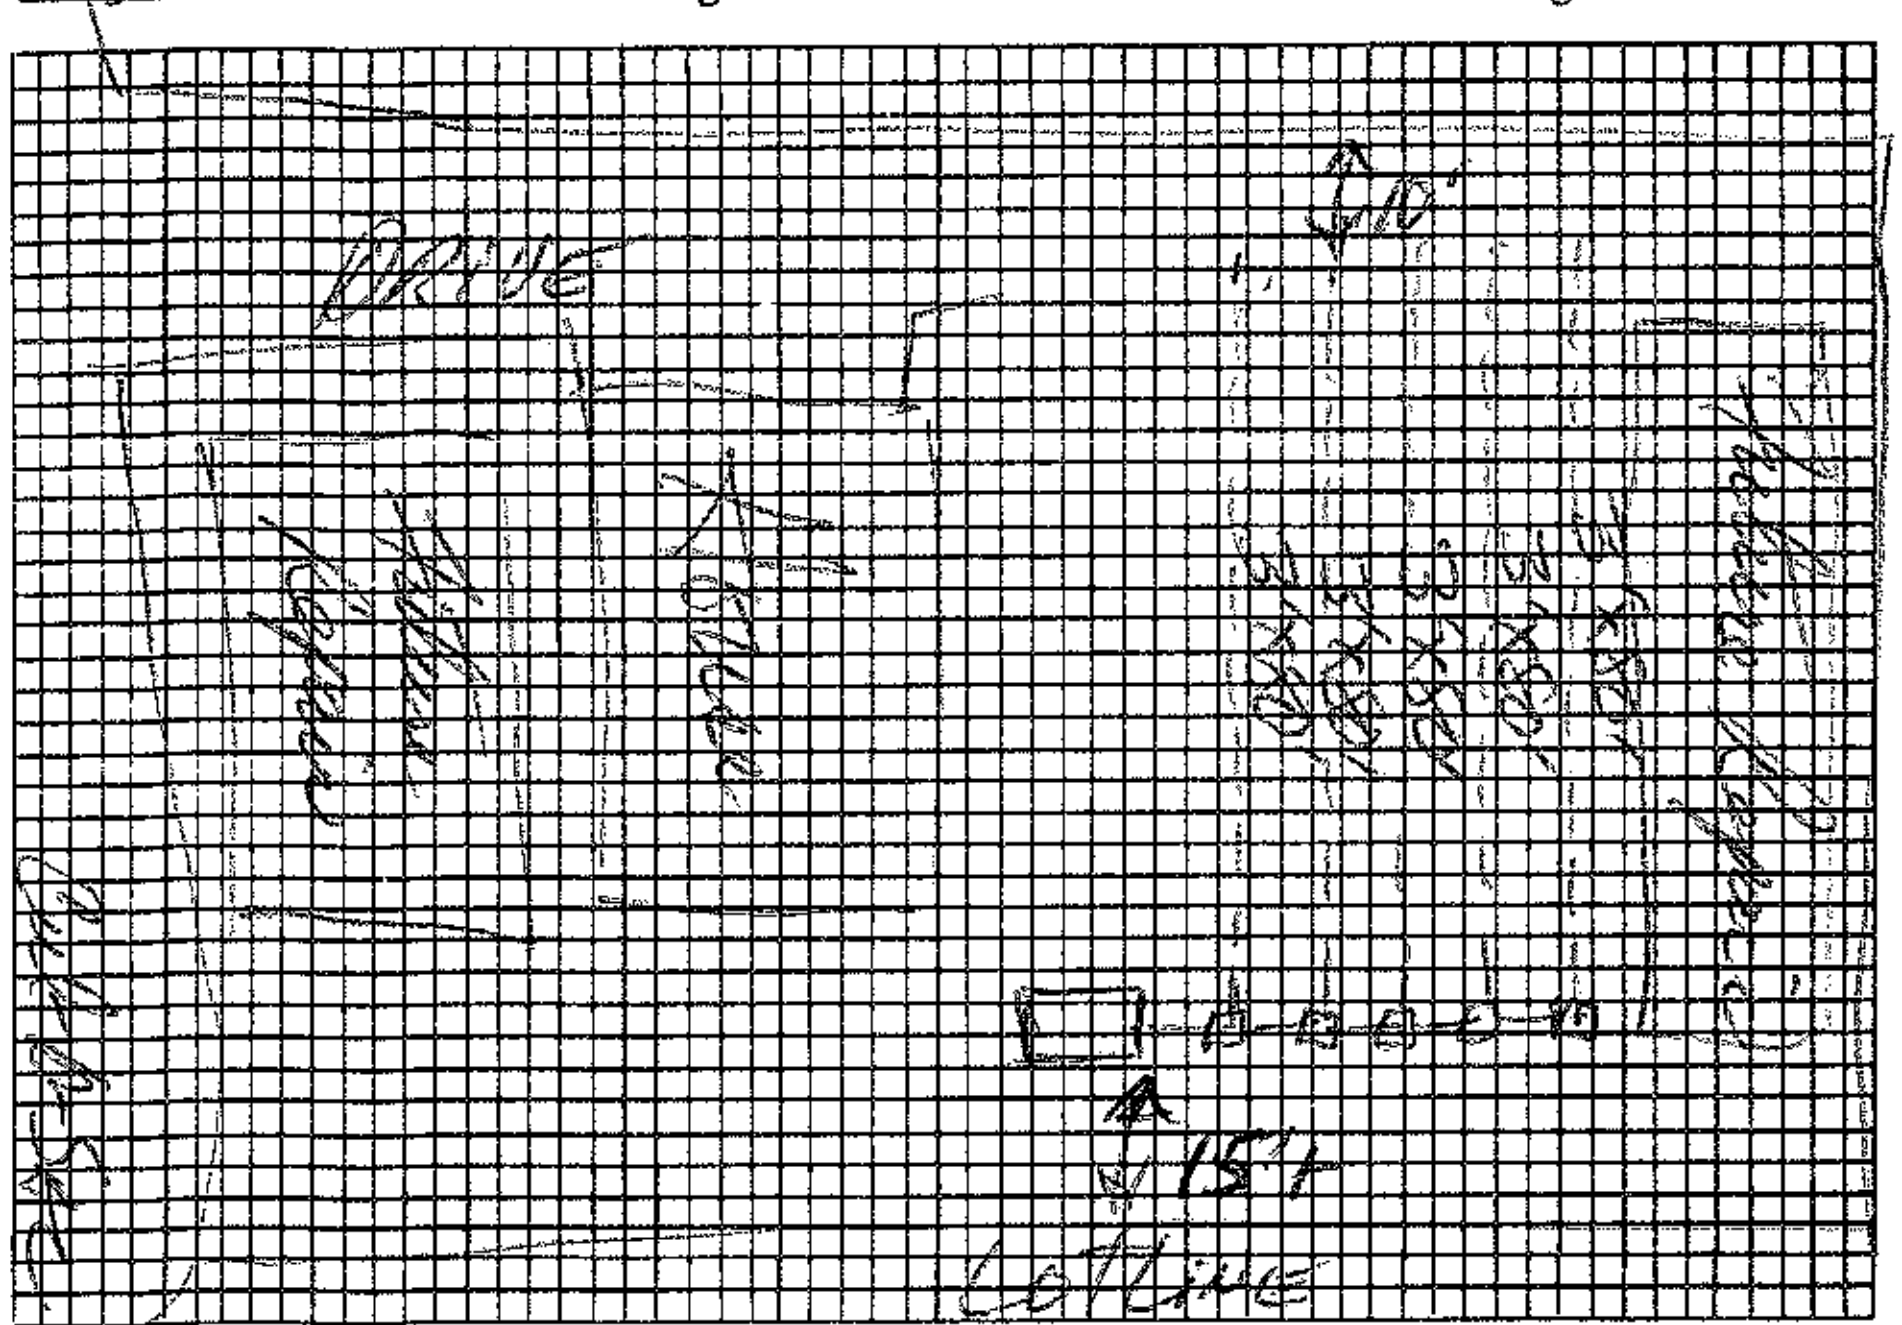


Plot of System

Size of Tank 1250 Gals.

Nitrification Field:

No. of Lines 5

Sq. Ft. 1200 Linear Ft. 400

Depth of Stone in Lines 12"

Water Supply: Individual ( )

Public (✓) C.W.

Installed by Robinson

I understand and agree to install septic tank system as specified on this Improvements Permit.

Signed: ____

IMPROVEMENTS PERMIT BY [signature]

COMMENTS: ____

CERTIFICATE OF COMPLETION BY [signature], RS DATE 6-16-'88

EXISTING SYSTEM CHECKED BY: ____ DATE ____

CONSTRUCTION MUST COMPLY WITH ALL OTHER APPLICABLE STATE AND LOCAL REGULATIONS.

Permit is VOID if any unauthorized changes are made in installation of system and/or if any false information is supplied in making Improvements Permit.

Health Dept. Copy: White Inspection Dept. Copy: Yellow Sanitarian's Copy: Pink Owner's Copy: Gold