8 IREDELL COUNTY HEALTH DEPARTMENT 4636921301

(SEPTIC TANK) IMPROVEMENTS PERMIT AND CERTIFICATE OF COMPLETION

(Ground Absorption Sewage Disposal System -- G. S. Chapter 130-Article 13C)

OWNER OR CONTRACTOR J. L. Bertling DATE 6/1/89 ~~PERMIT NO.~~ 21 A

PHONE: Business ______ Home ______

LOCATION 1100 TL 1179 (Canvasback) TL Highland Drive ~350' TR Highland Place 2nd lot on left S. R. No. ______

SUBDIVISION NAME Woodland Hills LOT NO. 28 SECTION OR BLOCK NO. 3

House (✓) Mobile Home ( ) Business ( ) Other ______

No. Bedrooms 4 No. Bathrooms 2½

Garbage Disposal Unit Yes (✓) No ( )

Auto. Dishwasher Yes (✓) No ( )

Auto. Wash. Machine Yes (✓) No ( )

Site Suitable P.S. Yes (✓) No ( )

Character & Porosity of Soil Clay

Percolation Rate ~.35


Topography 4-6% somewhat depressional in back

Depth to Water Table 4'+

Rock or other impervious formations none observed

Lot Area 20000 ft²+

___ Basement with Plumbing ___ Basement without Plumbing ✓ No Basement

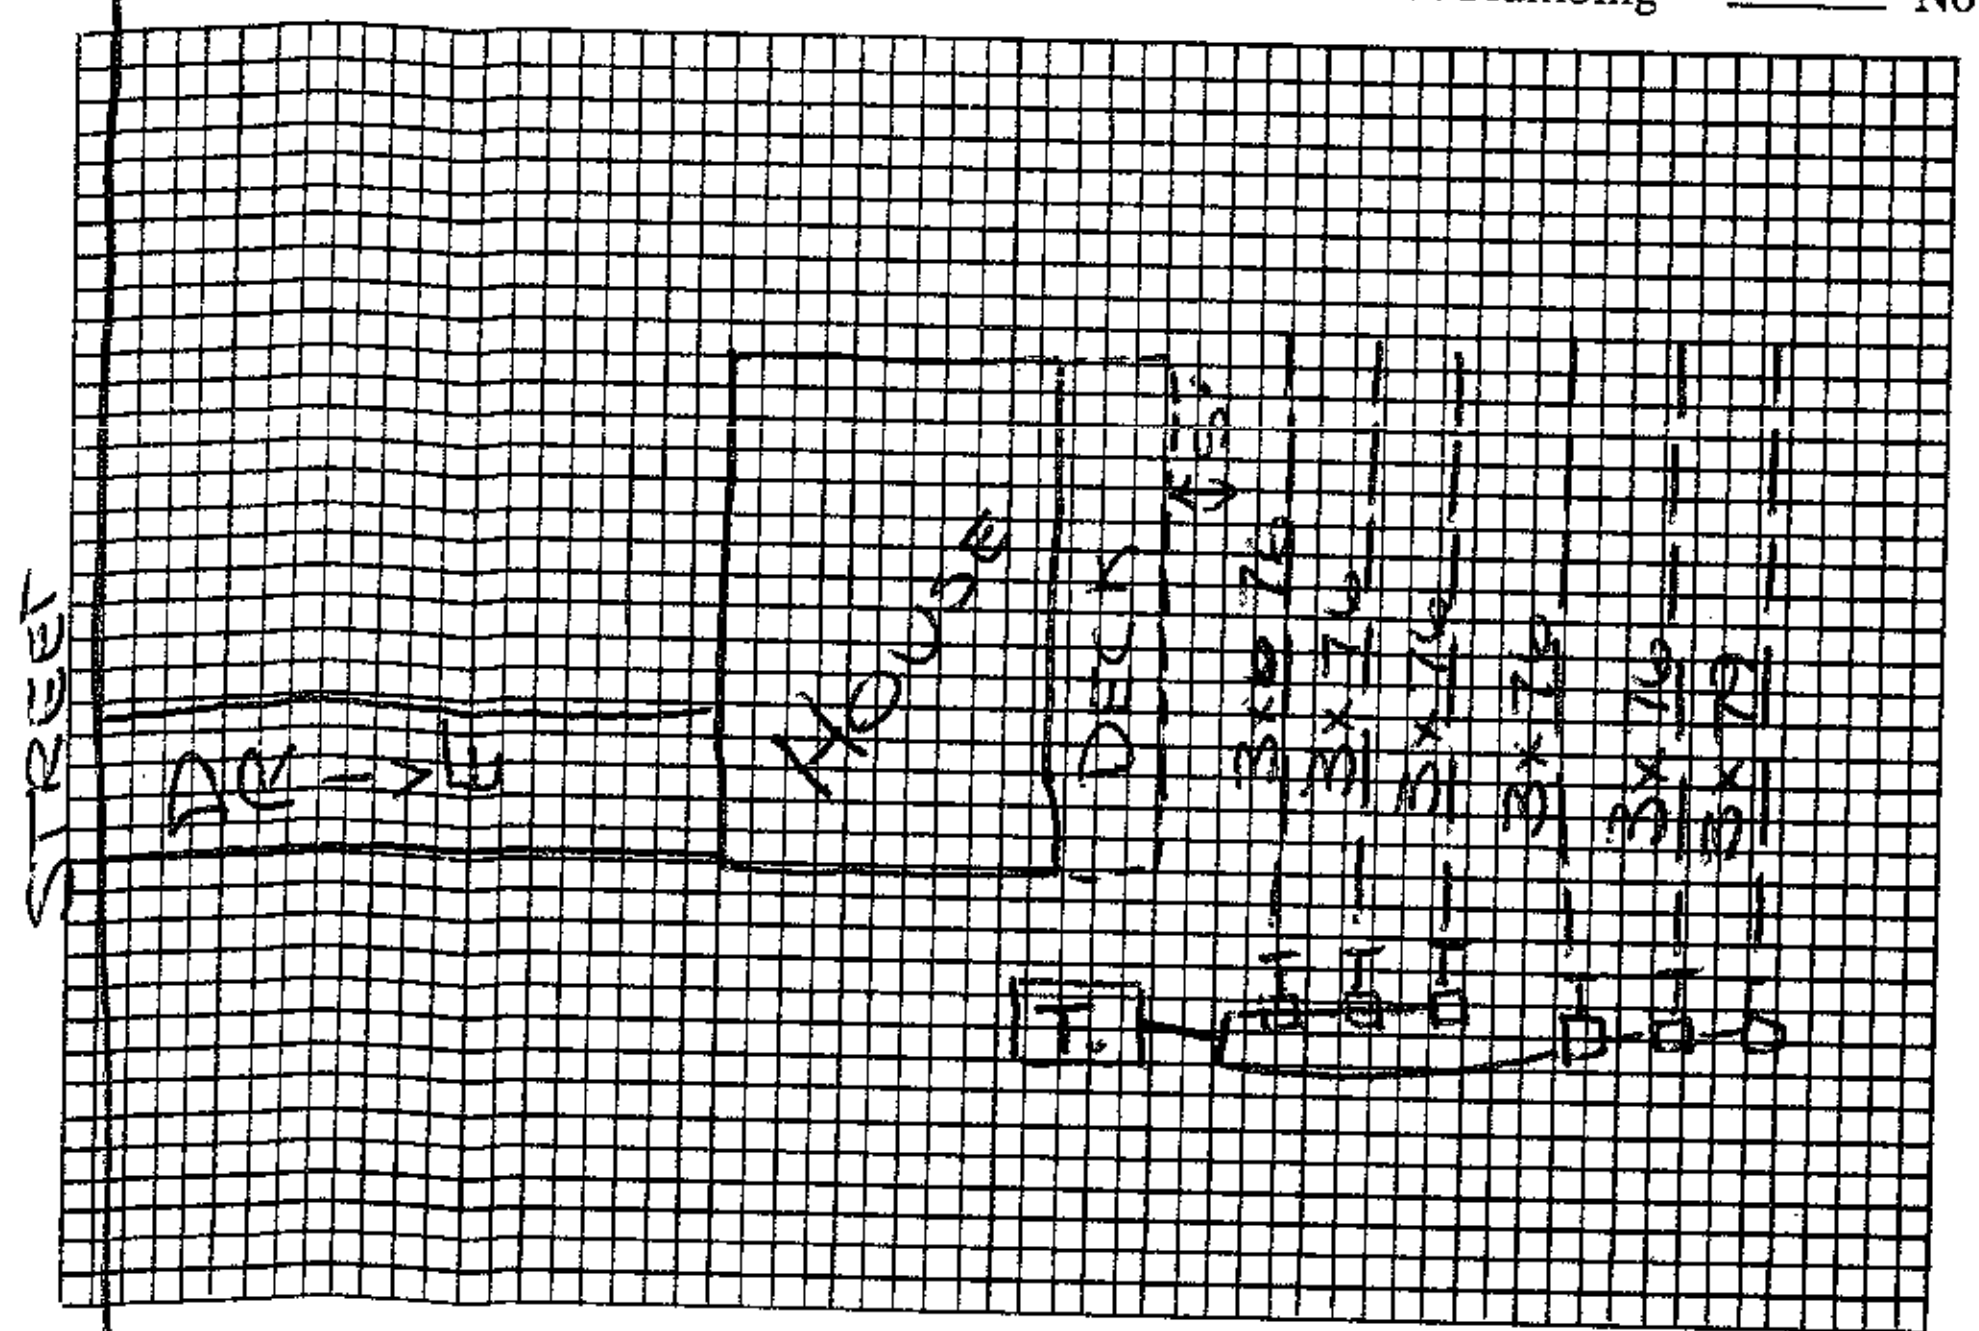

Plot of System Not to Scale

Size of Tank 1500 Gals.

Nitrification Field:

No. of Lines 6

Sq. Ft. 1374 Linear Ft. 458

Depth of Stone in Lines 12"

Water Supply: Individual ( )

Public (✓) C.W.

Installed by F. J. Ervin

I understand and agree to install septic tank system as specified on this Improvements Permit.

Signed: ______

IMPROVEMENTS PERMIT BY David R. Hinson, R.S.

COMMENTS: ______

CERTIFICATE OF COMPLETION BY Andre C. Pierce, R.S. DATE June 1, 1989

EXISTING SYSTEM CHECKED BY: ______ DATE ______

CONSTRUCTION MUST COMPLY WITH ALL OTHER APPLICABLE STATE AND LOCAL REGULATIONS.

Permit is VOID if any unauthorized changes are made in installation of system and/or if any false information is supplied in making Improvements Permit.

Health Dept. Copy: White Inspection Dept. Copy: Yellow Sanitarian's Copy: Pink Owner's Copy: Gold