4636935209

IREDELL COUNTY HEALTH DEPARTMENT

(SEPTIC TANK) IMPROVEMENTS PERMIT AND CERTIFICATE OF COMPLETION
(Ground Absorption Sewage Disposal System -- G. S. Chapter 130-Article 13C)

OWNER OR CONTRACTOR Phil McGuier DATE 7-10-81 PERMIT NO. 208

PHONE: Business ____ Home ____

LOCATION 1100 R 1179 ~.8 mile TL Bear Rt on R on Circle on H2O

SUBDIVISION NAME Woodland Hills S. R. No. ____ LOT NO. 94 SECTION OR BLOCK NO. 4

House ( ) Mobile Home ( ) Business ( ) Other ____


No. Bedrooms 4 No. Bathrooms 3

Garbage Disposal Unit	Yes (X)	No ( )
Auto. Dishwasher	Yes (X)	No ( )
Auto. Wash. Machine	Yes (X)	No ( )
Site Suitable	Yes (X)	No ( )

Lot Area ~1 Acre

Character & Porosity of Soil silty parent material
Percolation Rate 80/120
Topography 6-8%
Depth to Water Table 4'+
Rock or other impervious formations None observed

____ Basement with Plumbing ____ Basement without Plumbing \ No Basement

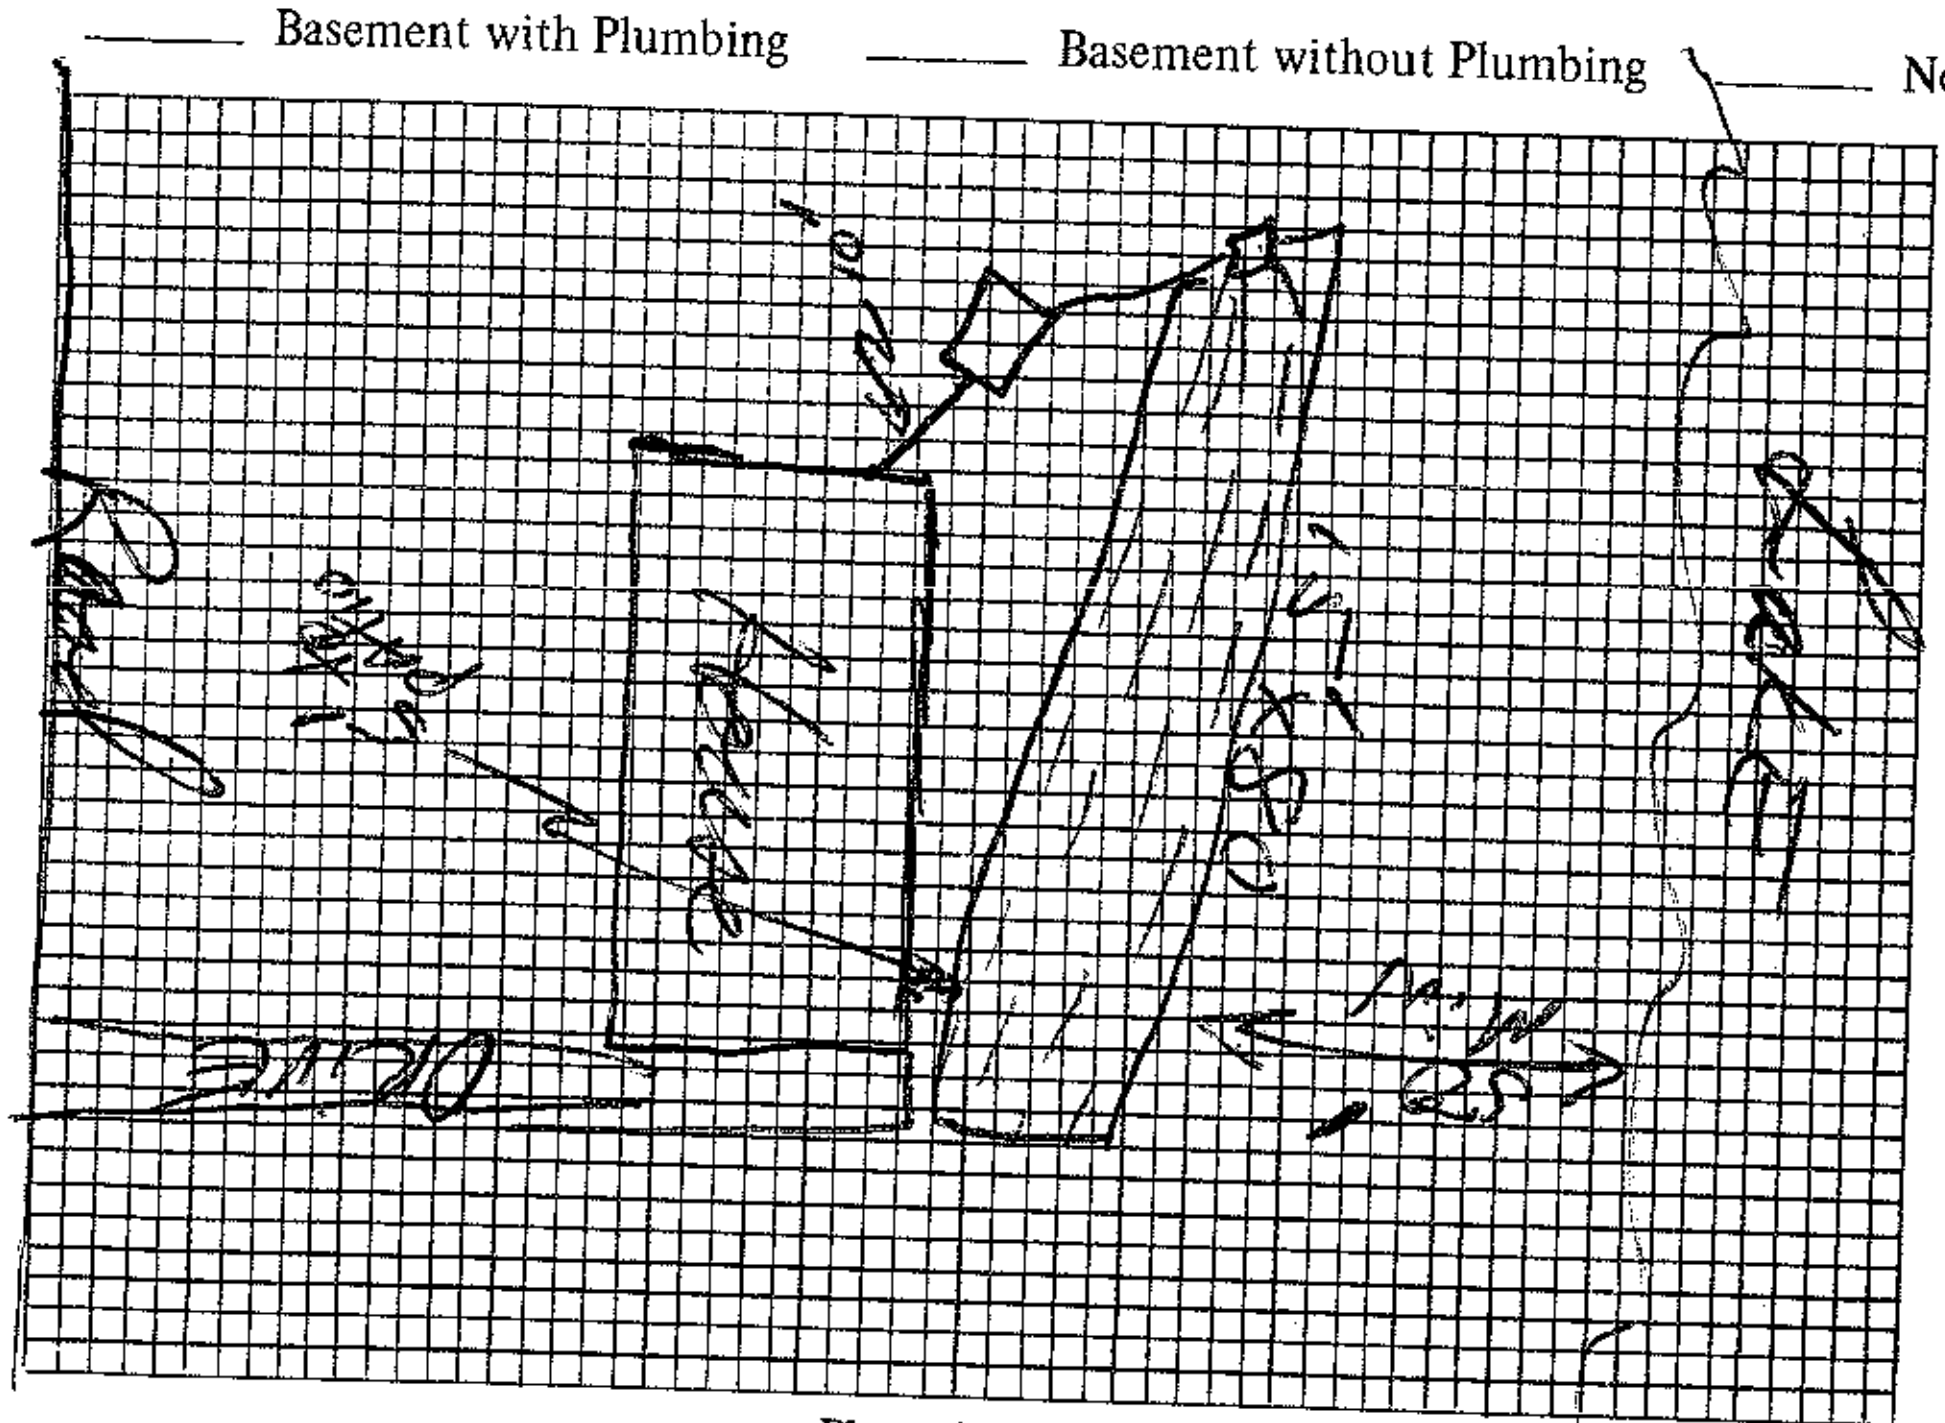

Plot of System

Size of Tank 1500 Gals.
Nitrification Field:
No. of Lines 5
Sq. Ft. 1200 Linear Ft. 400
Depth of Stone in Lines 16"
Water Supply: Individual ( )
Public (✓)

Installed by F. J. Ervin

I understand and agree to install septic tank system as specified on this Improvements Permit.

Signed: ____

IMPROVEMENTS PERMIT BY DRH

COMMENTS: ____

CERTIFICATE OF COMPLETION BY Fred Clemmer
EXISTING SYSTEM CHECKED BY: ____ DATE 7-10-81
____ DATE ____

CONSTRUCTION MUST COMPLY WITH ALL OTHER APPLICABLE STATE AND LOCAL REGULATIONS.
Permit is VOID if any unauthorized changes are made in installation of system and/or if any false information is supplied in making Improvements Permit.

Health Dept. Copy: White Inspection Dept. Copy: Yellow Sanitarian's Copy: Pink Owner's Copy: Gold