IREDELL COUNTY HEALTH DEPARTMENT

STATESVILLE 704-878-5305 MOORESVILLE 704-664-5281

IMPROVEMENT PERMIT / AUTHORIZATION TO CONSTRUCT / OPERATION PERMIT / EXISTING SYSTEM INSPECTION

PERMIT# N/A PIN# 4636 93 6942 DATE 2/11/99

OWNER OR CONTRACTOR Bob CELLA PHONE: Business _____ Home 662-8123

ADDRESS 184 RINGNECK TRAIL MOORESVILLE, NC. 28115

LOCATION 1100 TL CANVASBACK TL BROADBILL TR RINGNECK TL RINGNECK, TO 4th HOUSE ON (L)

SUBDIVISION WOODLAND HILLS BLOCK / SECTION 4 LOT 87 LOT AREA .53 Ac. SITE CLASS PS DESIGN FLOW 600 L.T.A.R. .3

Septic Tank: 1000 Gallons; STB _____ Date _____

Pump Tank: 1000 Gallons; PT _____ Date _____

Pump Make: _____ Model _____ Serial No. _____

Nitrification Field: No Fields 1 Square Feet 1500 Linear Feet 500

No Lines 5 Trench Width 36" Max Trench Bottom Depth 36" Gravel Depth SAND

☐ New System ☒ Repair System Type: I, II, (III), IV, V, VI

System Description: PresMan — CH PLASTIC

Repair System Description: PresMan — CH PLASTIC

Maintenance Agreement Required: ☐ Yes ☒ No

☒ House/Mod. Home ☐ Mobile Home ☐ Business ☐ Other


No. Bedrooms 5 No. Bathrooms 4 No. Employees _____

☐ Slab ☐ Crawl Space ☒ Basement w/plumbing ☐ Basement wo/plumbing

Water Supply: ☐ Individual ☐ Public ☒ Community

Comments:/Conditions:

Comments:/Conditions:

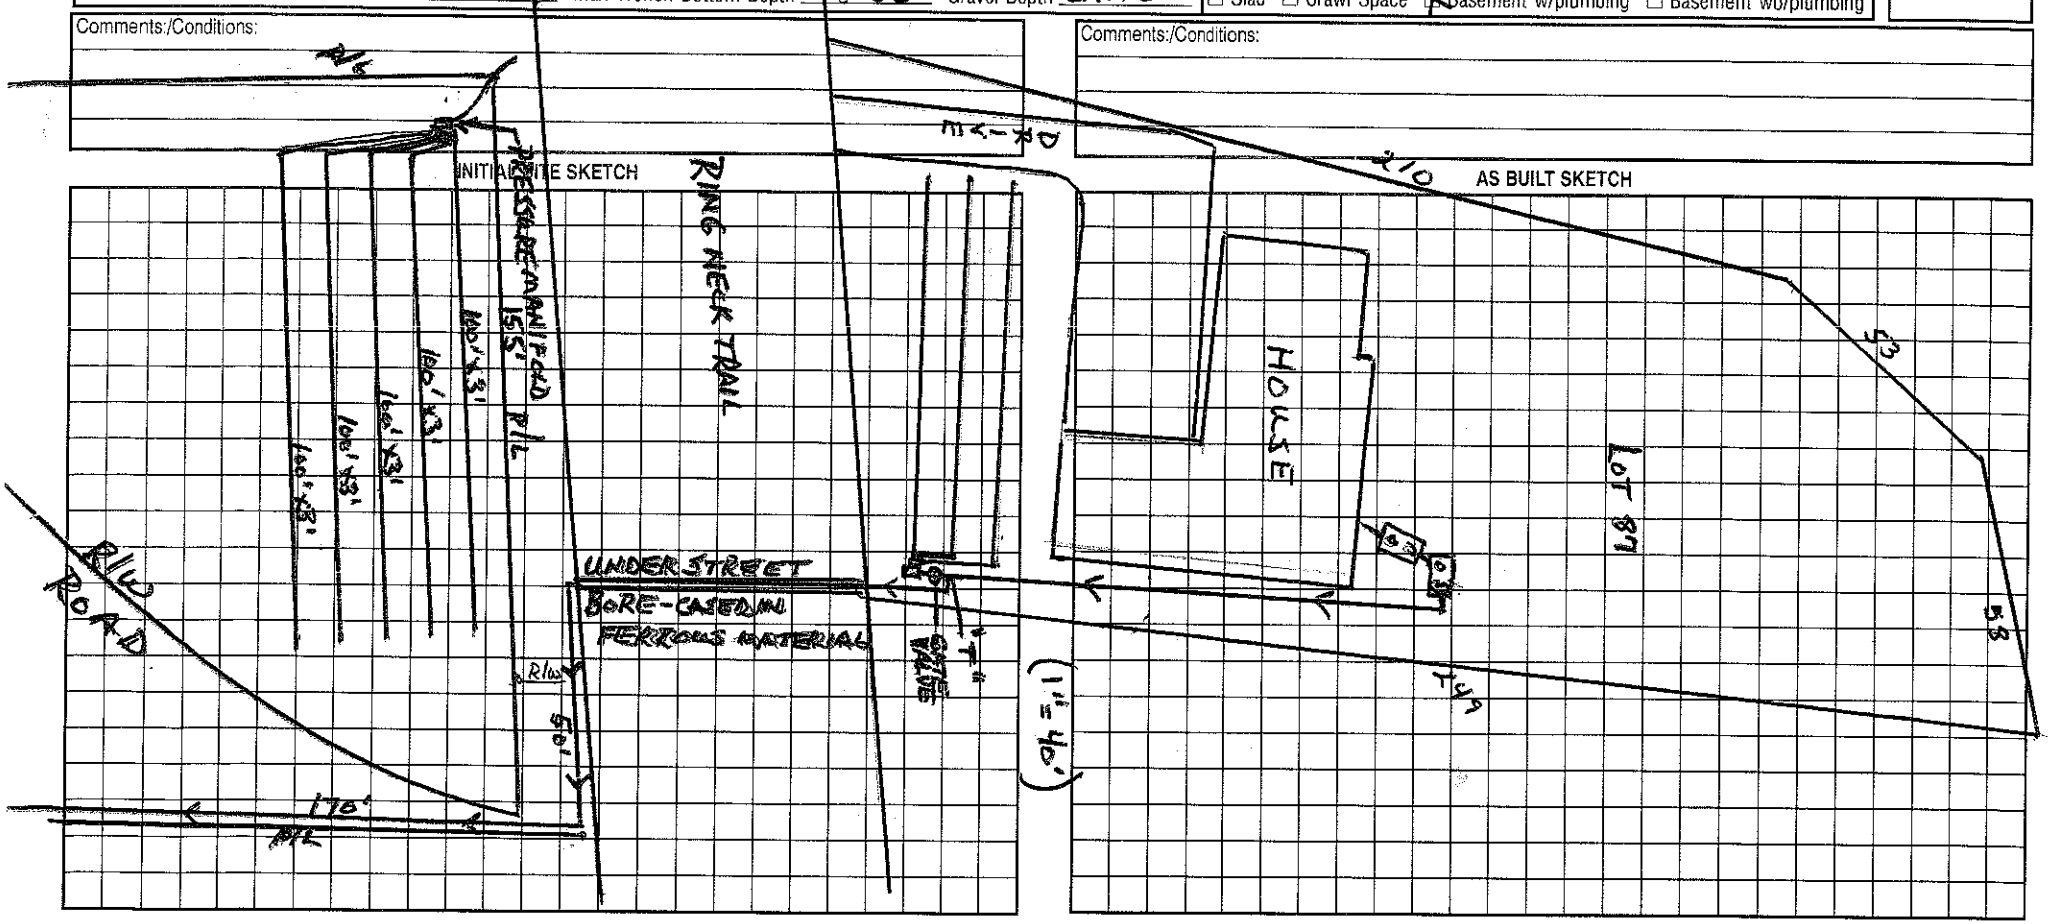

Permit can be suspended or revoked if any false information is supplied toward securing the permit/any unauthorized changes are made to the site/any unauthorized changes are made in the installation of the system. Improvement Permit with plat valid without expiration. Improvement Permit with site plan valid for sixty months. Authorization to Construct is valid for a period equal to that of Improvement Permit – not to exceed sixty months.

Signed: *Barbara Cella date 2/11/99

Improvement Permit by: Wesley Sparks RS. date 2/11/99

Authorization to Construct by: Wesley Sparks RS. date 2/11/99

Installed by: F J Ervin

Operation Permit by: Wesley Sparks RS. date 5/12/99

Existing System Inspection by: _____ date _____

HEALTH DEPT. COPY: WHITE OWNER COPY (FINAL): YELLOW OWNER COPY (INITIAL): PINK