ON-SITE WASTEWATER SECTION

COUNTY: _____

SOIL/SITE EVALUATION
for ON-SITE WASTEWATER SYSTEM

OWNER: _____ APPLICATION DATE _____

ADDRESS: _____ DATE EVALUATED: _____

PROPOSED FACILITY: _____ PROPOSED DESIGN FLOW (.1949): _____ PROPERTY SIZE: _____

LOCATION OF SITE: WH · 10 - 2 PROPERTY RECORDED: _____

WATER SUPPLY: ☒ Private ☐ Public ☐ Well ☐ Spring ☐ Other _____

EVALUATION METHOD: ☒ Auger Boring ☐ Pit ☐ Cut

TYPE OF WASTEWATER: ☒ Sewage ☐ Industrial Process ☐ Mixed

PROFILE #	.1940 LAND-SCAPE POSITION/ SLOPE %	HORI-ZON DEPTH (IN.)	SOIL MORPHOLOGY (.1941) .1941 STRUCTURE/ TEXTURE	SOIL MORPHOLOGY (.1941) .1941 CONSISTENCE/ MINERALOGY	OTHER PROFILE FACTORS .1942 SOIL WETNESS/ COLOR	.1943 SOIL DEPTH	.1956 SAPRO CLASS	.1944 RESTR HORIZ	PROFILE CLASS & LTAR
1	8%	0-5	B sdl gr	Fr sss p					PS 0.3
		5-48	R c-cl sbk	Fr sss p					
2		0-4	Br scl gr	Fr sso					PS 0.3
		4-38	R c-cl sbk	Fr ss p					
		38-48	L sop						
3									
4									

DESCRIPTION	INITIAL SYSTEM	REPAIR SYSTEM
Available Space (.1945)		
System Type(s)		
Site LTAR		

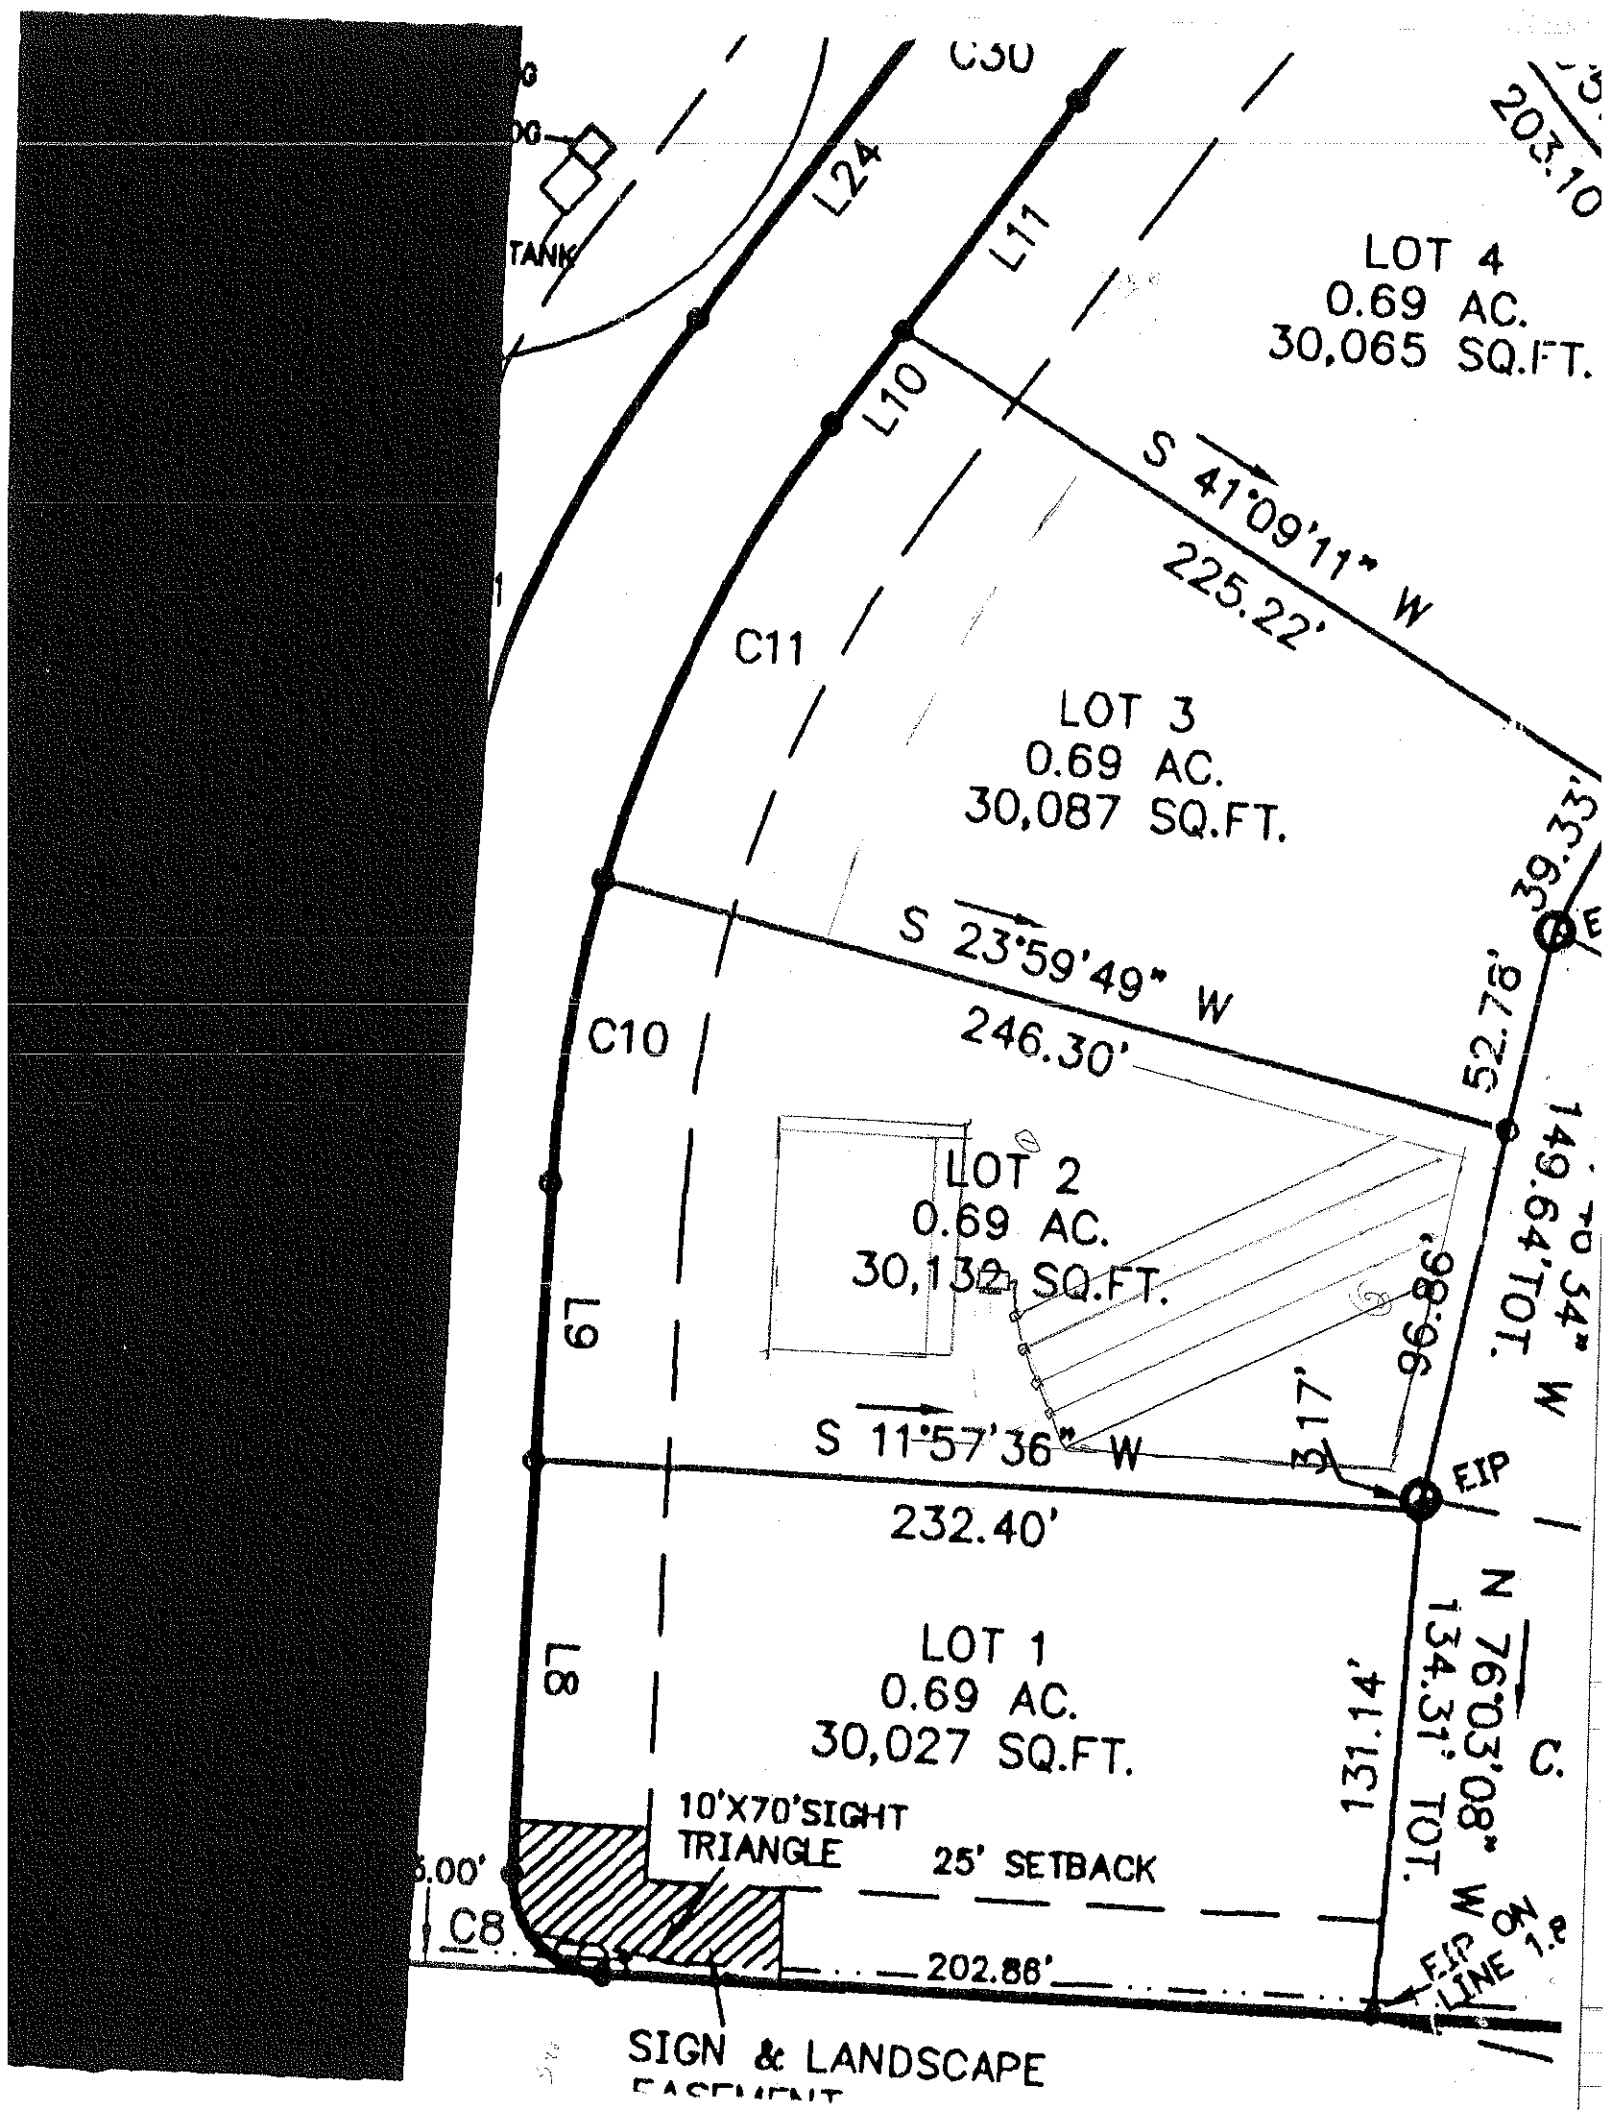
OTHER FACTORS (.1946): _____

SITE CLASSIFICATION (.1948): _____

EVALUATED BY: _____

OTHER(S) PRESENT: _____

COMMENTS: _____


C30
L24
L11
L10
C11
C10
C9
C8
TANK
LOT 4
0.69 AC.
30,065 SQ.FT.
S 41°09'11" W
225.22'
LOT 3
0.69 AC.
30,087 SQ.FT.
S 23°59'49" W
246.30'
LOT 2
0.69 AC.
30,132 SQ.FT.
S 11°57'36" W
232.40'
LOT 1
0.69 AC.
30,027 SQ.FT.
10'X70' SIGHT TRIANGLE
25' SETBACK
202.86'
SIGN & LANDSCAPE
EASEMENT
203.10'
39.33'
52.78'
149.64' TOT.
98.96'
317'
EIP
131.14'
134.31' TOT.
EIP
LINE