4636969775

10706

IREDELL COUNTY HEALTH DEPARTMENT

(SEPTIC TANK) IMPROVEMENTS PERMIT AND CERTIFICATE OF COMPLETION
(Ground Absorption Sewage Disposal System -- G. S. Chapter 130-Article 13C)

OWNER OR CONTRACTOR Concordia Construction DATE Jan. 16, '90 PERMIT NO. 2K-18-A-25

PHONE: Business ________ Home ________

LOCATION 1100 R 1179 R into St. Andrew's Village on Right ~ halfway

S. R. No. ________

SUBDIVISION NAME St. Andrews Village LOT NO. 25 SECTION OR BLOCK NO. ________

House (✓) Mobile Home ( ) Business ( ) Other ________


No. Bedrooms 3 No. Bathrooms 2½

	Yes	No
Garbage Disposal Unit	( )	(✓)
Auto. Dishwasher	(✓)	( )
Auto. Wash. Machine	(✓)	( )
Site ~~Suitable~~ PS.	(✓)	( )

Lot Area 20000 ft²

Character & Porosity of Soil PS clay
Percolation Rate .4
Topography 4-6%
Depth to Water Table 44
Rock or other impervious formations none obs.

____ Basement with Plumbing ____ Basement without Plumbing ✓ No Basement

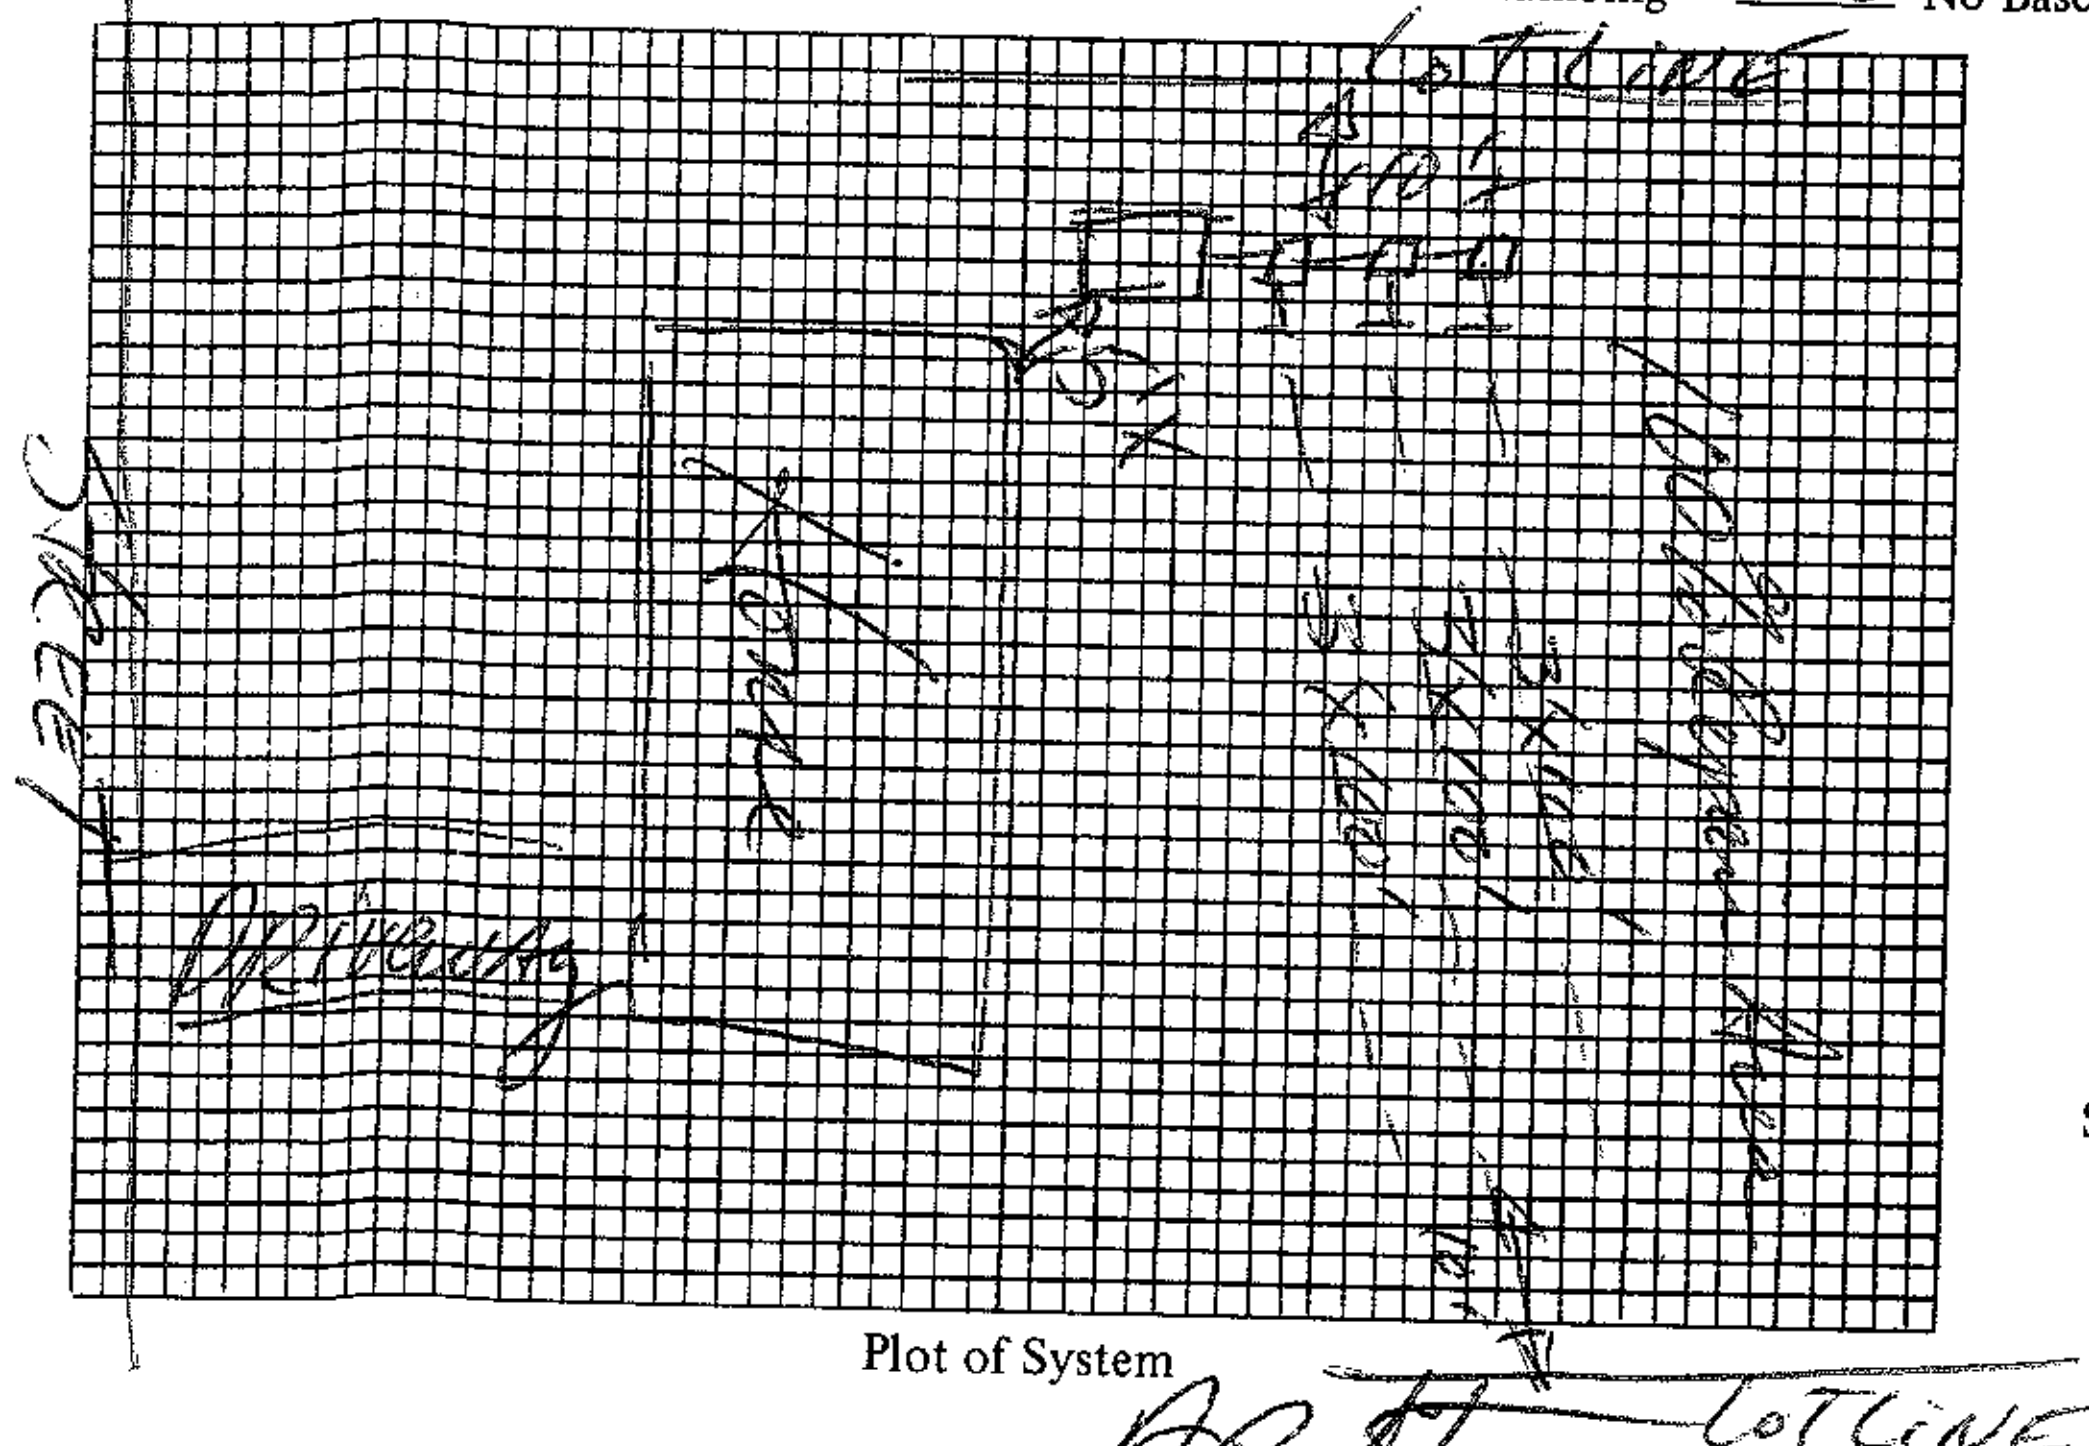

Plot of System

Size of Tank 1000 Gals.

Nitrification Field:
No. of Lines 3
Sq. Ft. 900 Linear Ft. 300
Depth of Stone in Lines 12"

Water Supply: Individual ( )
Public (✓) CW

Installed by Ronan Septic Tank

I understand and agree to install septic tank system as specified on this Improvements Permit.

Signed: ________

IMPROVEMENTS PERMIT BY BRH

COMMENTS: ________

CERTIFICATE OF COMPLETION BY [signature], RS. DATE Jan 17, '90

EXISTING SYSTEM CHECKED BY: ________ DATE ________

CONSTRUCTION MUST COMPLY WITH ALL OTHER APPLICABLE STATE AND LOCAL REGULATIONS.

Permit is VOID if any unauthorized changes are made in installation of system and/or if any false information is supplied in making Improvements Permit.

Health Dept. Copy: White Inspection Dept. Copy: Yellow Sanitarian's Copy: Pink Owner's Copy: Gold