DIVISION OF ENVIRONMENTAL HEALTH
ON-SITE WASTEWATER SECTION

PROPERTY ID #: _____
COUNTY: _____

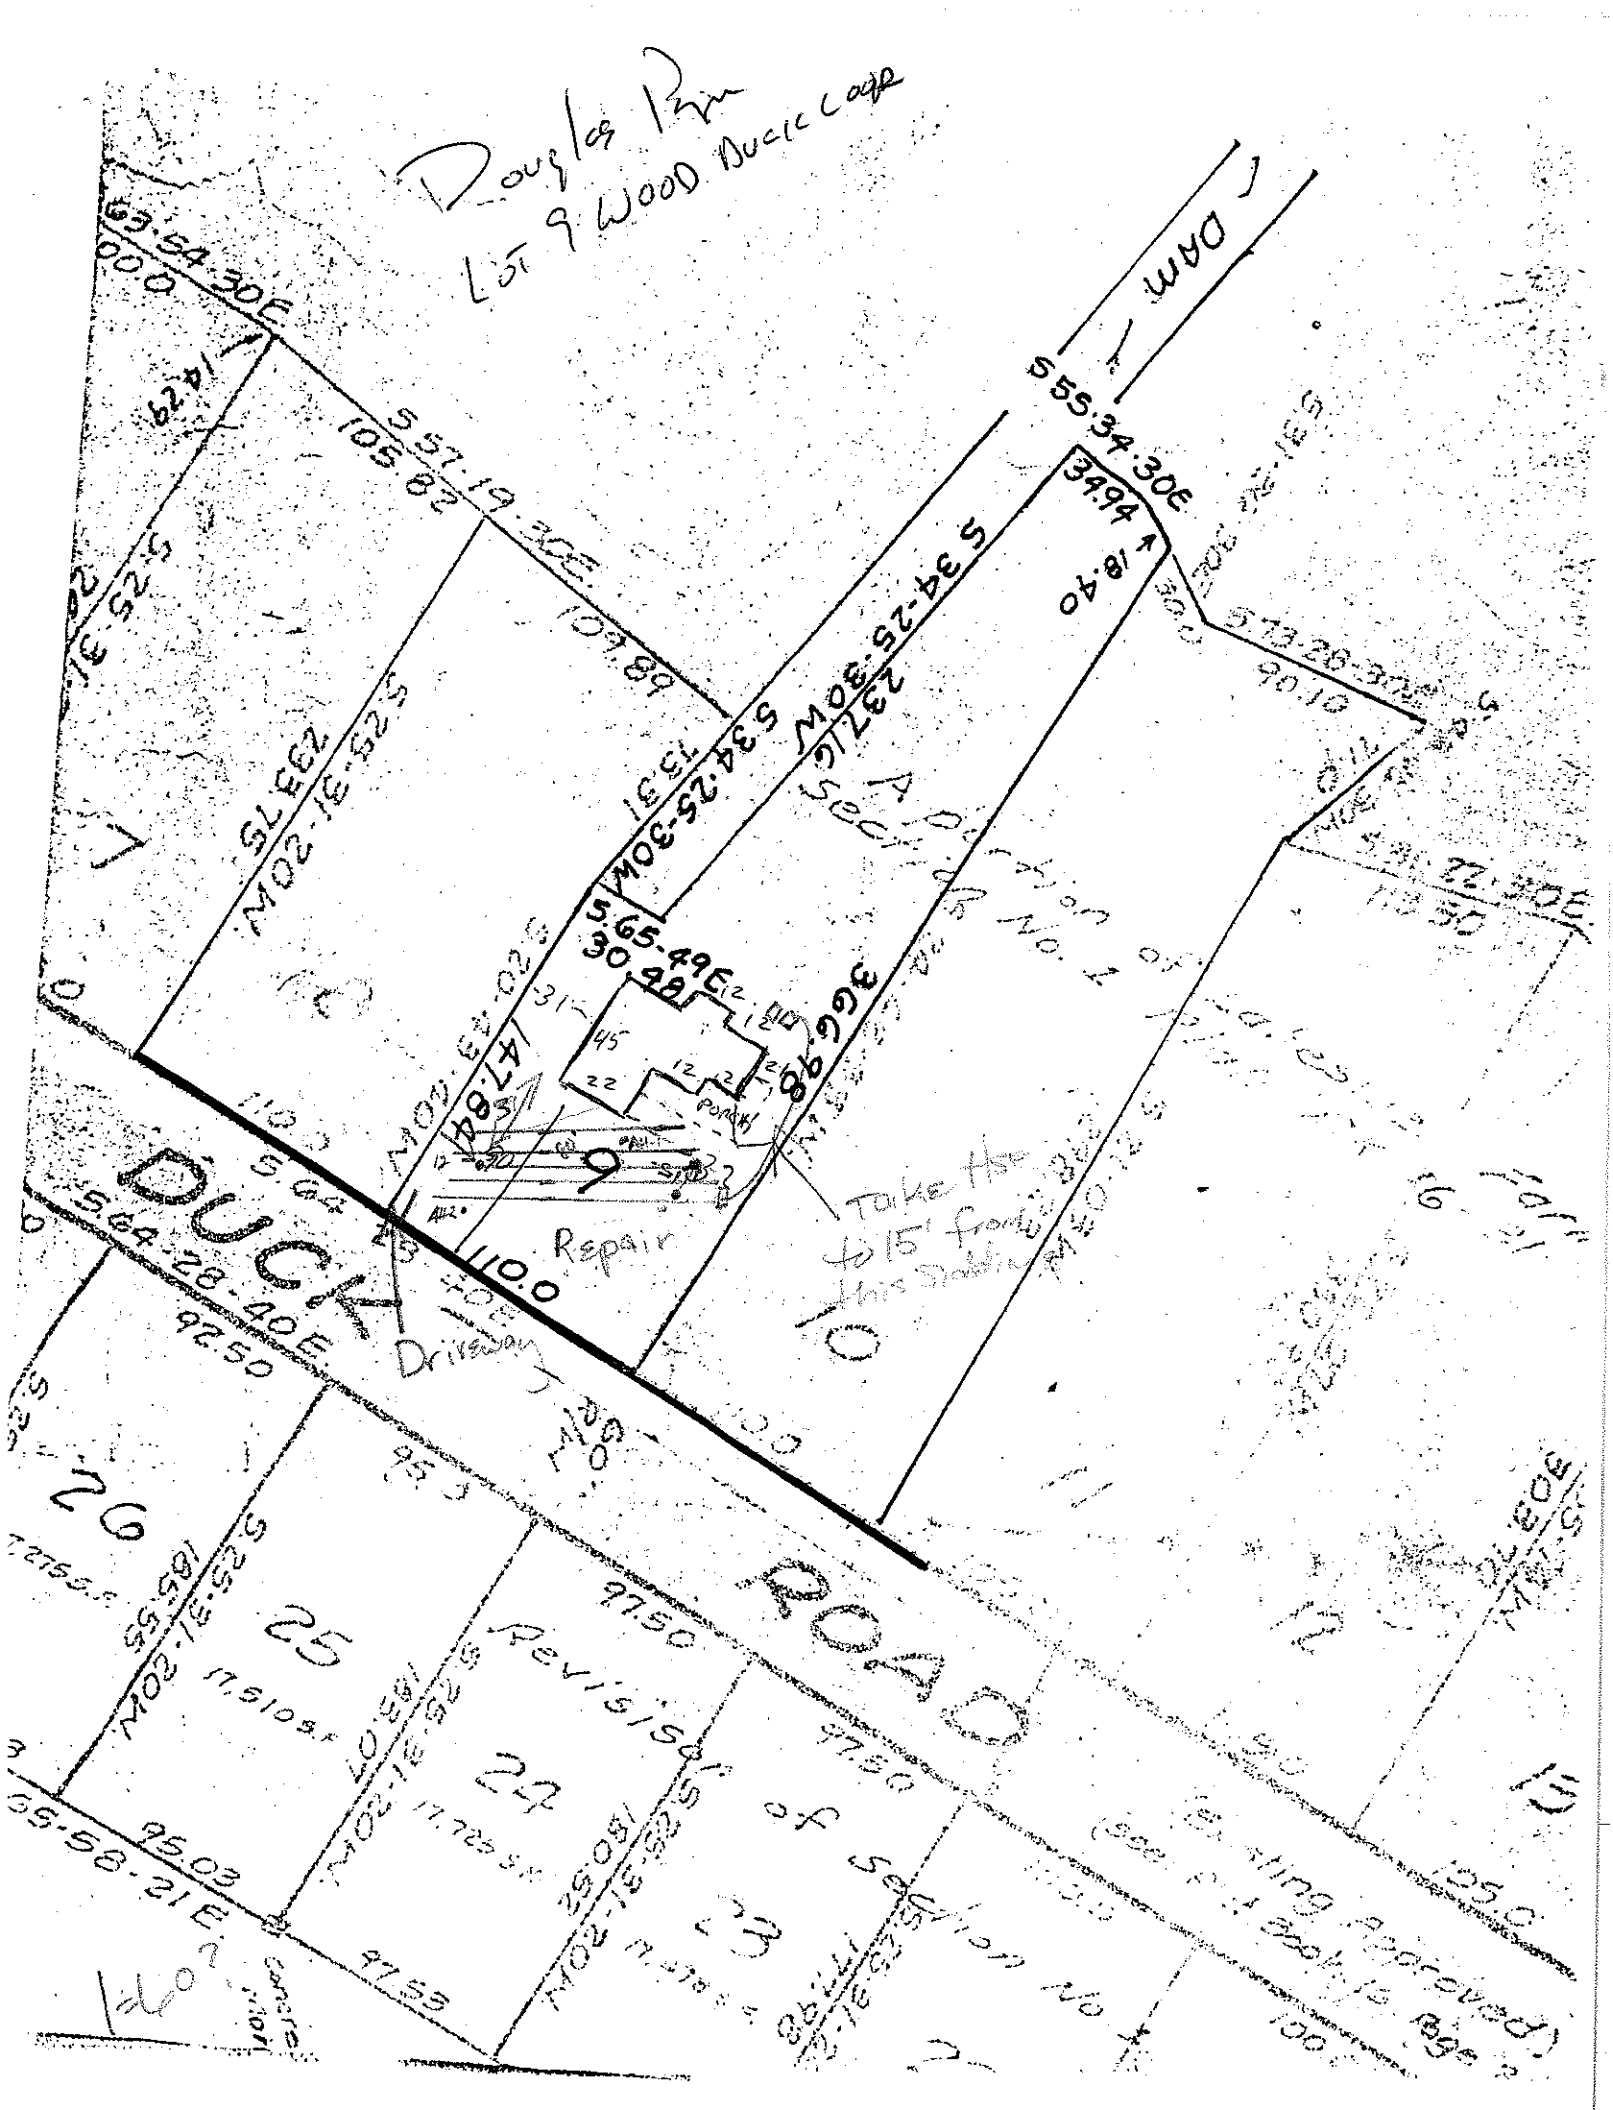
SOIL/SITE EVALUATION
for ON-SITE WASTEWATER SYSTEM

OWNER: Douglas Payne APPLICANT: _____
ADDRESS: _____ APPLICATION DATE: _____ DATE EVALUATED: 7/14/98
PROPOSED FACILITY: _____ PROPOSED DESIGN FLOW (.1949): _____ PROPERTY SIZE: _____
LOCATION OF SITE: Woodduck LP Lot #9 PROPERTY RECORDED: _____
WATER SUPPLY: ☐ Private ☒ Public Com ☐ Well ☐ Spring ☐ Other _____
EVALUATION METHOD: ☒ Auger Boring ☐ Pit ☐ Cut
TYPE OF WASTEWATER: ☒ Sewage ☐ Industrial Process ☐ Mixed

PROFILE #	.1940 LANDSCAPE POSITION/ SLOPE %	HORIZON DEPTH (IN.)	SOIL MORPHOLOGY (.1941) .1941 STRUCTURE/ TEXTURE	.1941 CONSISTENCE/ MINERALOGY	OTHER PROFILE FACTORS .1942 SOIL WETNESS/ COLOR	.1943 SOIL DEPTH	.1956 SAPRO CLASS	.1944 RESTR HORIZ	PROFILE CLASS & LTAR
1	7-10%	0-23"	Brn SL GR FR						PS .31
		23-48"	Brn to Rd/Brn C/L SBK SS,SP,SE,FI-FR						
2	NT	0-6"	Brn SL GR FR						PS
		6-48"	Brn to Rd/Brn C/L SBK SS,SP,SE,FI-FR w/few to many SAP/weathered Rock Inclus Starting at 36"						.31
3									
4									

DESCRIPTION	INITIAL SYSTEM	REPAIR SYSTEM
Available Space (.1945)		
System Type(s)		
Site LTAR		

OTHER FACTORS (.1946): _____
SITE CLASSIFICATION (.1948): _____
EVALUATED BY: _____
OTHER(S) PRESENT: _____


Douglas Ryan
Lot 9 Wood Duck Cove
DAM
S55.34.30E
34.94
S34.25.30W
237.6
S65.49E
30.98
366.96
M02.64.02E
147.84
S64.28.40E
92.50
M02.12.52E
185.55
S57.19.30E
105.82
109.89
S13.28.30E
90.10
18.40
DUCK
ROAD
Driveway
Repair
Take Hse
to 15' from
this Station
9
25
24
23
26
Revised
of Section No. 1
(See Plan Approved)
97.50
95.03
97.55
M02.12.52E
185.55
M02.15.52E
M02.64.02E
S64.28.40E
S.58.21E
110.0
130.0
100.0
95.3
95.03
97.50
97.55
25.08
40.58
17,510 s.f.
17,725 s.f.
17,378 s.f.
1275 s.f.