IREDELL COUNTY HEALTH DEPARTMENT ENVIRONMENTAL HEALTH DIVISION:

SITE PLAN WORKSHEET

SEE THE "SAMPLE SITE PLAN" BELOW. *INCOMPLETE SITE PLANS WILL BE RETURNED TO YOU FOR COMPLETION AND MAY RESULT IN A DELAY IN THE ISSUANCE OF YOUR SEPTIC SYSTEM PERMIT*!!!

Place an (X) beside each item as you complete the site plan:

X Property Line measurements are clearly identified… **X All proposed structures are indicated…**

***SHOW:* proposed house or business footprint, wells, water lines, patios, pools and decks, and any other item that will occupy space on the site**


X Front and side setbacks from property line… **____ Preferred driveway location and configuration, preferred well location…**

____ Area you prefer your septic system to be placed… **X North arrow, or other sufficient indicator of direction…**

Circle N/A on the following if appropriate:

X Location of septic systems and wells within 100' of your property… N/A

____ Location of easements and rights of ways on your property… N/A **____ Location of any designated wetlands on the property… N/A**

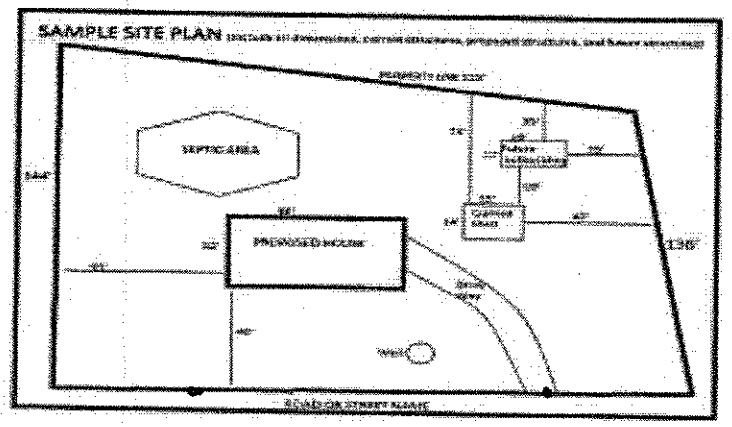


USE THIS SPACE TO DRAW YOUR SITE PLAN

Please see attached

Signature: _____ 2/29/16

REQUIRED property owner or owner's legal representative signature. **DATE**

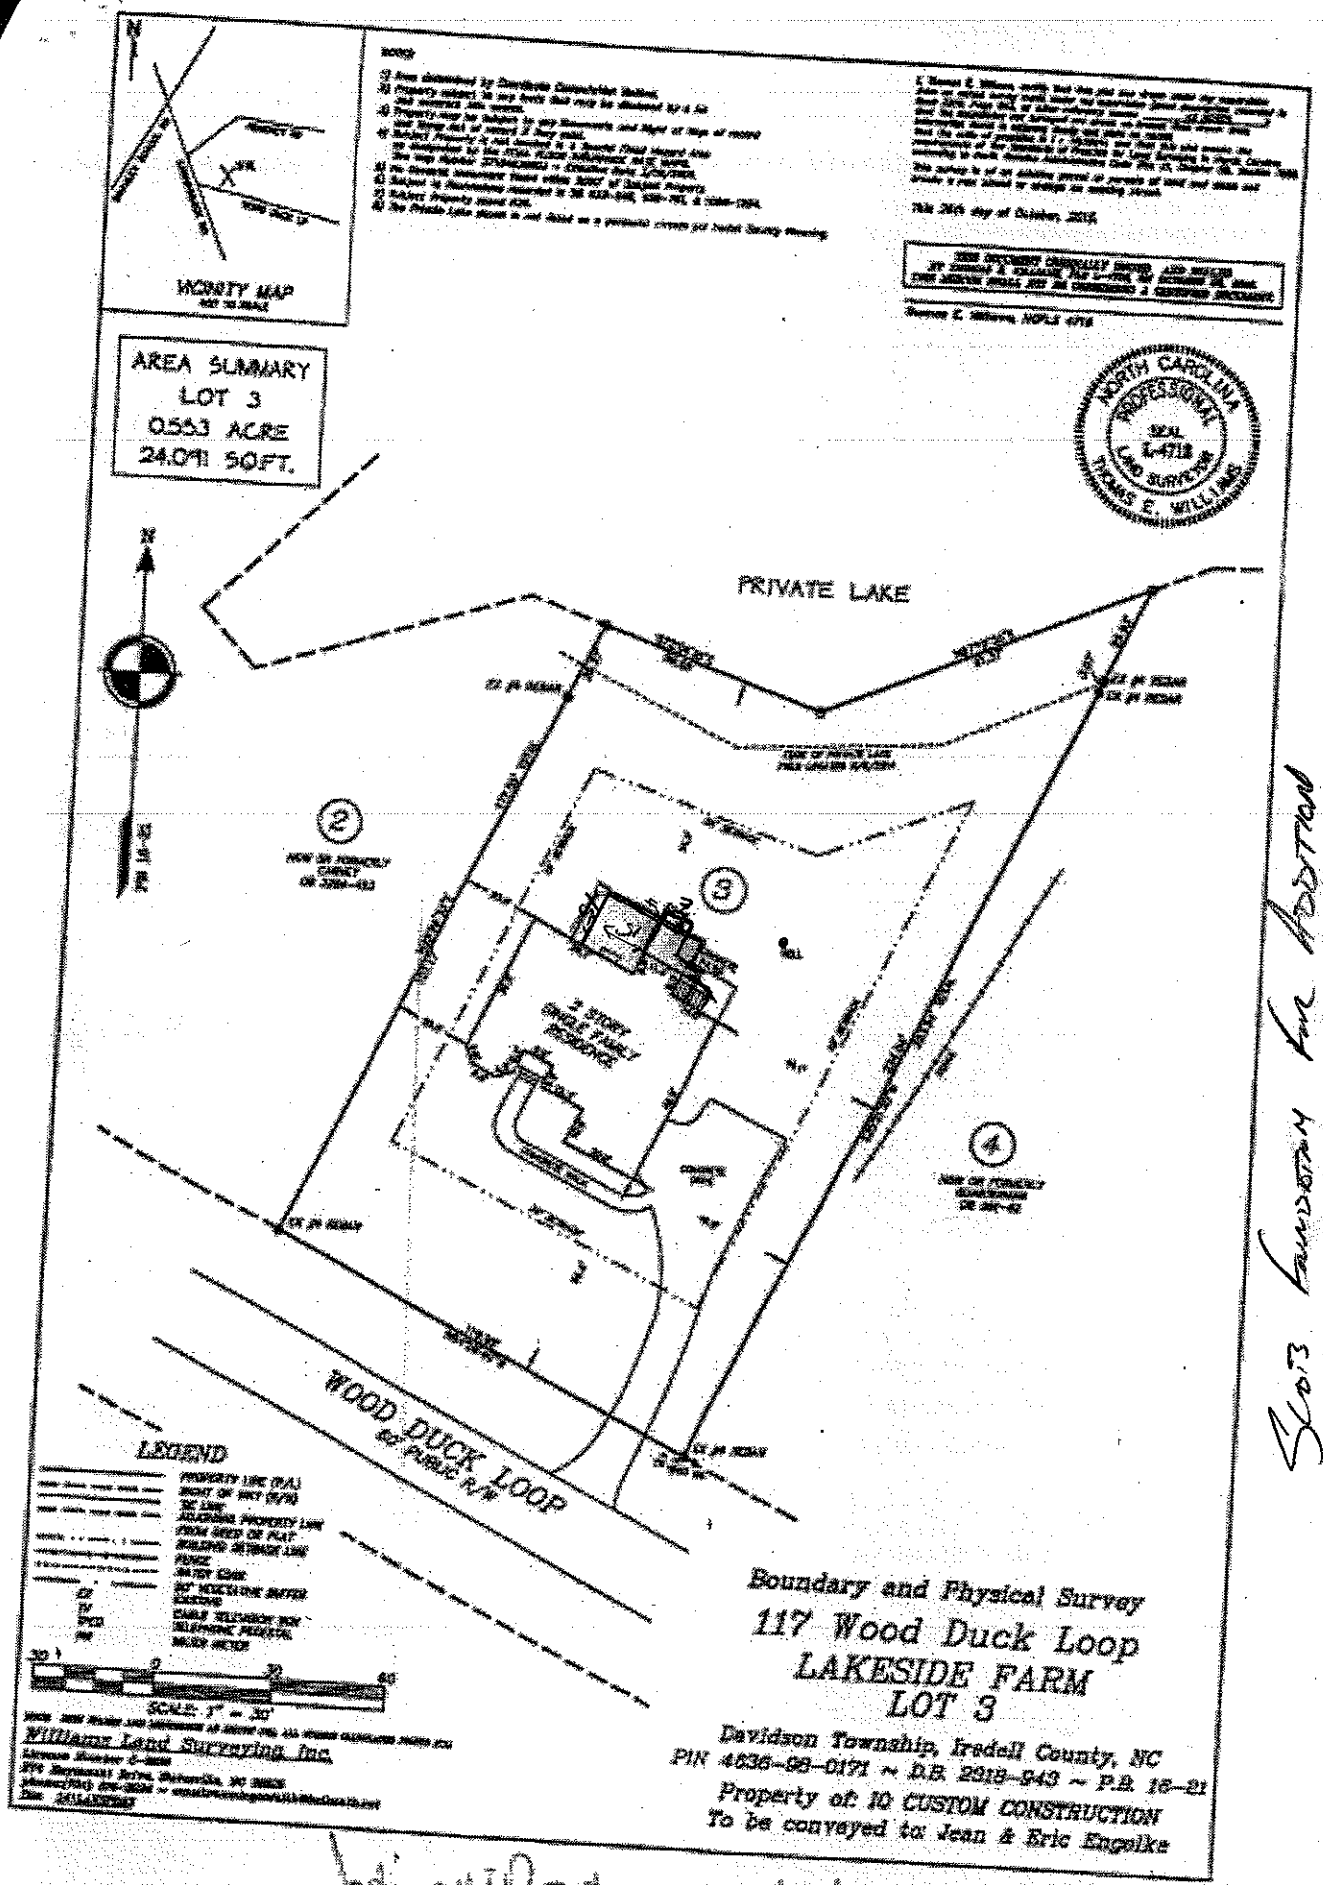

Lot 3 Foundation for Addition

Jodi Wirth 2/2/14