
TIME:4:50 PM DATE:20-08 PLAN:BOOKS\SULLIVAN GRADED.DWG

Acknowledgement Of Plans Submittal ONLY!

Date 9-2-14

Date 9-4-14

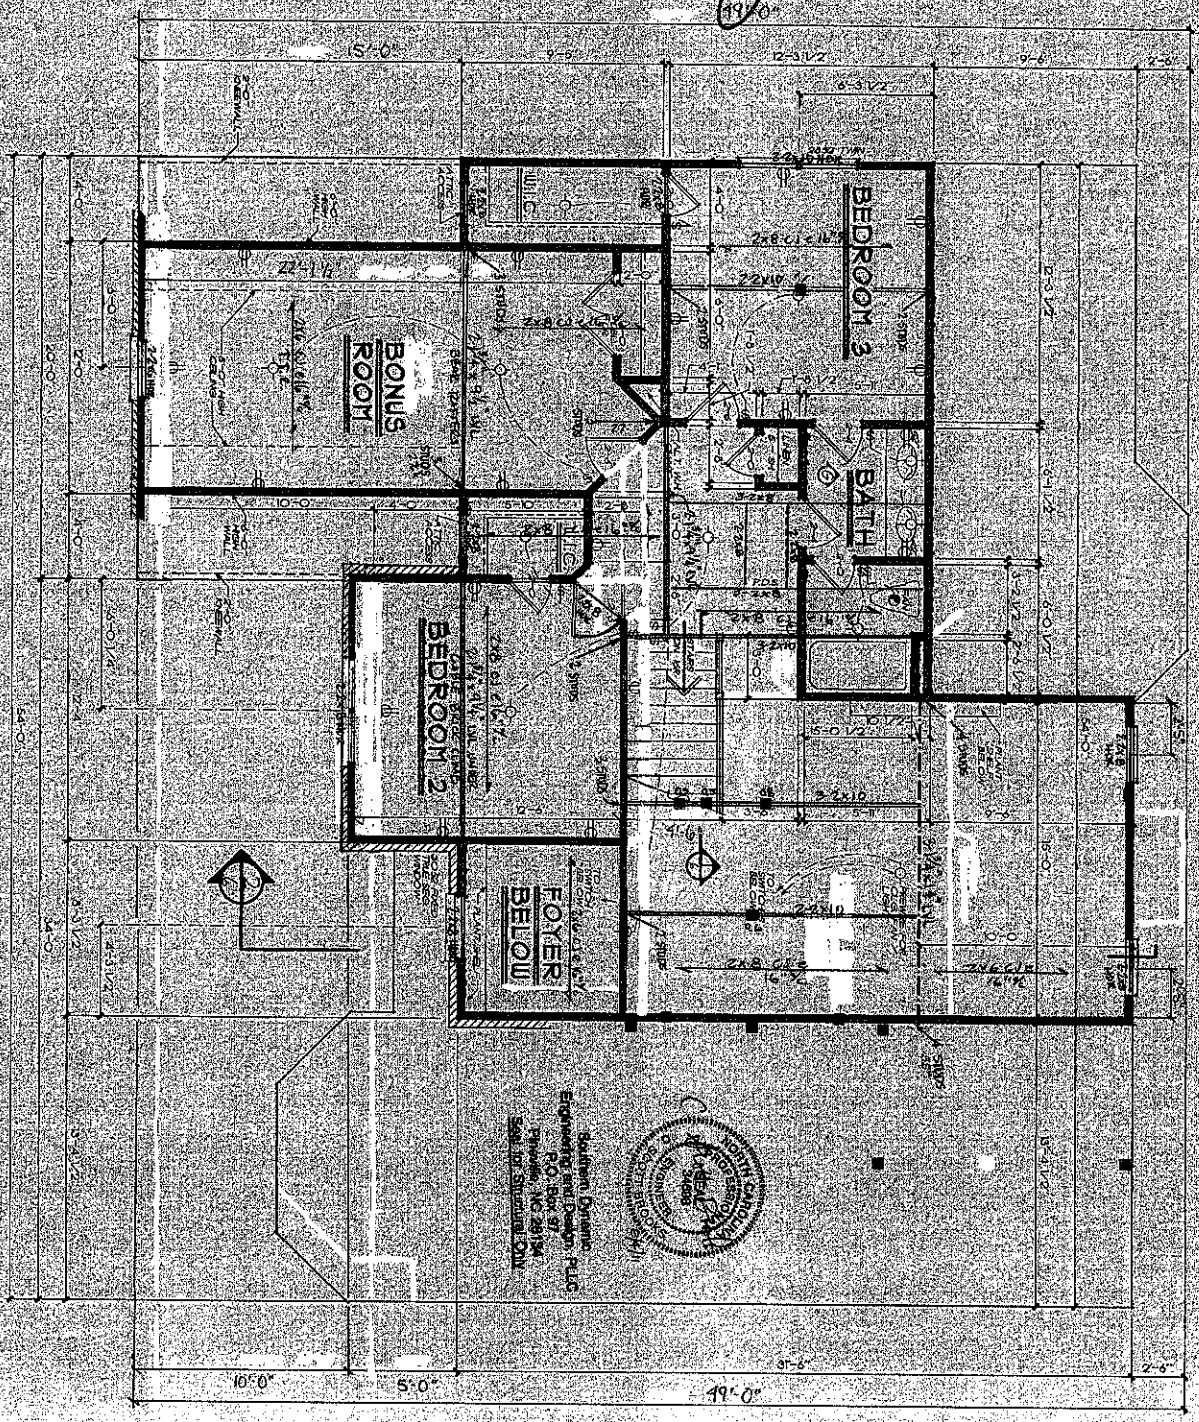

SECOND FLOOR PLAN

FRANK BETZ ASSOCIATES INCORPORATED HAS LIABILITY FOR ANY CHANGES OR MODIFICATIONS MADE TO THESE PLANS BY OTHERS.

COPYRIGHT © 2004 BY FRANK BETZ ASSOCIATES, P.C. - NOT TO BE REPRODUCED

NOTE: ALL CRIPPLE STUD WALLS TO BE 2x4 @ 16" O.C. UNLESS NOTED OTHERWISE

Southern Dynamic Engineering and Design, PLLC
Registered Professional Engineer
P.O. Box 97
Pineville, NC 28134
Seal or Stamp Not Valid Without Signature and Embossed Seal

NORTH CAROLINA PROFESSIONAL ENGINEER SEAL 24688 REGISTERED

FBA
FRANK BETZ ASSOCIATES, INC.
2401 LAKE PARK DRIVE/SUITE 250
SMYRNA, GEORGIA 30080
770/431-0888
www.frankbetz.com

SHEET 5 OF 7

DATE 12-20-13

BY JDR CK JWR

SECOND FLOOR PLAN

THE SULLIVAN

HOMEPLANS


DATE	REV	DATE	REV
12-19-13	REVISED		

This drawing is not to be reproduced or used for contracting any building without the written authorization of Frank Betz Assoc., Inc.

Acknowledgement Of
Plans Submittal ONLY!

Date 9/9/14

Date 9/11/14

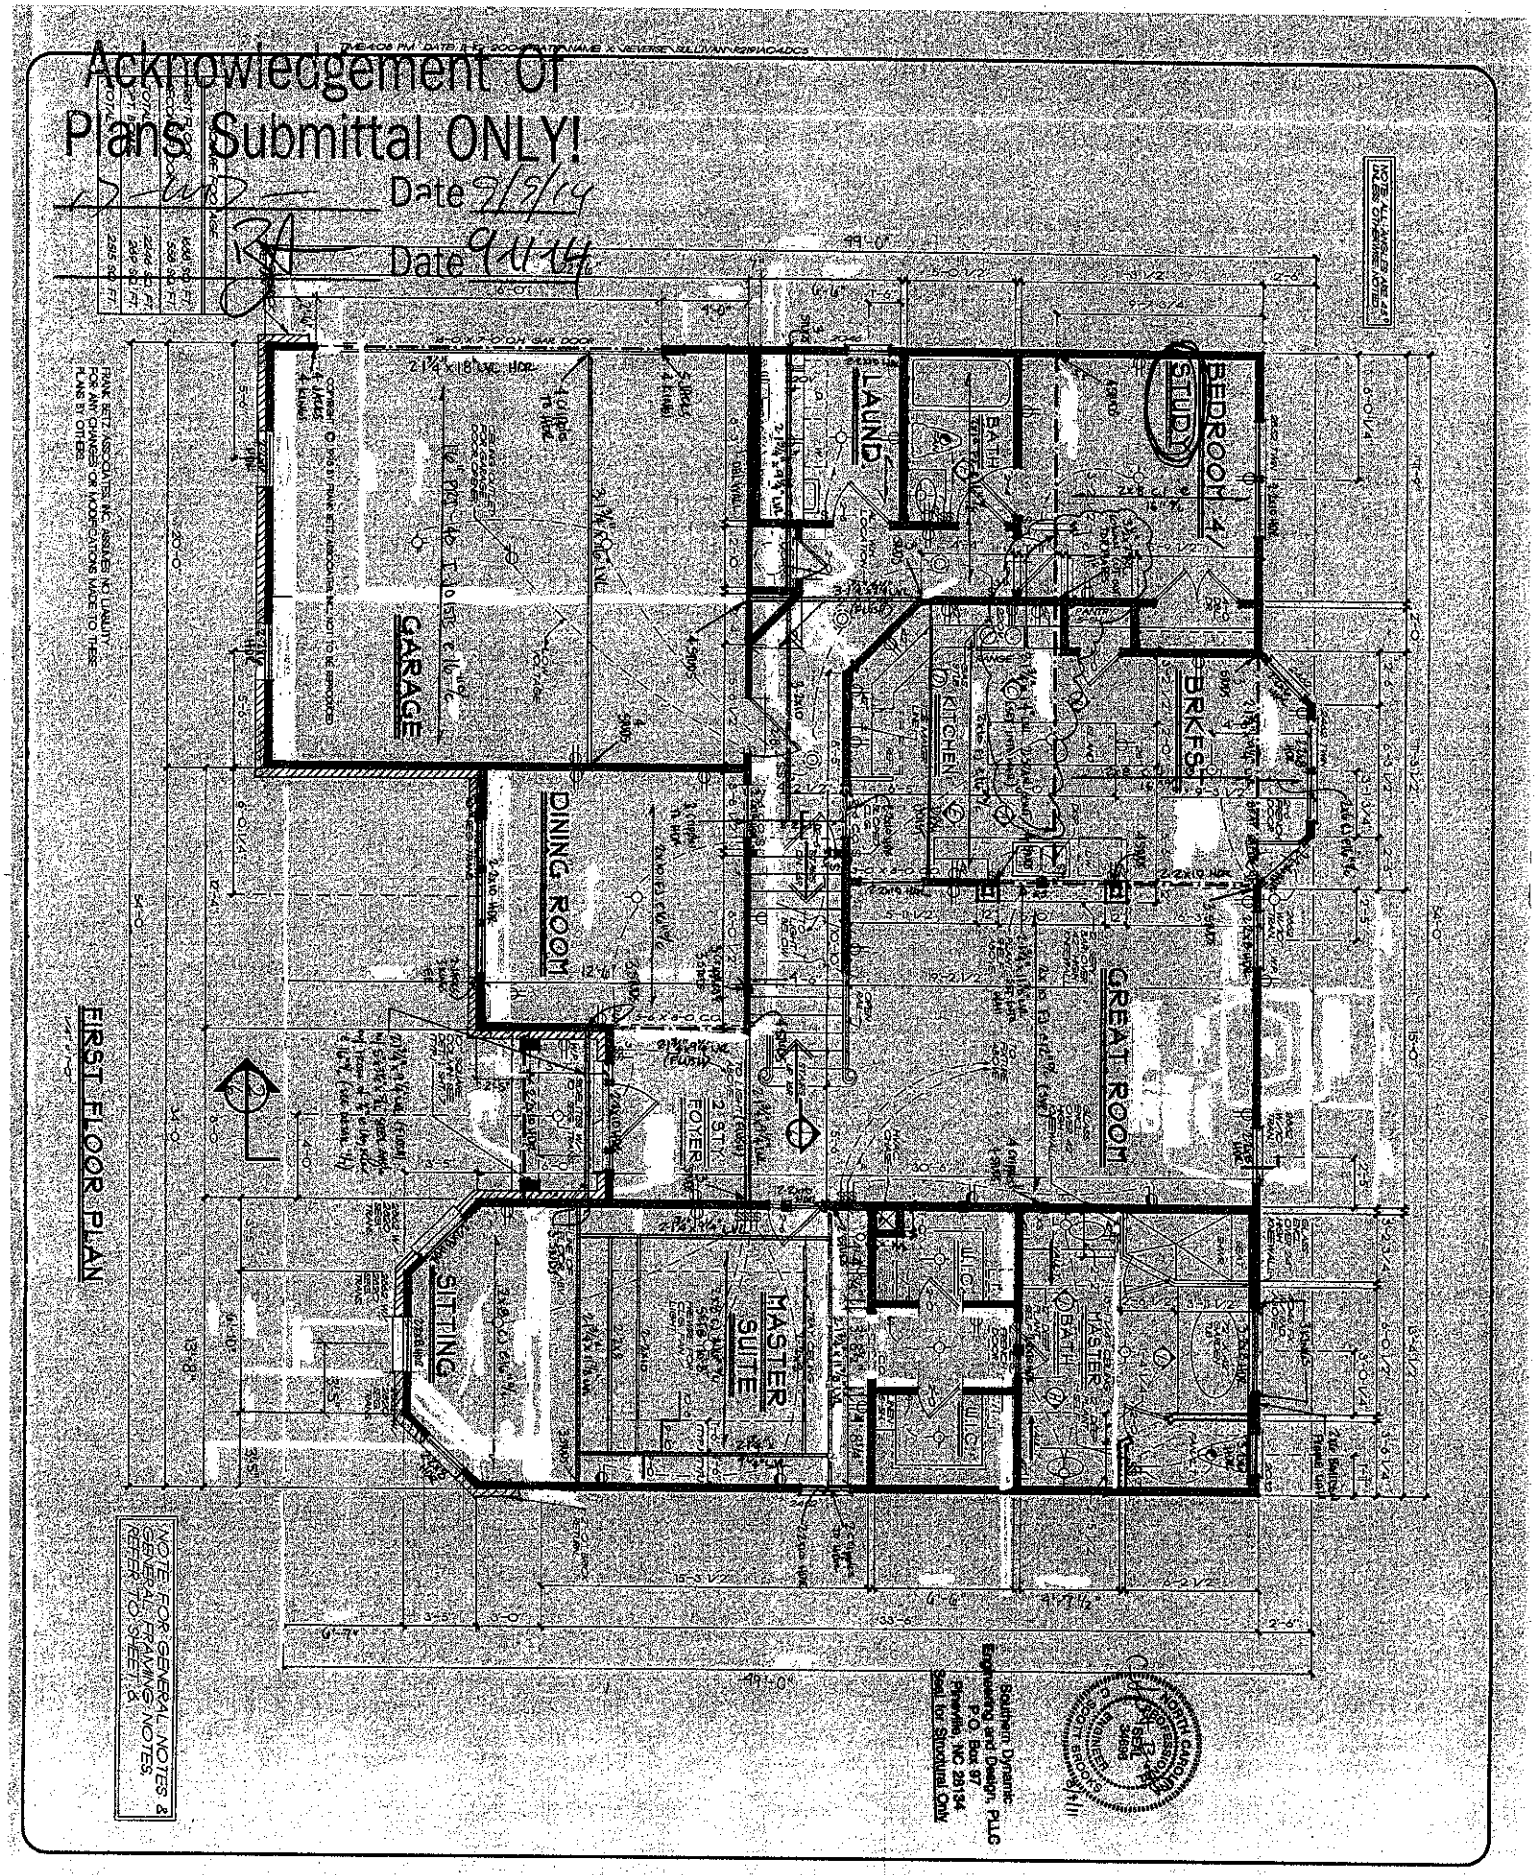

Southern Dynamic Engineering and Design, PLLC
P.O. Box 97
Pineville, NC 28134
Seal for Structural Only

NORTH CAROLINA PROFESSIONAL ENGINEER SEAL 34606 SCOTT BROOKS

SHEET 4 OF 7	DATE 8/20/09	BY JR CK JAG	FBA FRANK BETZ ASSOCIATES, INC. 2401 LAKE PARK DRIVE/SUITE 250 SMYRNA, GEORGIA 30080 770/431-0886 www.frankbetz.com

FIRST FLOOR PLAN

THE SULLIVAN

HOMEPLANS

DATE	REV	DATE	REV
6/4/99	CLAR. 20-40		
10/31/01	CLAR. 25-15		
10/2/04	REVISED		

This drawing is not to be reproduced or used for construction any building without the written authorization of Frank Betz Assoc., Inc.