
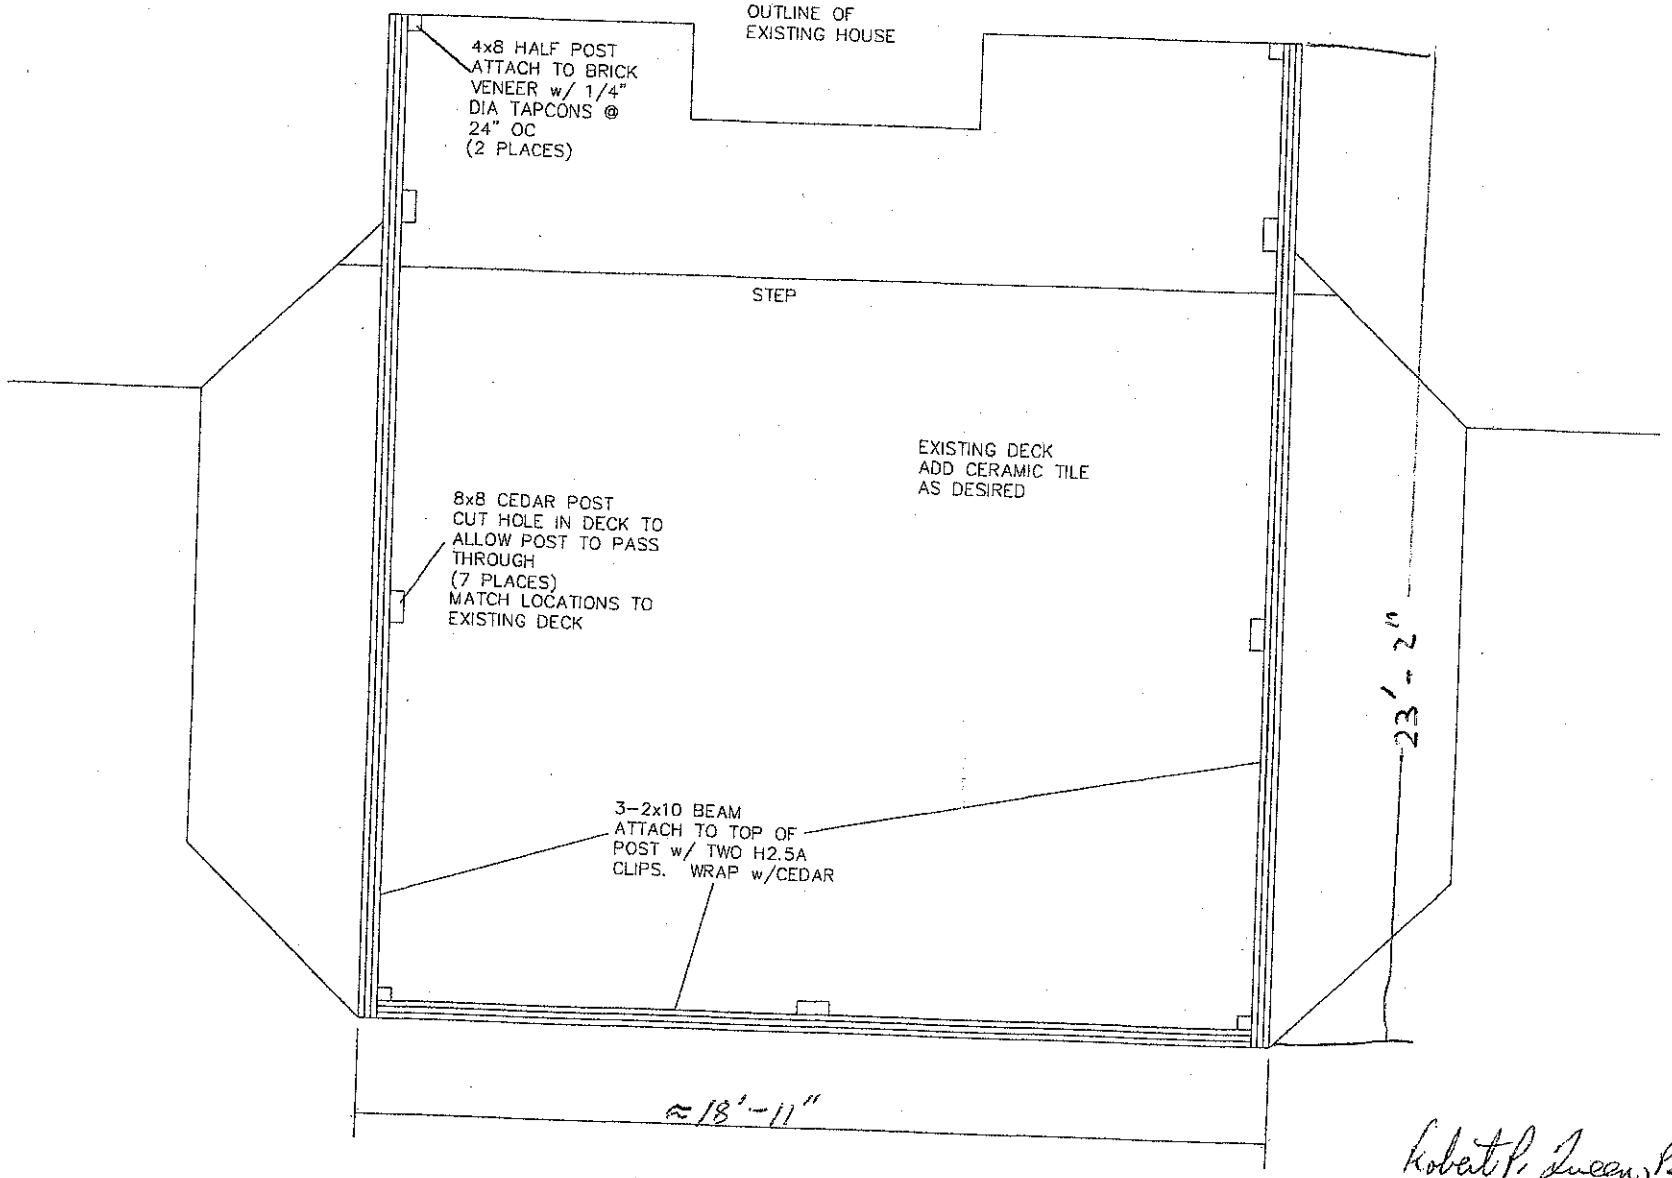


SCREEN PORCH PLAN VIEW

KELLER RESIDENCE
122 ARCHBELL PT LANE
MOORESVILLE< NC 28117

Robert P. Queen, PE
Robert P. Queen, PE
2632 Pamlico Drive
Shelby, NC 28152
10-25-10
STRUCTURE ONLY

NORTH CAROLINA
PROFESSIONAL
SEAL
19815
ENGINEER
ROBERT P QUEEN

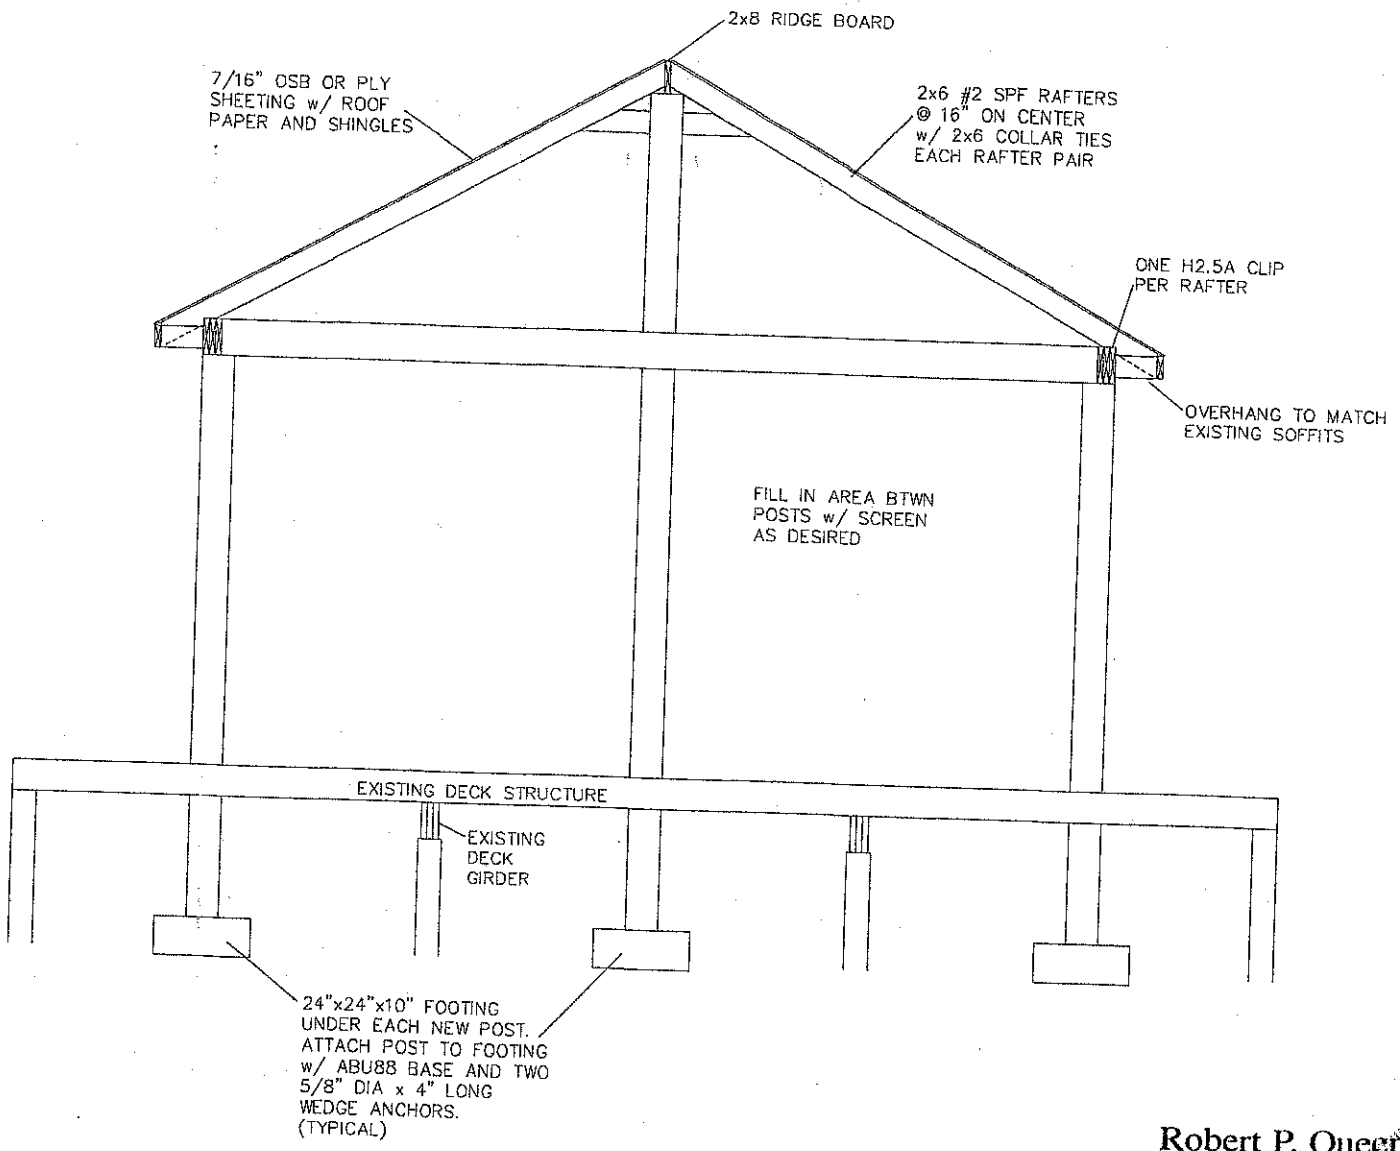

SCREEN PORCH CROSS SECTION

KELLER RESIDENCE
122 ARCHBELL PT LANE
MOORESVILLE< NC 28117

Robert P. Queen, PE
2632 Pamlico Drive
Shelby, NC 28152

10-25-10

STRUCTURE ONLY