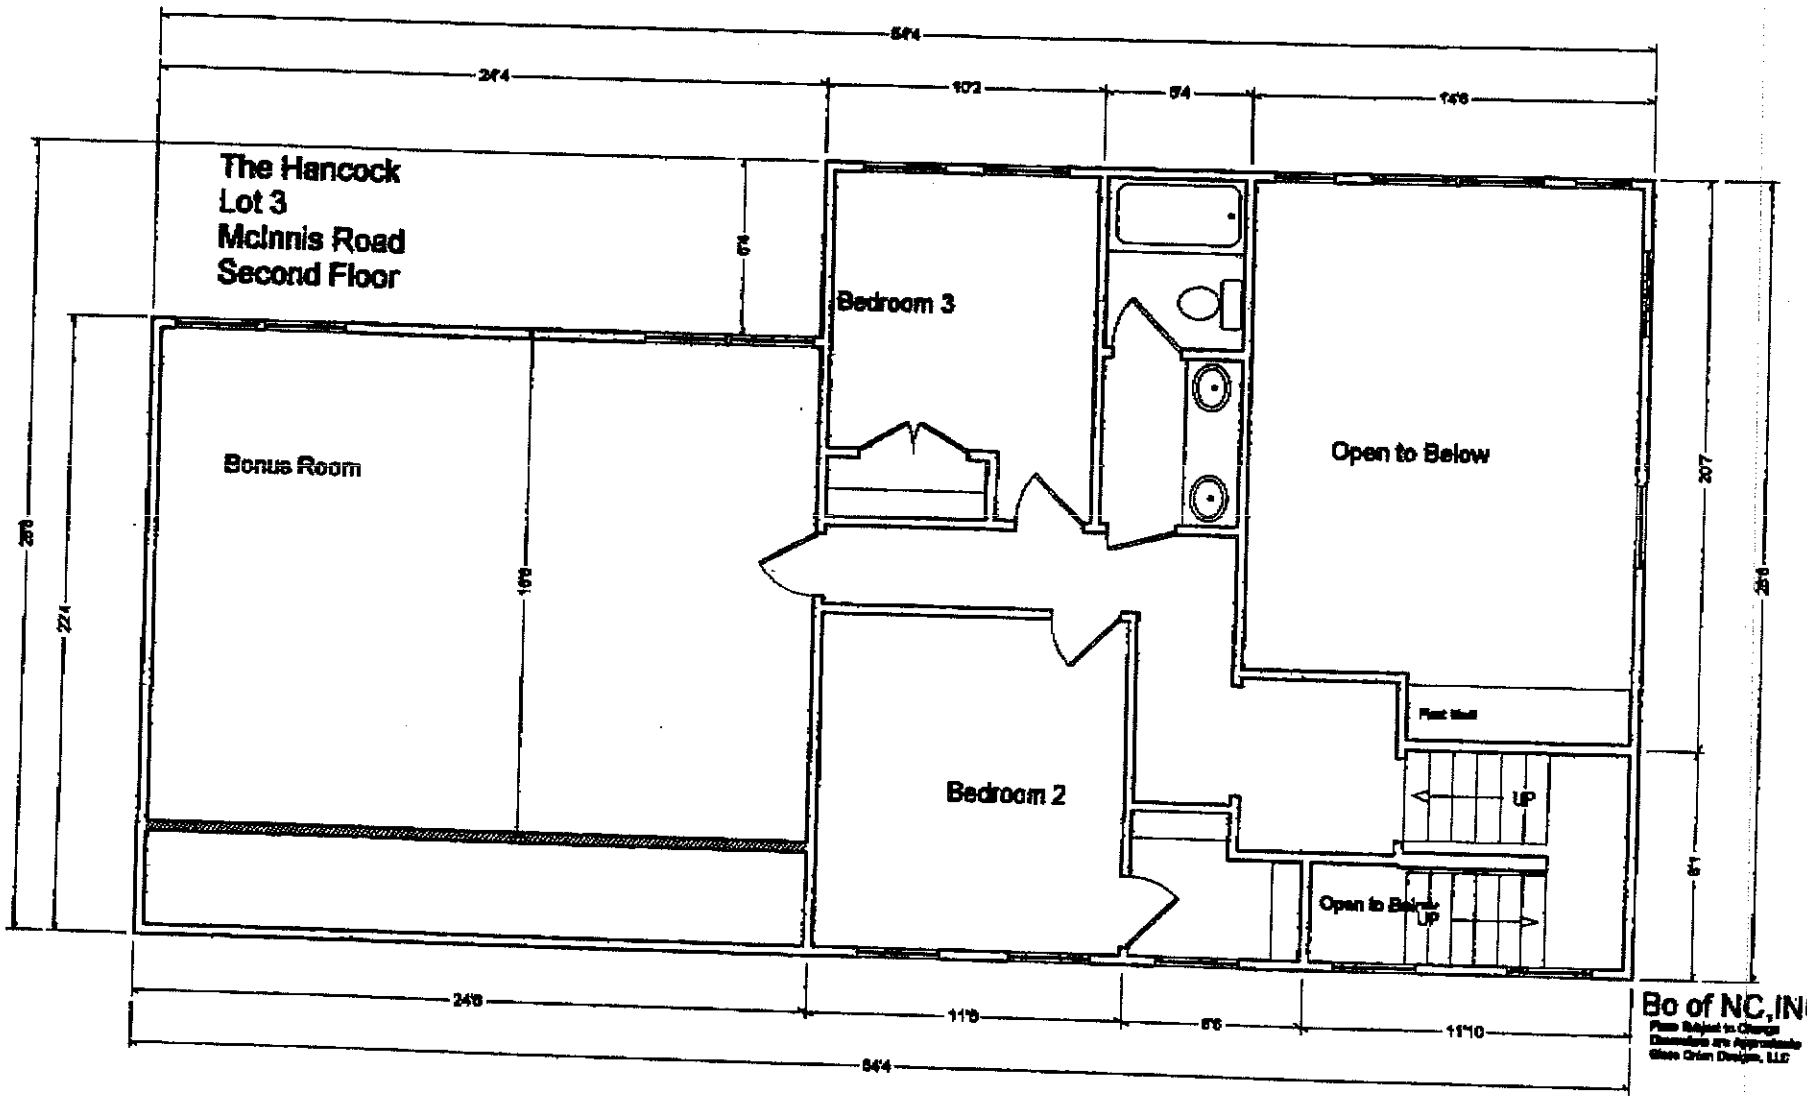
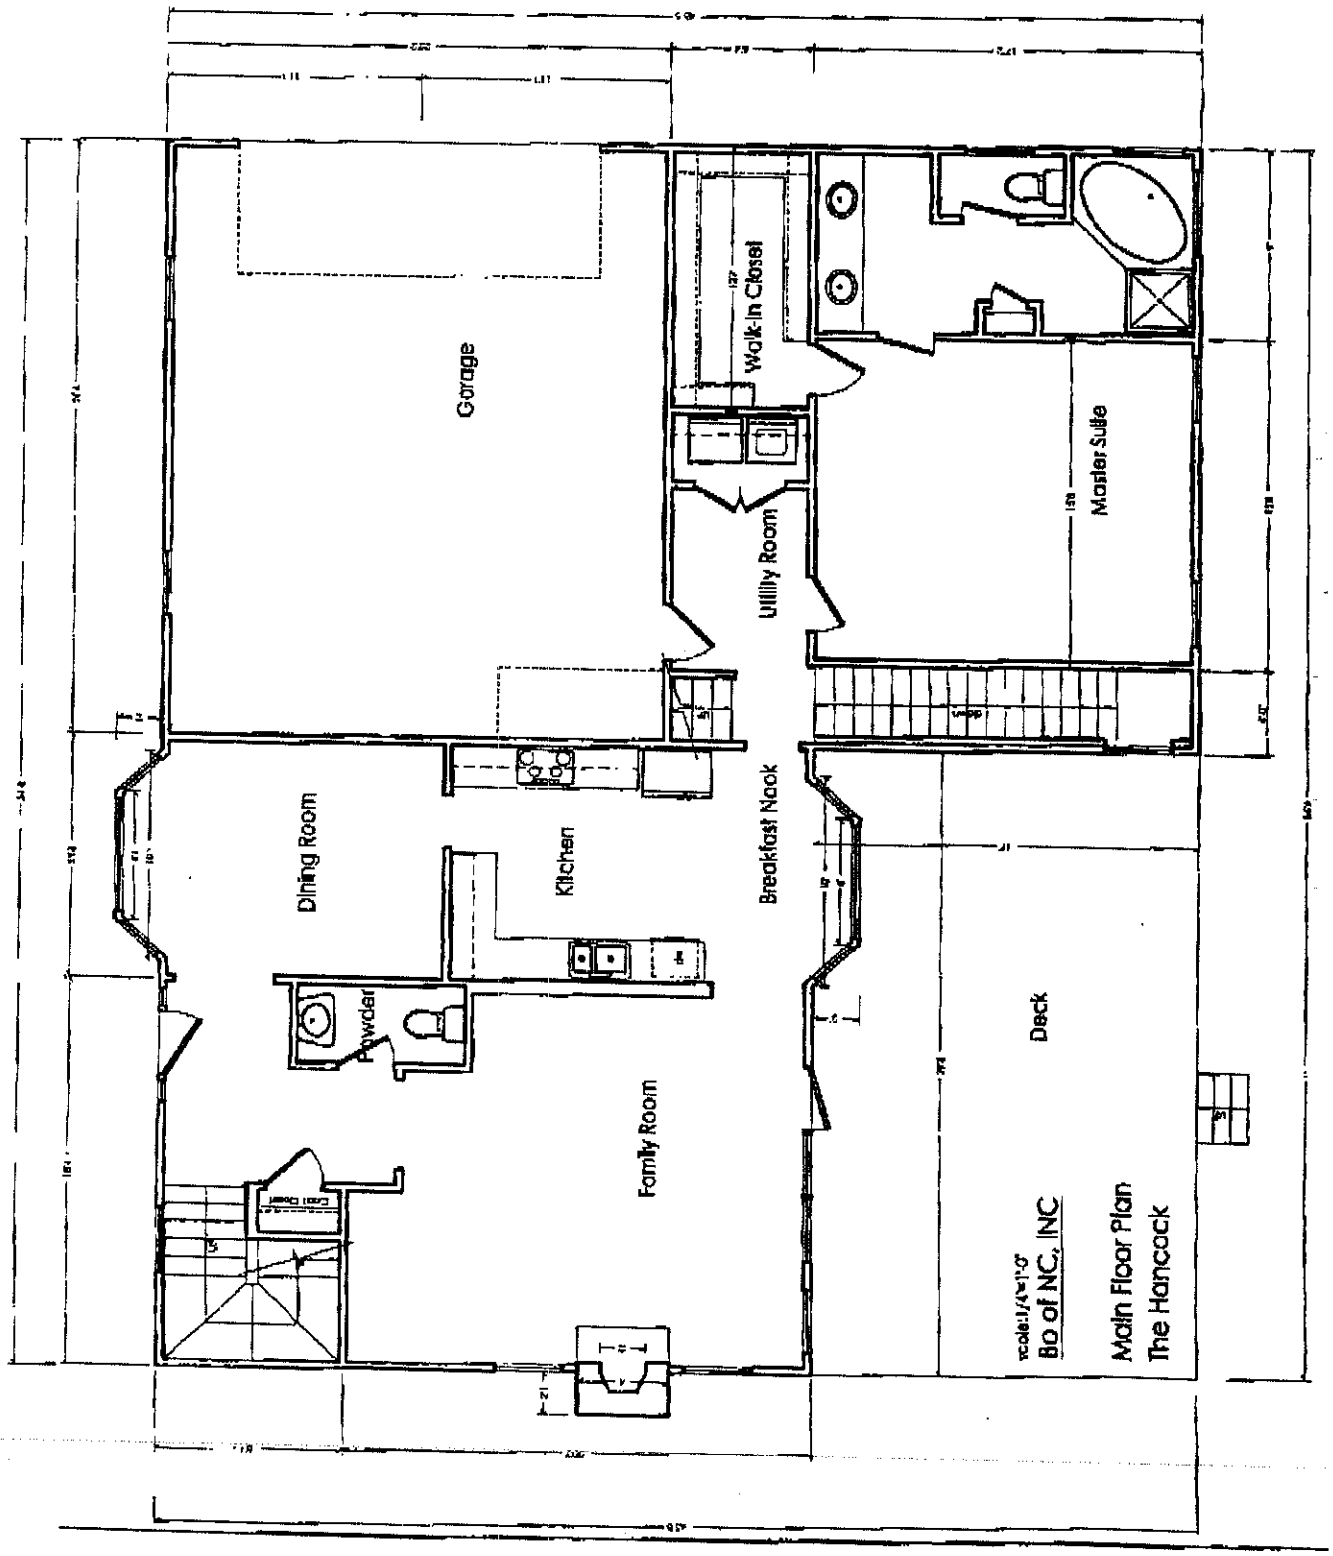
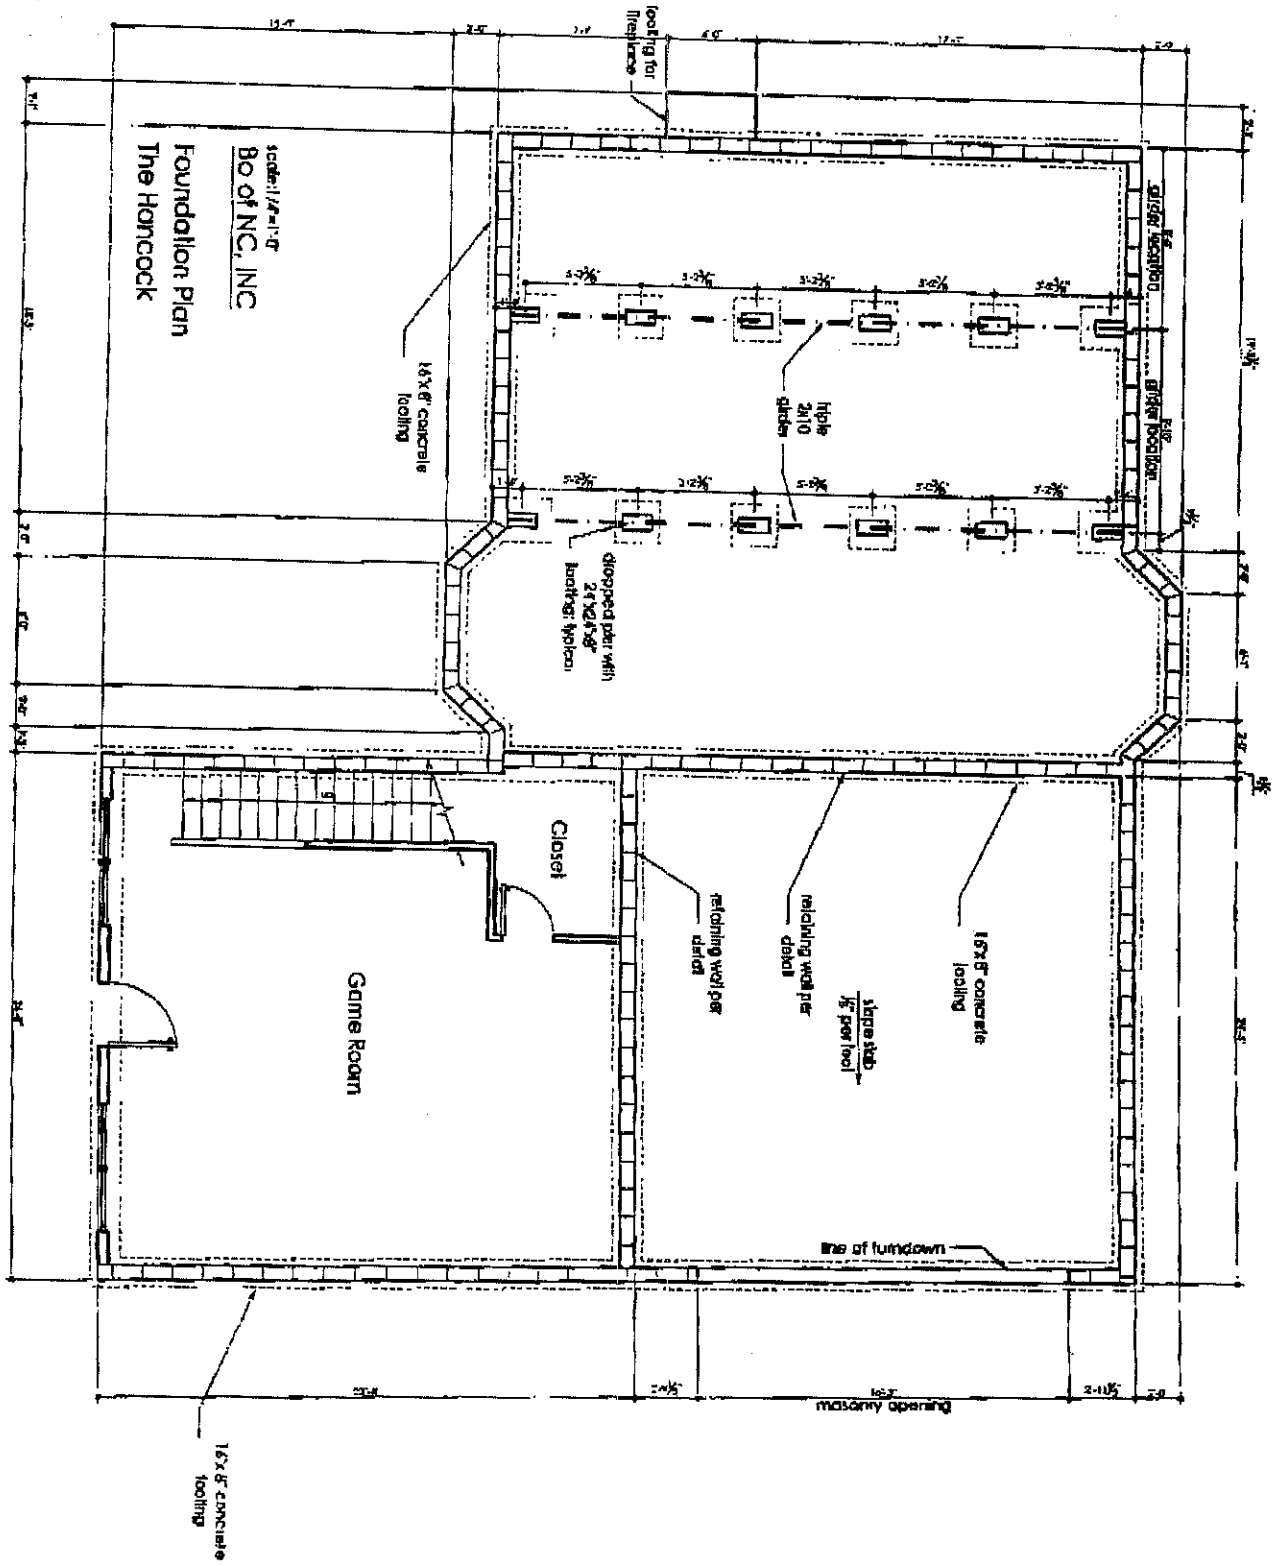

The Hancock
Lot 3
McInnis Road
Second Floor
Bedroom 3
Bonus Room
Bedroom 2
Open to Below
UP
Open to Below
UP
Bo of NC, INC

2


Garage
Walk-In Closet
Master Suite
Utility Room
Dining Room
Kitchen
Breakfast Nook
Powder
Family Room
Deck
BO of NC, INC
Main Floor Plan
The Hancock


Foundation Plan
The Hancock
Bo of NC, INC
16'X8' concrete footing
Hole 2x10 garden
dropped pier with 24"X24"X8" footing typical
Closet
Game Room
retaining wall pier detail
retaining wall pier detail
16'X8' concrete footing
slope slab ½" per foot
line of turndown
masonry opening
16'X8' concrete footing