DEPARTMENT OF ENVIRONMENT, HEALTH, AND NATURAL RESOURCES
DIVISION OF ENVIRONMENTAL HEALTH
ON-SITE WASTEWATER SECTION

Sheet ___ *of* ___
PROPERTY ID #: _____
COUNTY: _____

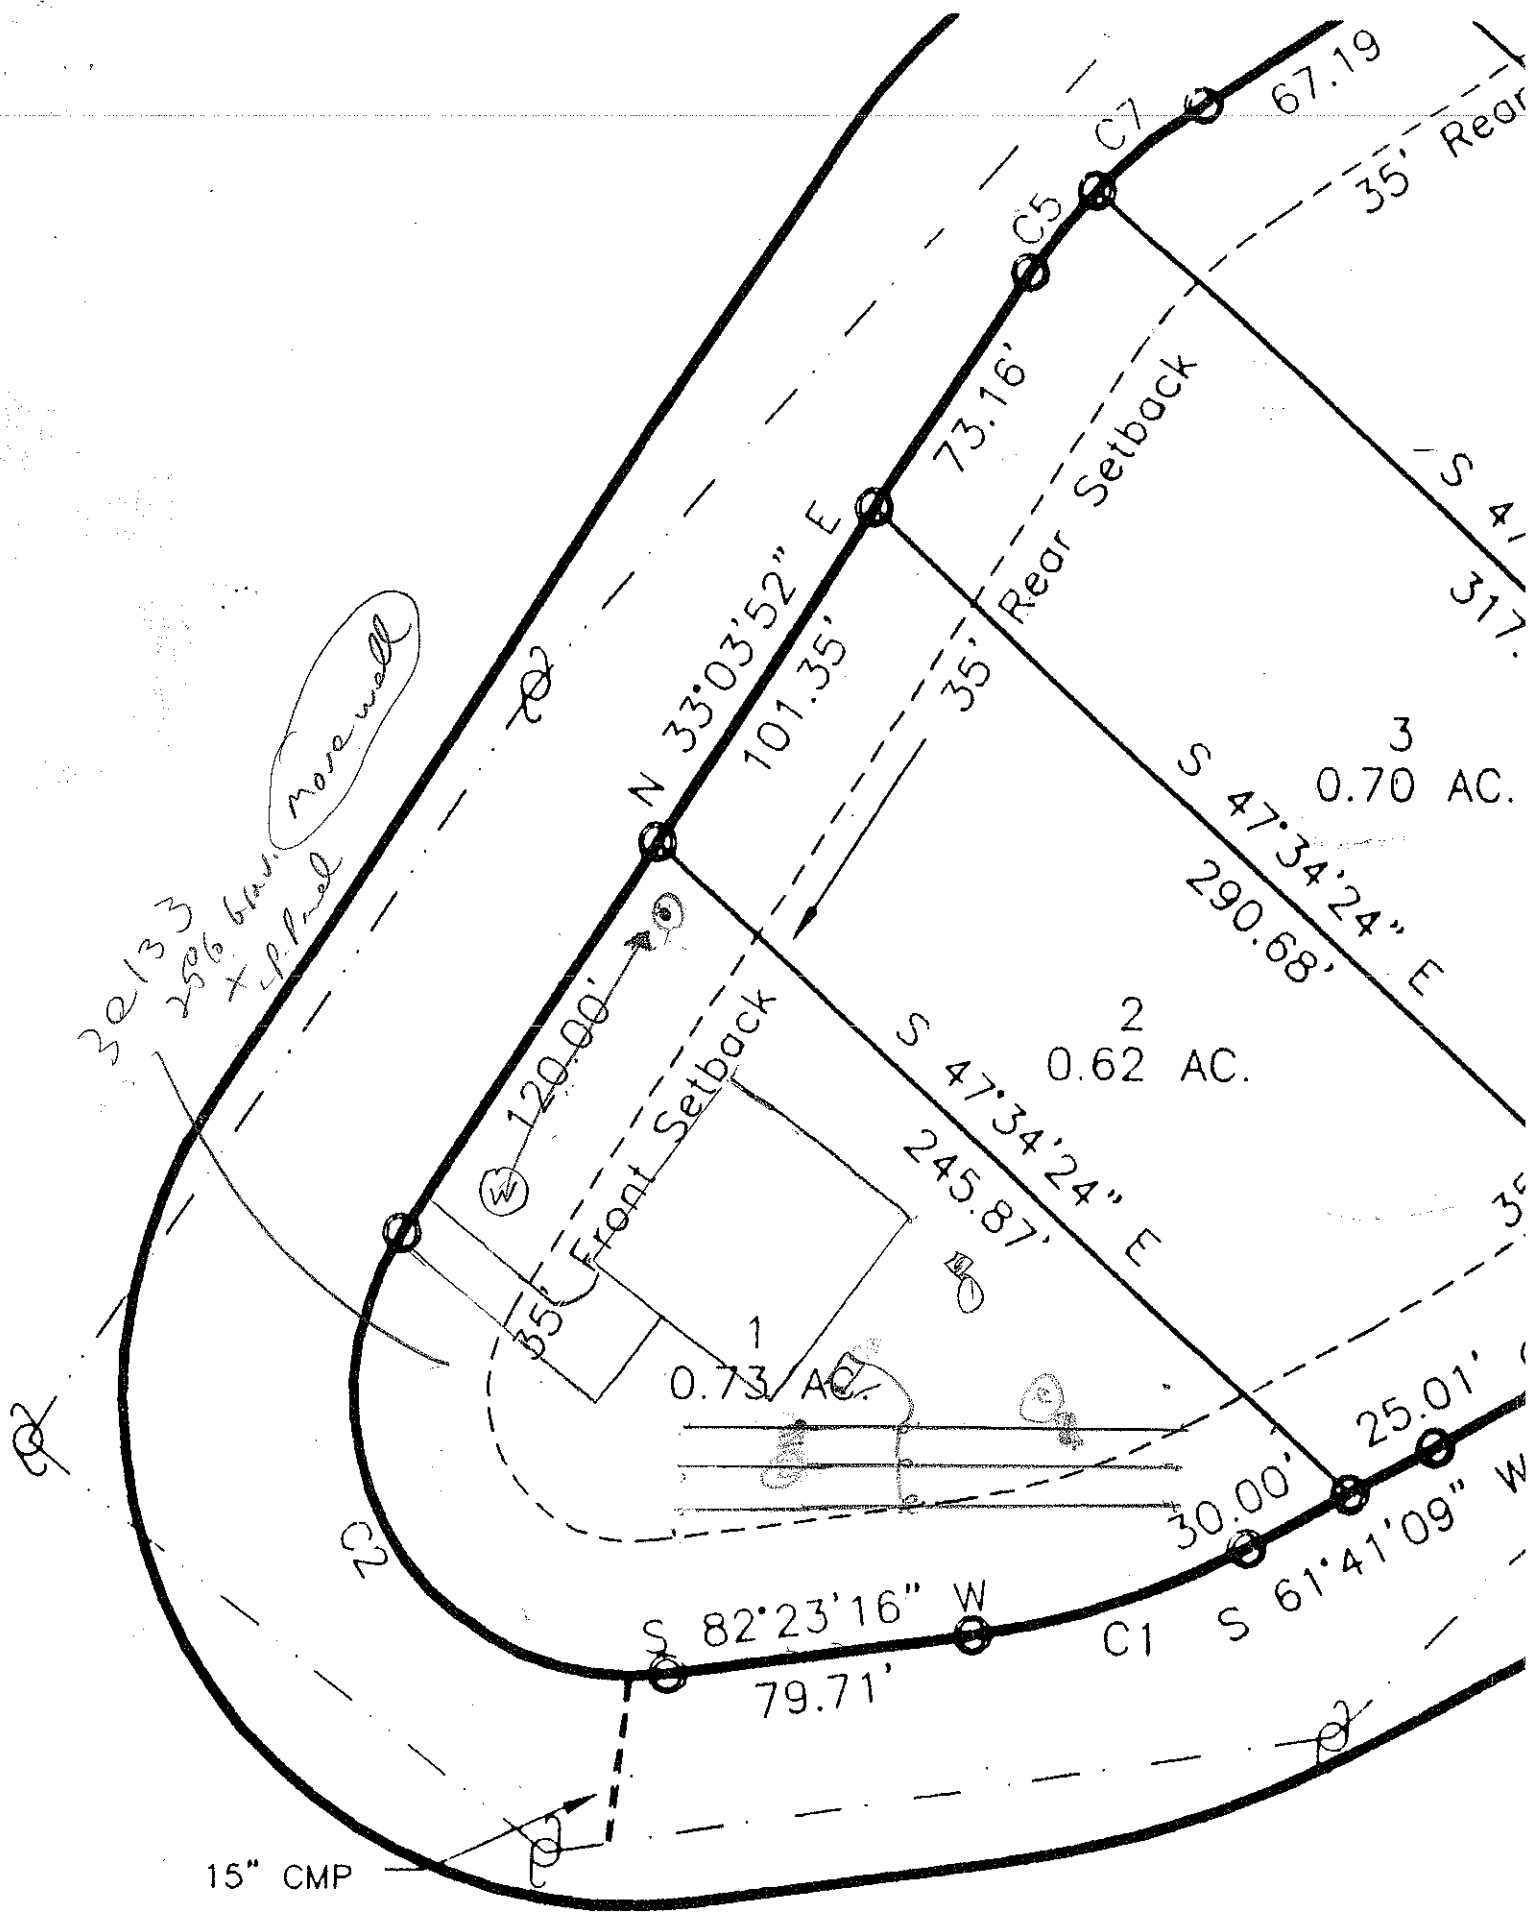
SOIL/SITE EVALUATION
for ON-SITE WASTEWATER SYSTEM

OWNER: _____ APPLICANT: _____
ADDRESS: _____ APPLICATION DATE: _____ DATE EVALUATED: _____
PROPOSED FACILITY: _____ PROPOSED DESIGN FLOW (.1949): _____ PROPERTY SIZE: _____
LOCATION OF SITE: lot 1 Mclary woods PROPERTY RECORDED: _____
WATER SUPPLY: ☐ Private ☐ Public ☐ Well ☐ Spring ☐ Other _____
EVALUATION METHOD: ☐ Auger Boring ☐ Pit ☐ Cut
TYPE OF WASTEWATER: ☐ Sewage ☐ Industrial Process ☐ Mixed

PROFILE #	.1940 LAND-SCAPE POSITION/ SLOPE %	HORI-ZON DEPTH (IN.)	SOIL MORPHOLOGY (.1941) .1941 STRUCTURE/ TEXTURE	SOIL MORPHOLOGY (.1941) .1941 CONSISTENCE/ MINERALOGY	OTHER PROFILE FACTORS .1942 SOIL WETNESS/ COLOR	.1943 SOIL DEPTH	.1956 SAPRO CLASS	.1944 RESTR HORIZ	PROFILE CLASS & LTAR
1		0-9	BSL VR	fri SSSP					PS .3
		9-34	RC SM	fri SSSP					
		34-49	RCL MSM	fr SSSP					
2		0-27	RC SM	fr SSP					PS .3
		27-52	RCL MSM	fr SSSP					
3		0-9	BSL VR	fri SSSP					PS .3
		9-34	RC SM	fri SSSP					
		34-49	RCL MSM	fr SSSP					
4									

DESCRIPTION	INITIAL SYSTEM	REPAIR SYSTEM
Available Space (.1945)		
System Type(s)		
e LTAR		

OTHER FACTORS (.1946): _____
SITE CLASSIFICATION (.1948): _____
EVALUATED BY: _____
OTHER(S) PRESENT: _____


C7
67.19
C5
35' Rear
73.16'
Rear Setback
S 41
317.
N 33°03'52" E
101.35'
35'
3
0.70 AC.
S 47°34'24" E
290.68'
3e133
256 blvd
replace
more wall
120.00'
2
0.62 AC.
S 47°34'24" E
245.87'
Front Setback
35'
1
0.73 AC.
25.01'
30.00'
S 61°41'09" W
C1
S 82°23'16" W
79.71'
C2
15" CMP