RTMENT OF ENVIRONMENT, HEALTH, AND NATURAL RESOURCES
ION OF ENVIRONMENTAL HEALTH
SITE WASTEWATER SECTION

Sheet ____ of ____
PROPERTY ID #: _____
COUNTY: _____

SOIL/SITE EVALUATION
for ON-SITE WASTEWATER SYSTEM

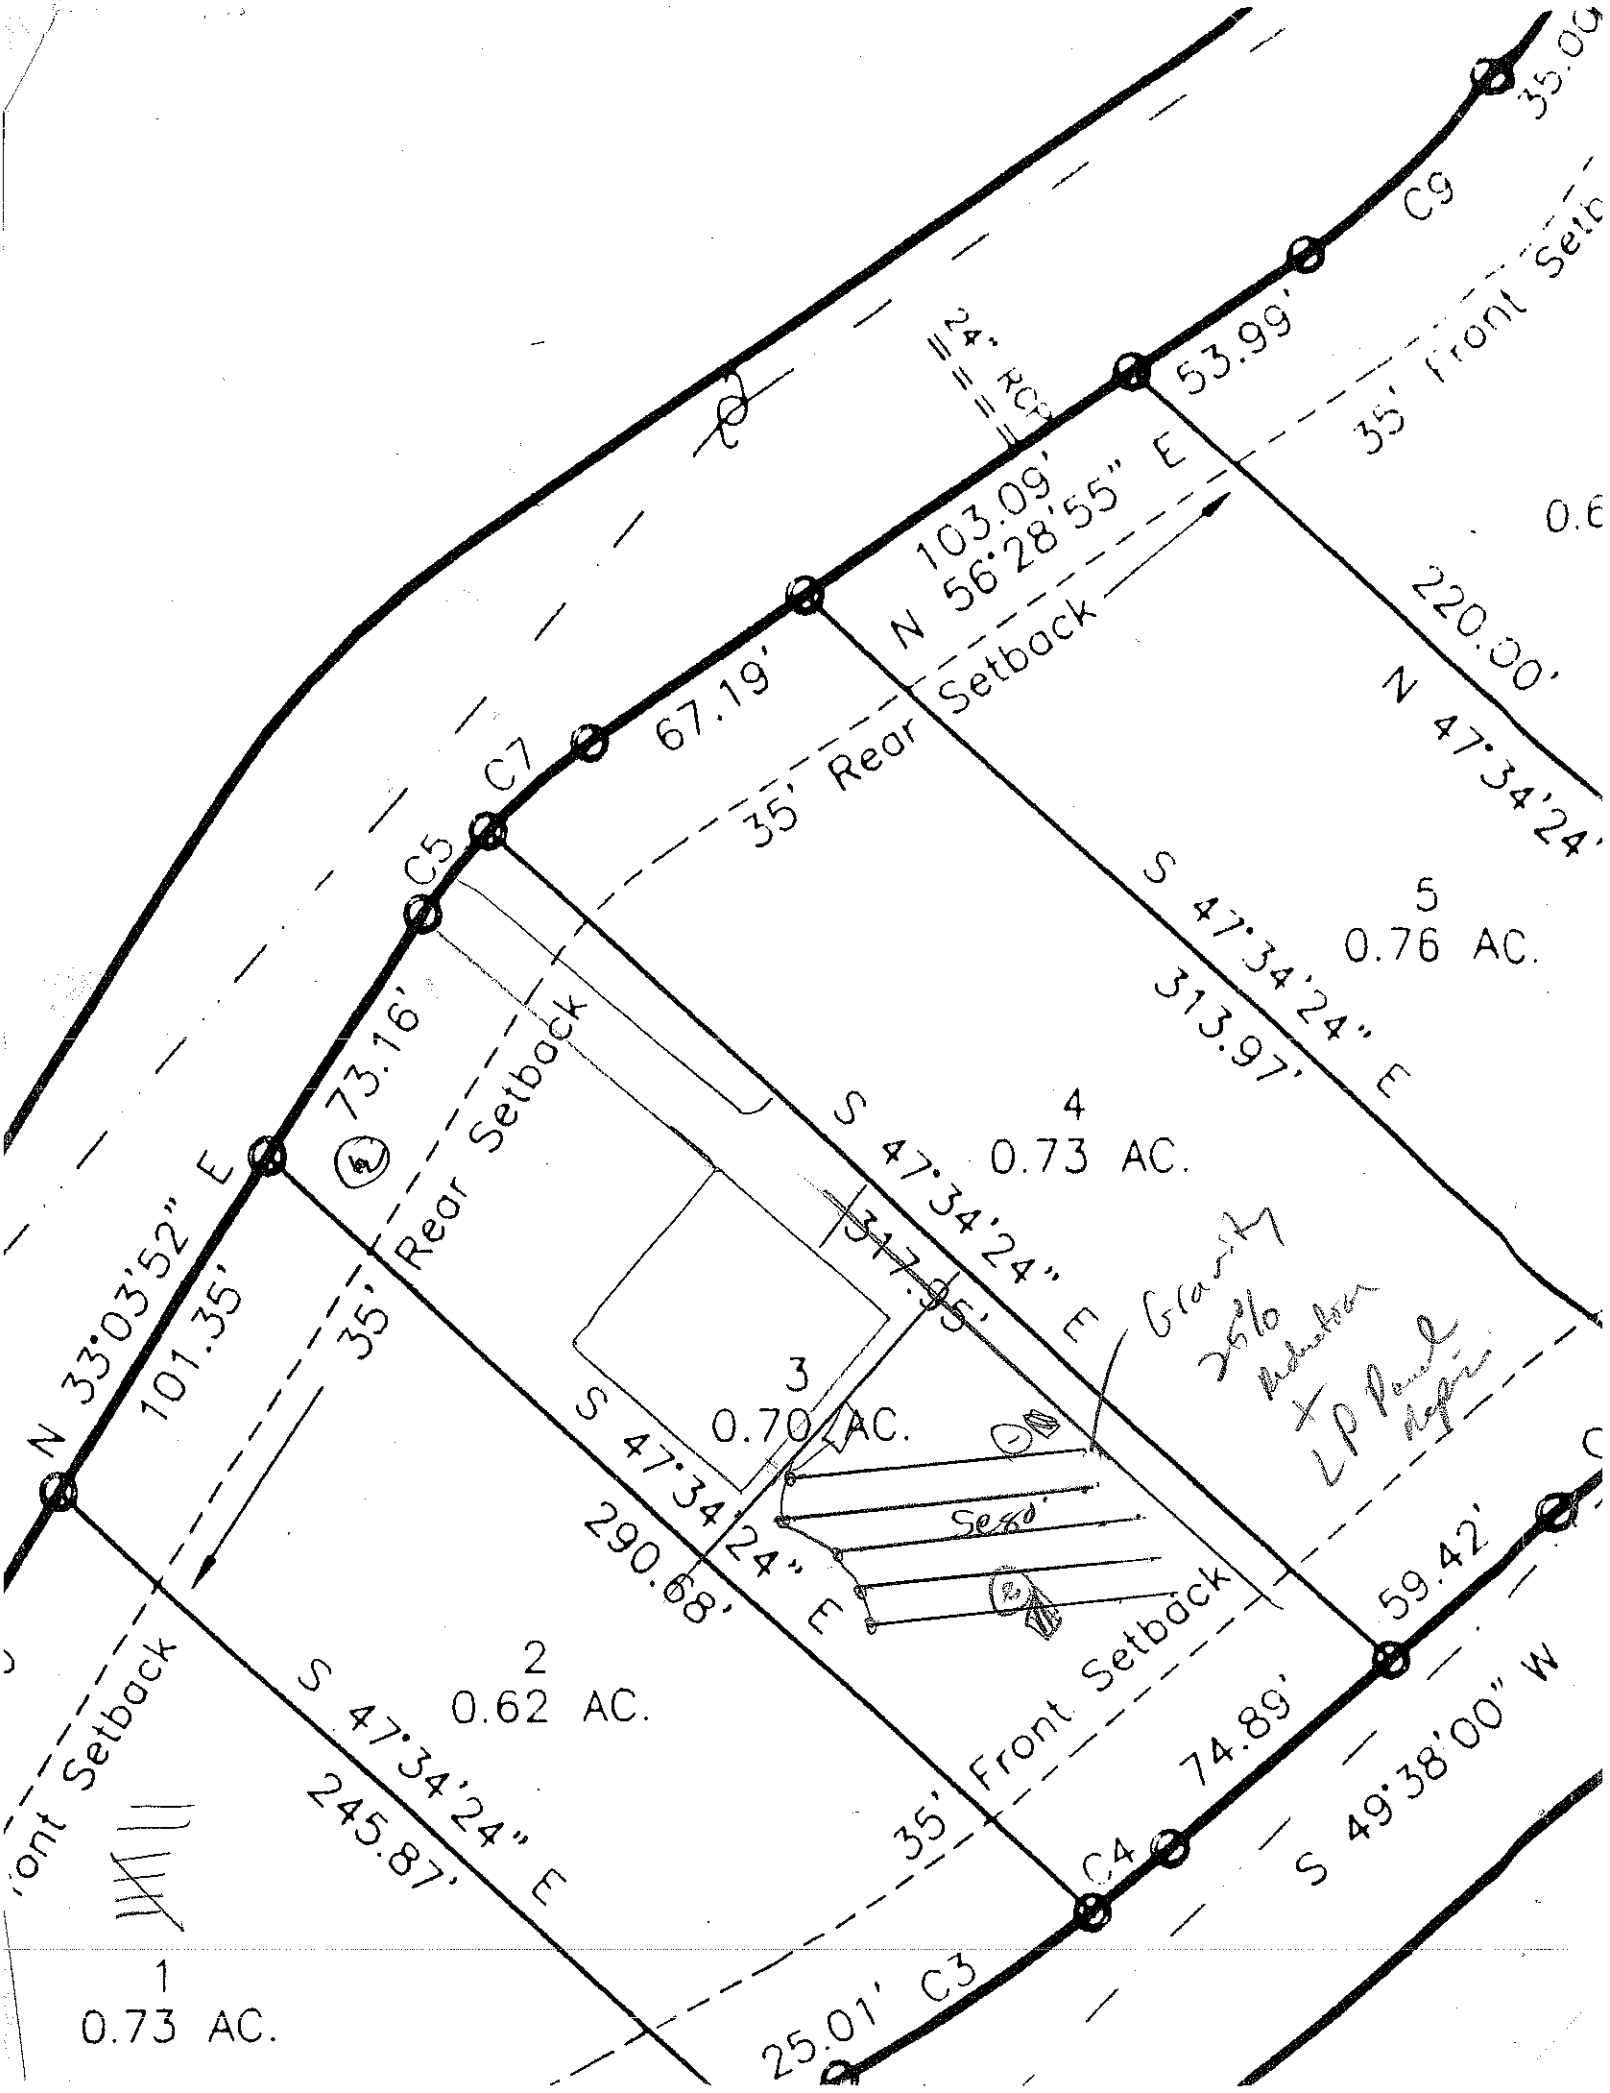
OWNER: _____ APPLICANT: _____
ADDRESS: _____ APPLICATION DATE: _____ DATE EVALUATED: _____
PROPOSED FACILITY: _____ PROPOSED DESIGN FLOW (.1949): _____ PROPERTY SIZE: _____
LOCATION OF SITE: lot 3 Mcraw Woods PROPERTY RECORDED: _____
WATER SUPPLY: ❑ Private ❑ Public ❑ Well ❑ Spring ❑ Other _____
EVALUATION METHOD: ❑ Auger Boring ❑ Pit ❑ Cut
TYPE OF WASTEWATER: ❑ Sewage ❑ Industrial Process ❑ Mixed

PROFILE #	.1940 LANDSCAPE POSITION/ SLOPE %	HORIZON DEPTH (IN.)	SOIL MORPHOLOGY (.1941) .1941 STRUCTURE/ TEXTURE	SOIL MORPHOLOGY (.1941) .1941 CONSISTENCE/ MINERALOGY	OTHER PROFILE FACTORS .1942 SOIL WETNESS/ COLOR	.1943 SOIL DEPTH	.1956 SAPRO CLASS	.1944 RESTR HORIZ	PROFILE CLASS & LTAR
1		0-12	SiL WSHP	fri SSSP					PS .3
		12-34	RCL SMP	fri SSSP					
		34-96	RCL SMP	fri SSSP					
2		0-24	RCL SMP	fri SSSP					PS .3
		24-96	RCL MPSBK	fri SSSP					
3									
4									

DESCRIPTION	INITIAL SYSTEM	REPAIR SYSTEM
Available Space (.1945)		
System Type(s)		
Site LTAR		

OTHER FACTORS (.1946): _____
SITE CLASSIFICATION (.1948): _____

EVALUATED BY: _____
OTHER(S) PRESENT: _____


C9
53.99'
35' Front Setb
103.09'
N 56°28'55" E
35' Rear Setback
67.19'
C7
C5
220.00'
N 47°34'24"
S 47°34'24" E
313.97'
5
0.76 AC.
73.16'
35' Rear Setback
N 33°03'52" E
101.35'
S 47°34'24" E
4
0.73 AC.
317.05'
Grading
3610
Retention
LP Pond
Repair
3
0.70 AC.
S 47°34'24" E
290.68'
Seed
59.42'
2
0.62 AC.
S 47°34'24" E
245.87'
35' Front Setback
74.89'
C4
S 49°38'00" W
1
0.73 AC.
25.01'
C3