
IREDELL COUNTY HEALTH DEPARTMENT
ENVIRONMENTAL HEALTH DIVISION
Application For Improvement Permit
Site Plan Form

INSTRUCTIONS TO APPLICANT: (Items in Parentheses are to be performed by DEVELOPERS ONLY)

All property corners must be staked and flagged with dimensions matching those shown on an approved final (preliminary) plat (**and** proposed house dimensions must be staked and flagged) before the Iredell County Health Department can begin review work on this proposed site. An application for an Improvement Permit is considered complete **only** when this site plan form is completed, signed, and attached to the application form.

As Close To Scale As Is Possible: 1. Draw in the proposed lot showing **all** proposed lot dimensions and orientation to proposed streets or roads. 2. Draw in the proposed structure showing dimensions and distances to property lines (include decks, walkways, etc.). E. Draw in the proposed driveway location. 4. Draw in all wells, both existing and proposed, including those on adjacent property (if known). 5. Draw in any other structure ie. sheds, outbuildings, pools, etc. which will occupy space on the proposed lot.

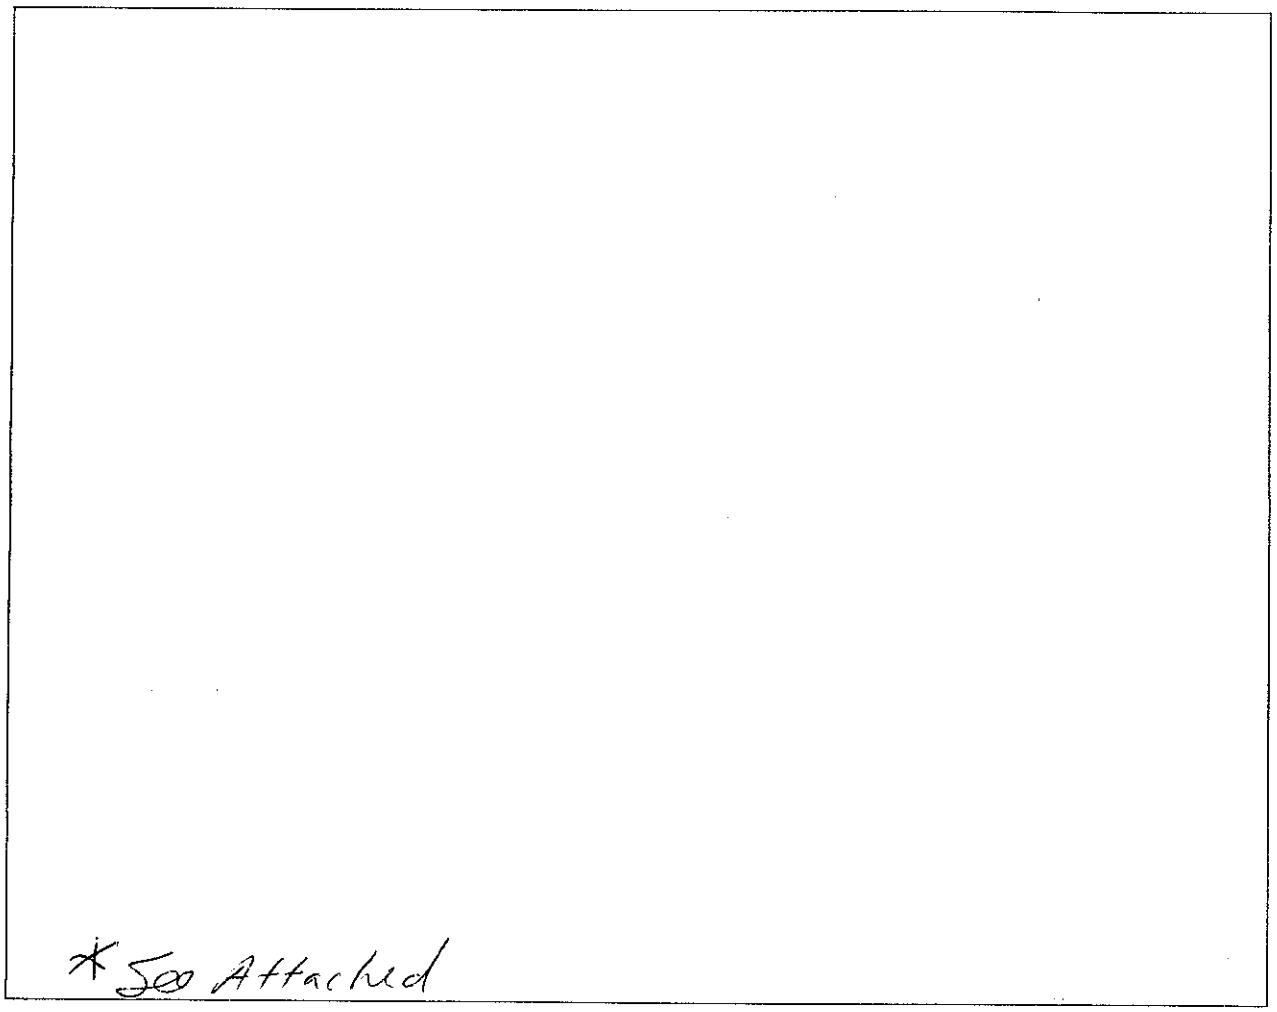

I hereby convenant that the above representation is correct to the best of my knowledge and ability.

3/16/021 Date _____ SIGNATURE OF OWNER/AUTHORIZED AGENT

IREDELL COUNTY HEATLH DEPARTMENT

PAGE 2: *SITE PLAN WORKSHEET*

SEE THE SAMPLE SITE PLAN BELOW. INCOMPLETE SITE PLANS WILL BE RETURNED TO YOU FOR COMPLETION AND MAY RESULT IN A DELAY IN THE ISSUANCE OF YOUR SEPTIC SYSTEM PERMIT!!!

Place an (X) beside each item as you complete the site plan:

- Property Line measurements are clearly identified…
- All proposed structures are indicated…
- *SHOW: proposed house or business footprint, wells, water lines, patios, pools and decks, and any other item that will occupy space on the site*
- Front and side setbacks from property line…
- Preferred driveway location and configuration, preferred well location…
- Area you prefer your septic system to be placed…
- North arrow, or other sufficient indicator of direction…

Circle N/A on the following if appropriate:

- Location of septic systems and wells within 100' of your property… N/A
- Location of easements and rights of ways on your property… N/A
- Location of any designated wetlands on the property… N/A


Signature: SS

Property owner or owner's legal representative signature (SIGNATURE REQUIRED)

2/22/04
DATE

USE THIS SPACE TO DRAW YOUR SITE PLAN


SEE Attach Site P/n
Lot 4 McCRARY Woods

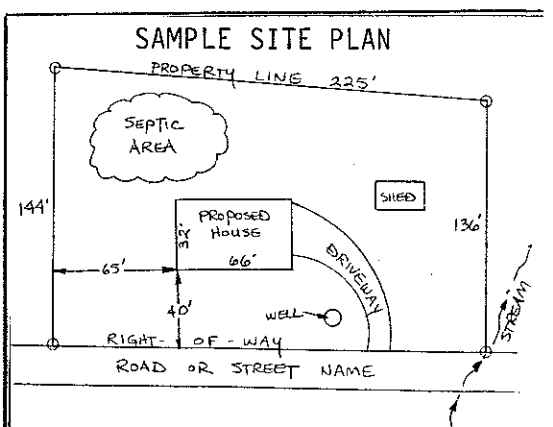

Acknowledgement Of
Plans Submittal ONLY!

Date 2/22/05

Date 2/22/05

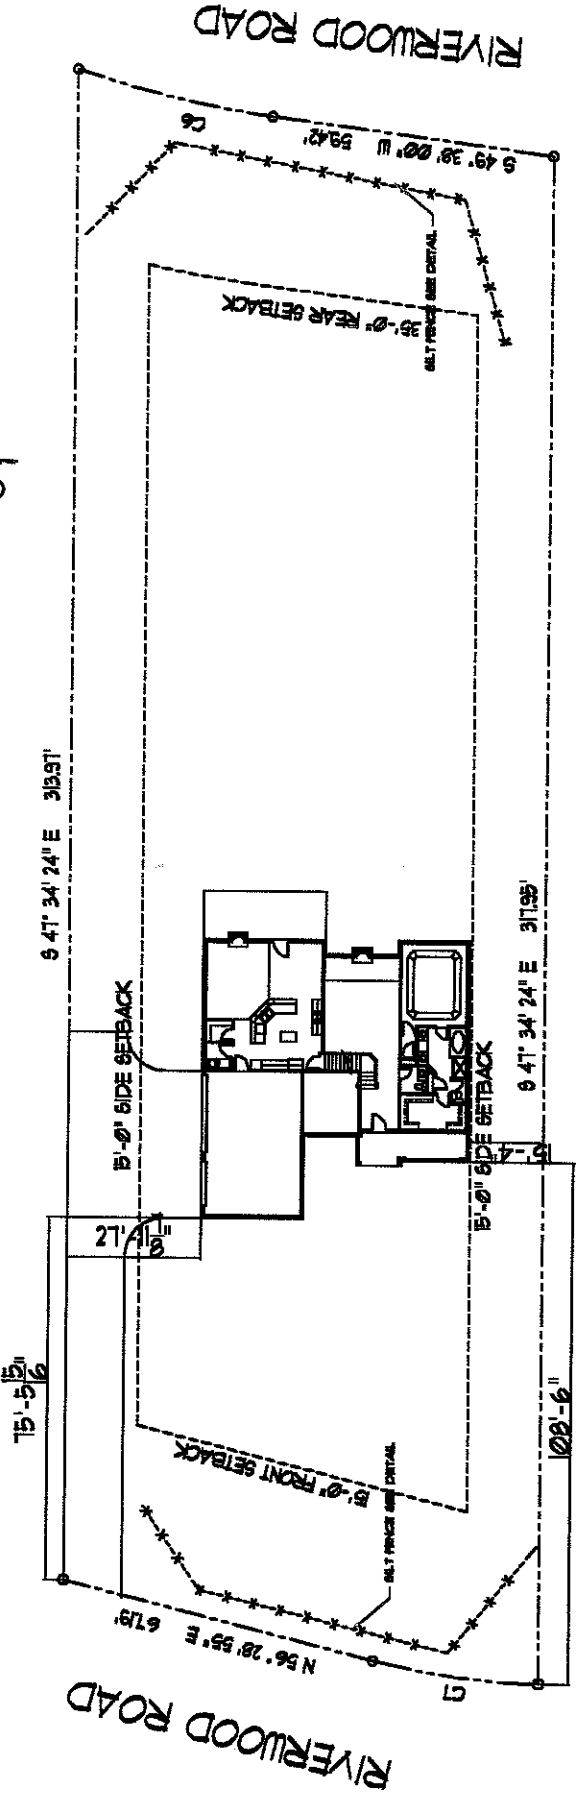

SITE PLAN
SCALE 1" = 40'-0"

McCRARY WOODS LOT #4