DEPARTMENT OF ENVIRONMENT, HEALTH, AND NATURAL RESOURCES
DIVISION OF ENVIRONMENTAL HEALTH
ON-SITE WASTEWATER SECTION

Sheet ___ of ___
PROPERTY ID #: _____
COUNTY: _____

SOIL/SITE EVALUATION
for ON-SITE WASTEWATER SYSTEM

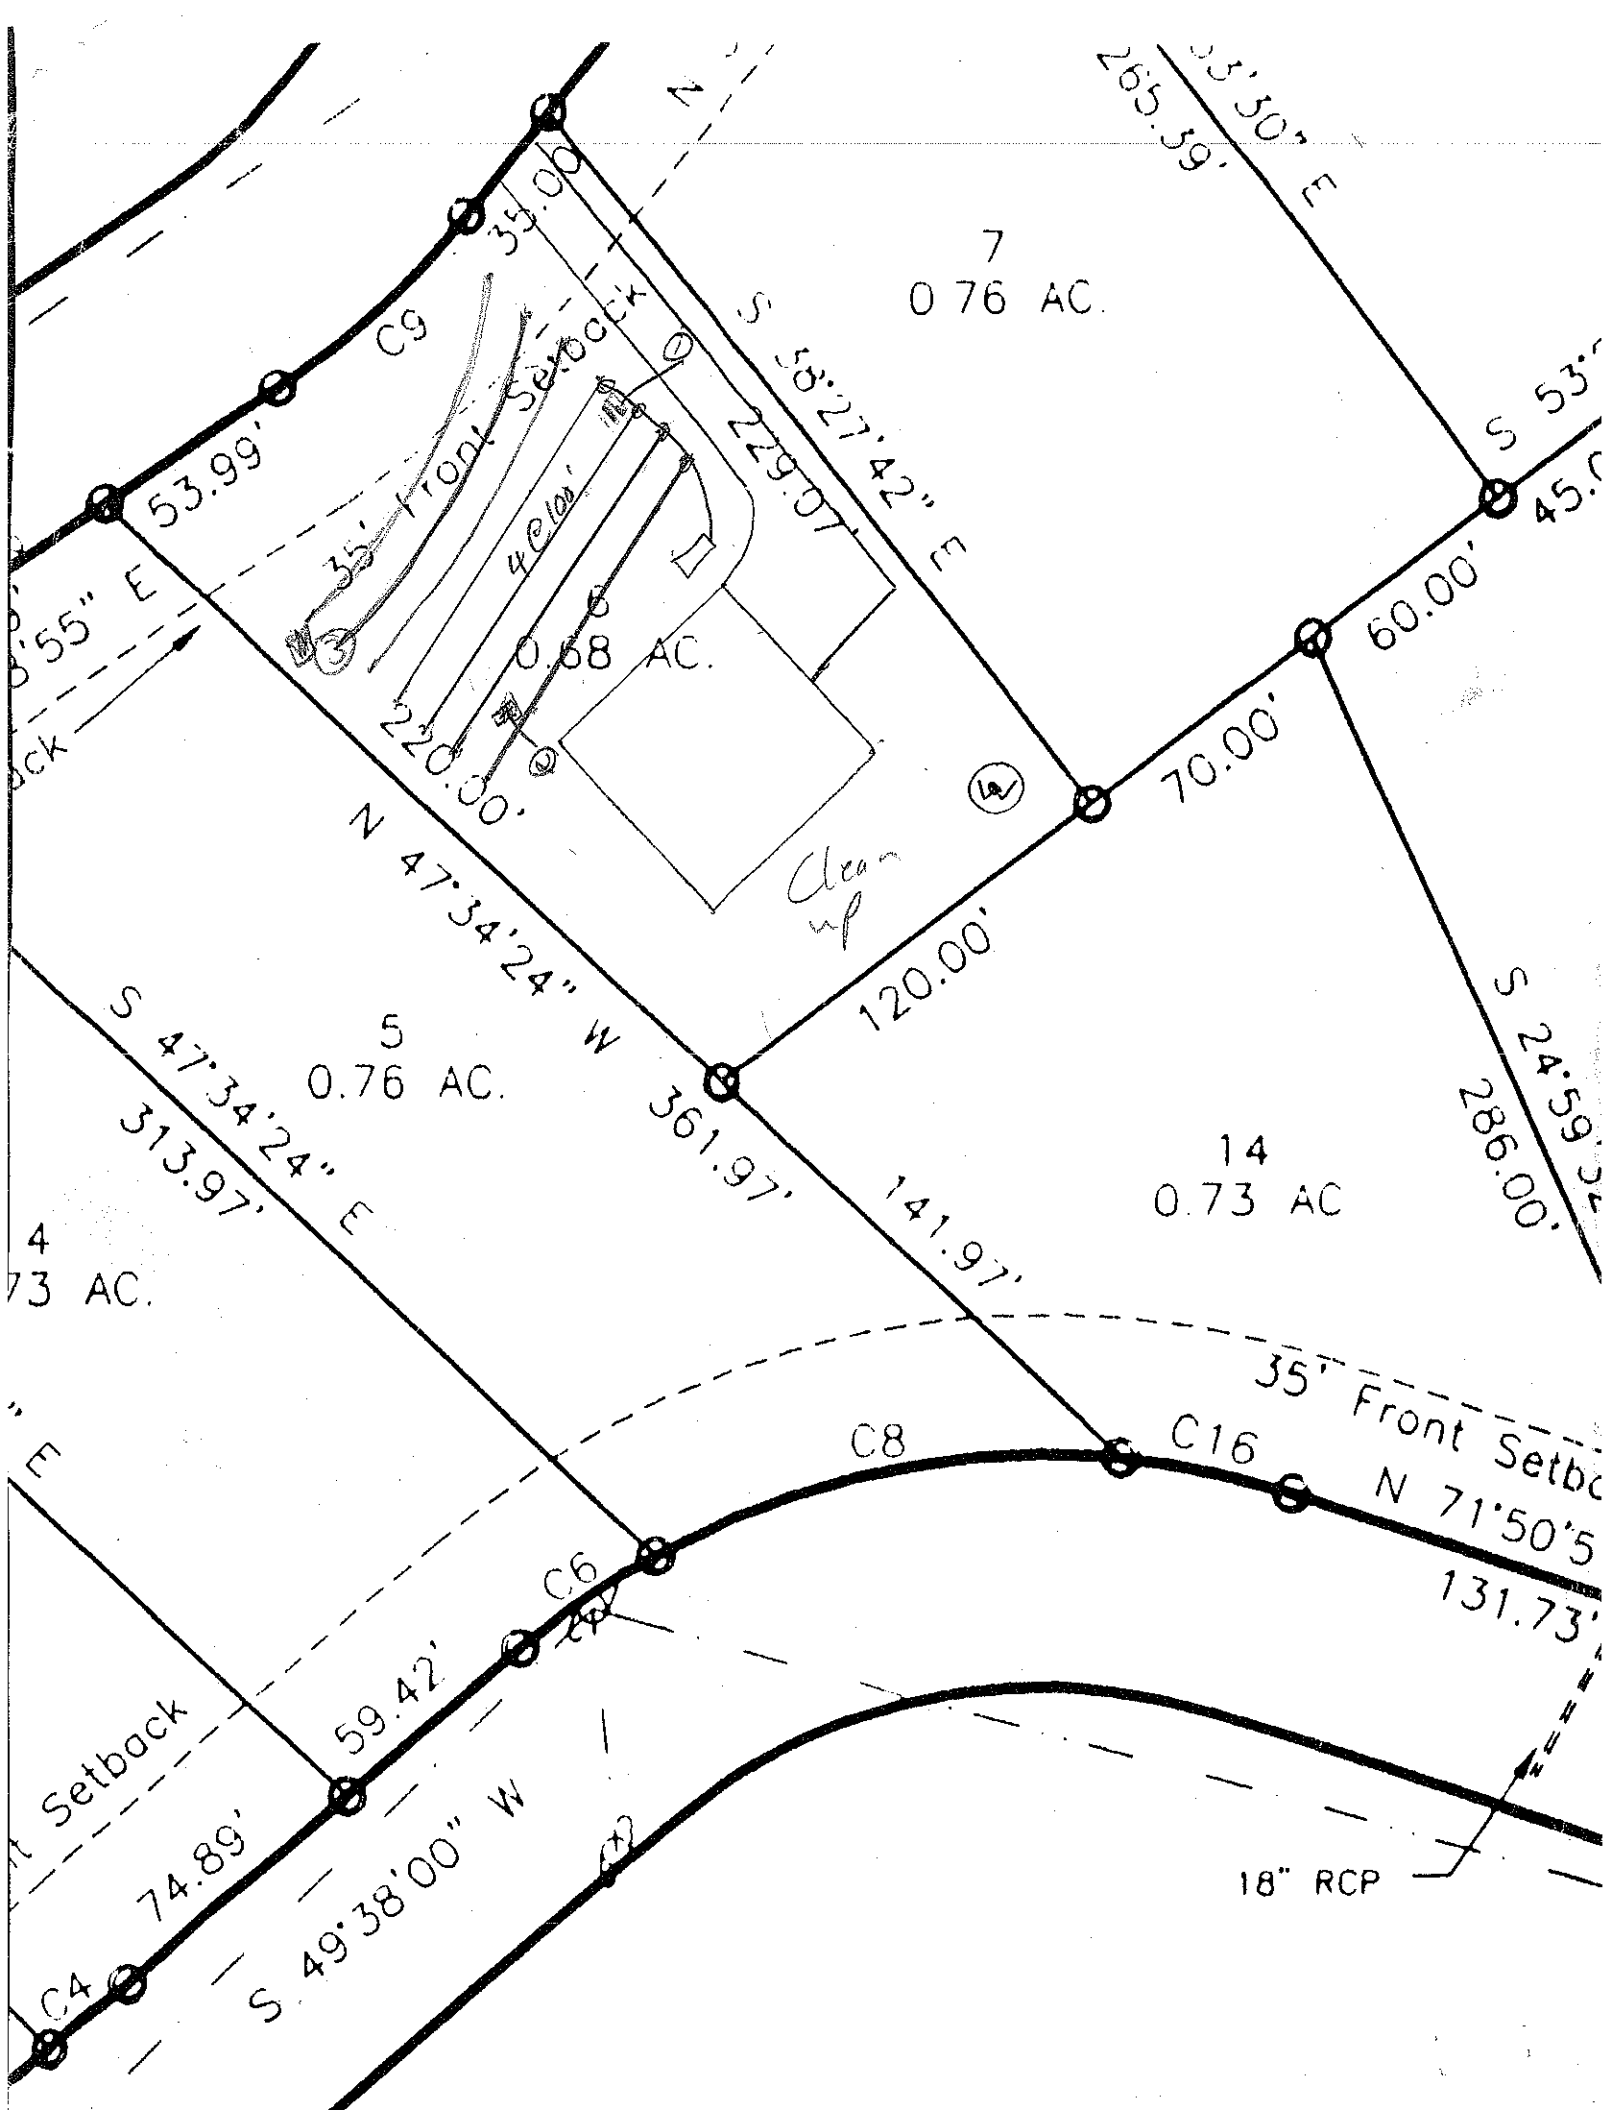
OWNER: _____ APPLICANT: _____
ADDRESS: _____ APPLICATION DATE: _____ DATE EVALUATED: _____
PROPOSED FACILITY: _____ PROPOSED DESIGN FLOW (.1949): _____ PROPERTY SIZE: _____
LOCATION OF SITE: lot 6 McLary PROPERTY RECORDED: _____
WATER SUPPLY: ❑ Private ❑ Public ❑ Well ❑ Spring ❑ Other _____
EVALUATION METHOD: ❑ Auger Boring ❑ Pit ❑ Cut
TYPE OF WASTEWATER: ❑ Sewage ❑ Industrial Process ❑ Mixed

PROFILE #	.1940 LAND-SCAPE POSITION/ SLOPE %	HORI-ZON DEPTH (IN.)	SOIL MORPHOLOGY (.1941) .1941 STRUCTURE/ TEXTURE	SOIL MORPHOLOGY (.1941) .1941 CONSISTENCE/ MINERALOGY	OTHER PROFILE FACTORS .1942 SOIL WETNESS/ COLOR	OTHER PROFILE FACTORS .1943 SOIL DEPTH	OTHER PROFILE FACTORS .1956 SAPRO CLASS	OTHER PROFILE FACTORS .1944 RESTR HORIZ	PROFILE CLASS & LTAR
1		0-26	RC SMA	fr: SSP					PS -3
		26-60	RCL MFSMA	fr: SSP common - SAP					
2		0-33	RC SMA	fr SSP					15 13
3		0-24	RC MSBK	fr: SSSP					PS -3
		24-47	RCL WSBK	fr: SSSP					
4									

DESCRIPTION	INITIAL SYSTEM	REPAIR SYSTEM
Available Space (.1945)		
System Type(s)		
Site LTAR		

OTHER FACTORS (.1946): _____
SITE CLASSIFICATION (.1948): _____

EVALUATED BY: _____
OTHER(S) PRESENT: _____


7
0.76 AC.
6
0.68 AC.
5
0.76 AC.
14
0.73 AC
4
73 AC.
35' Front Setback
C9
53.99'
35.00'
S 58°27'42" E
229.07'
220.00'
4 Cleo's
S 53°
45.0
60.00'
70.00'
120.00'
S 24°59'
286.00'
N 47°34'24" W
361.97'
S 47°34'24" E
313.97'
141.97'
C8
C16
N 71°50'5
131.73'
C6
59.42'
74.89'
S 49°38'00" W
C4
C2
18" RCP
Clean up
35' Front Setback