DEPARTMENT OF ENVIRONMENT, HEALTH, AND NATURAL RESOURCES
DIVISION OF ENVIRONMENTAL HEALTH
ON-SITE WASTEWATER SECTION

Sheet ____ *of* ____
PROPERTY ID #: _____
COUNTY: _____

SOIL/SITE EVALUATION
for ON-SITE WASTEWATER SYSTEM

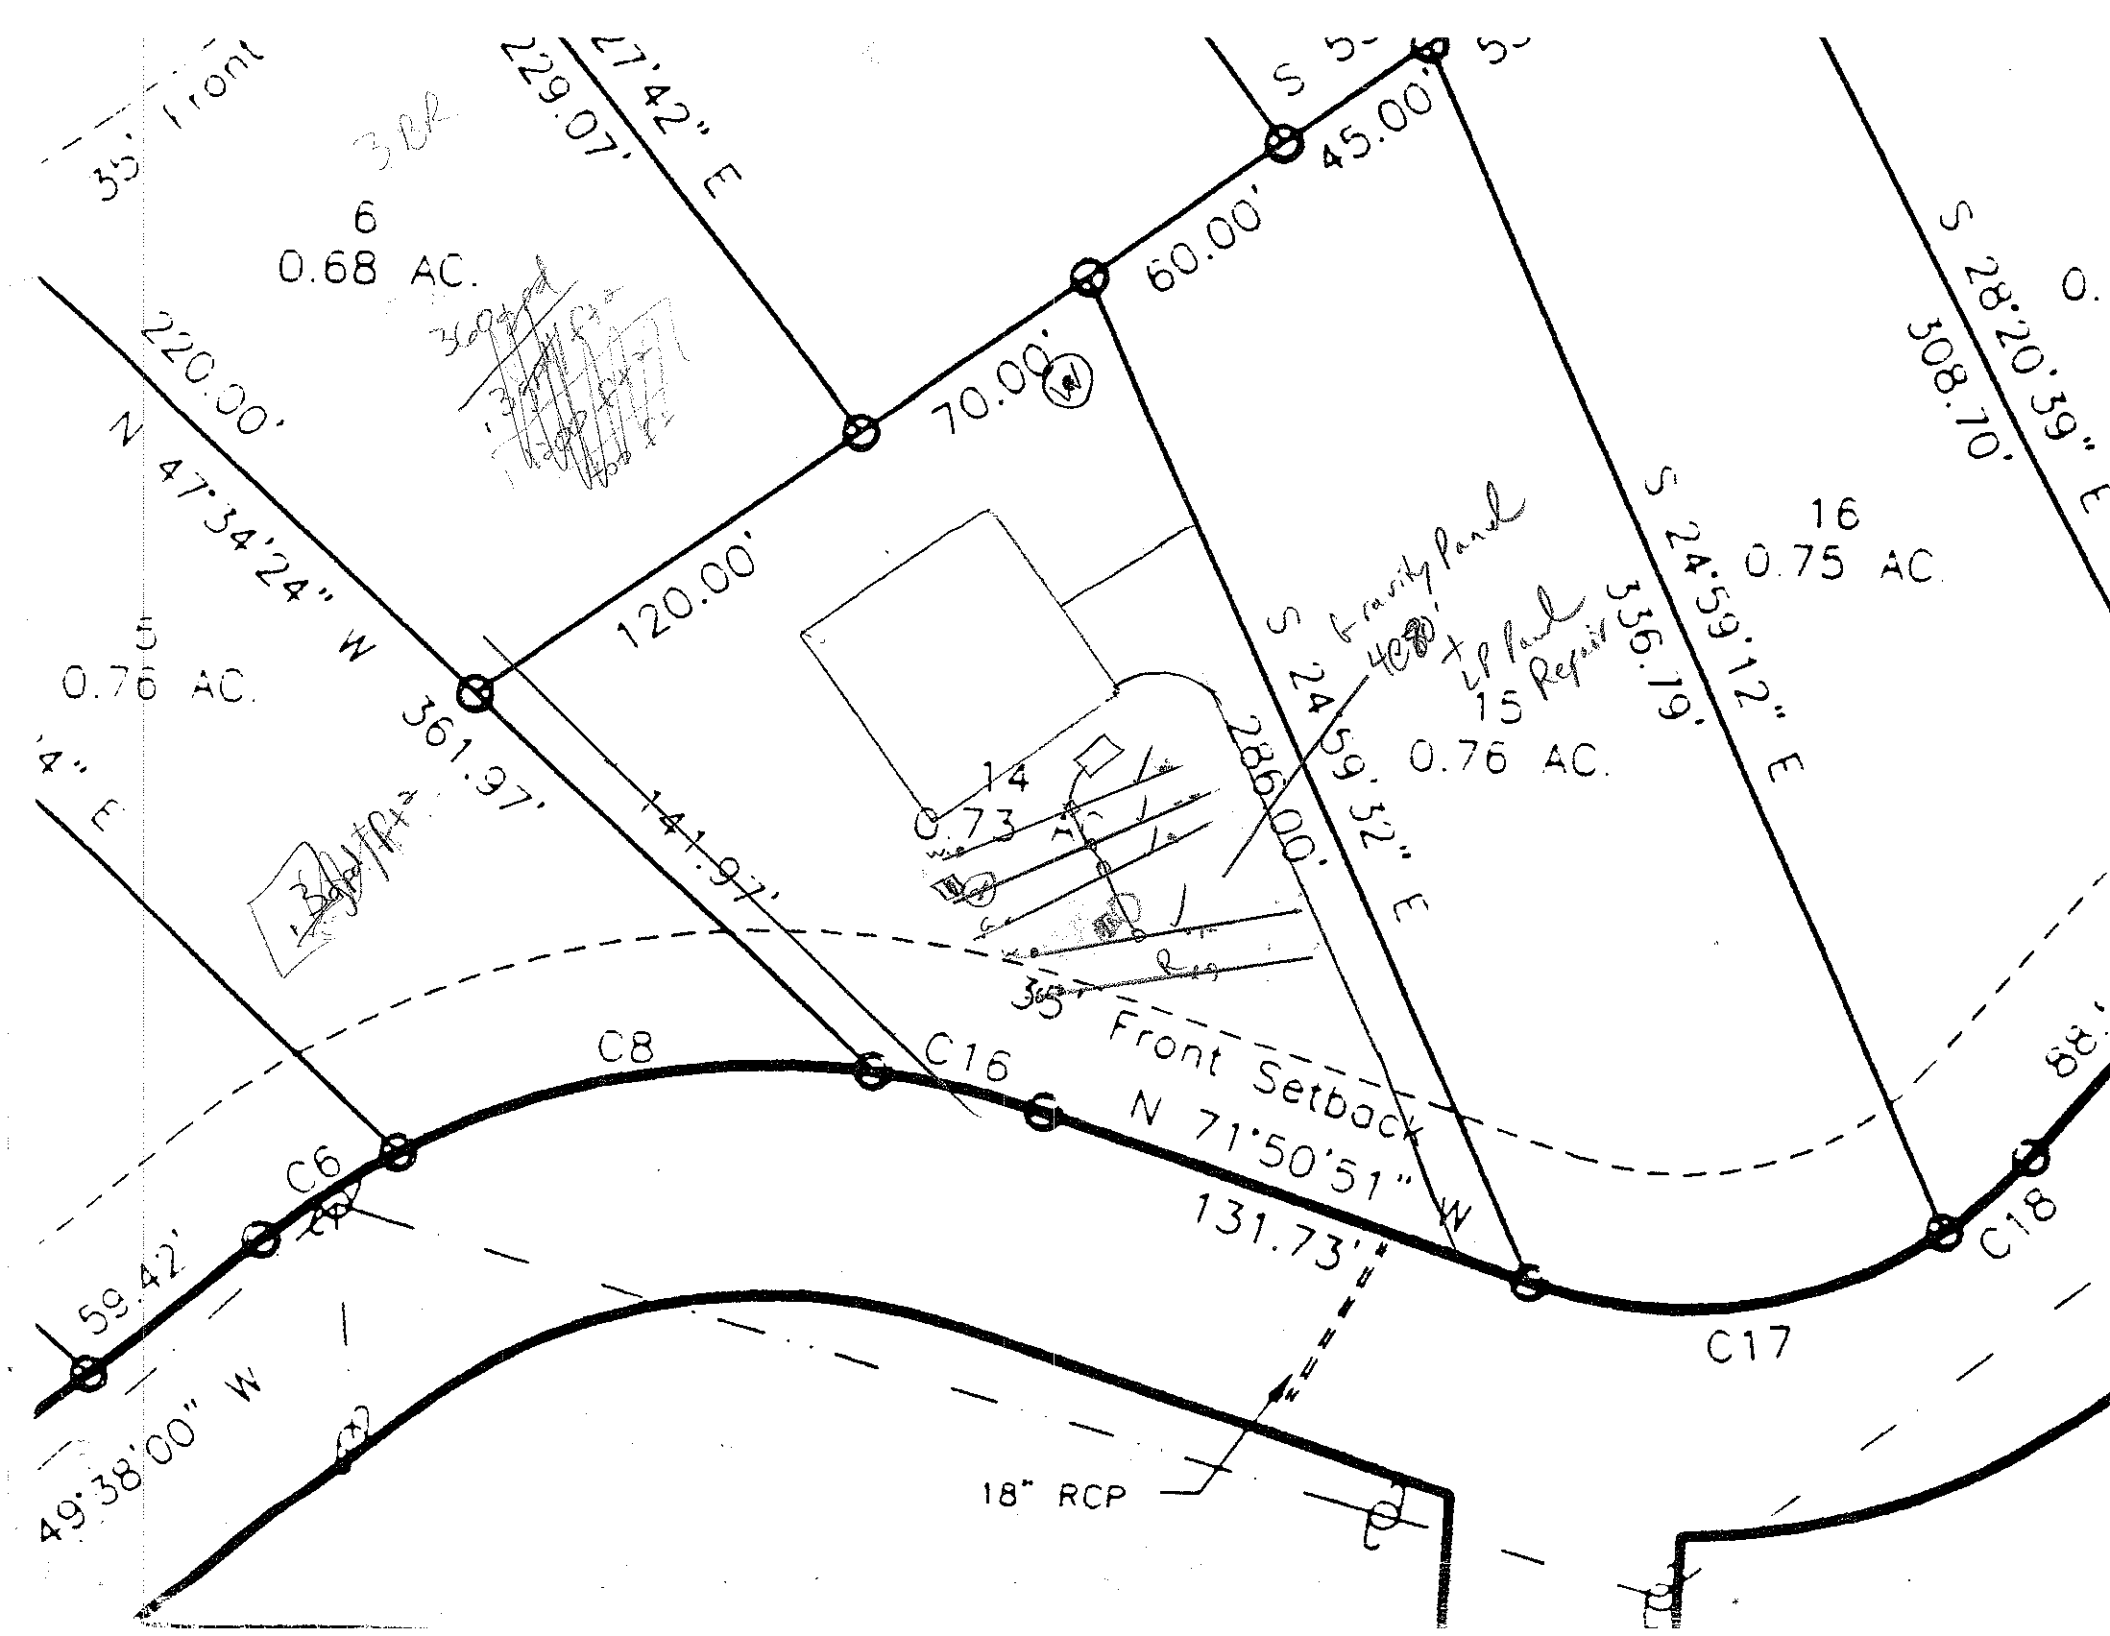
OWNER: _____ APPLICANT: _____
ADDRESS: _____ APPLICATION DATE: _____ DATE EVALUATED: _____
PROPOSED FACILITY: _____ PROPOSED DESIGN FLOW (.1949): _____ PROPERTY SIZE: _____
LOCATION OF SITE: lot 14 Meloan Woods PROPERTY RECORDED: _____
WATER SUPPLY: ☐ Private ☐ Public ☐ Well ☐ Spring ☐ Other _____
EVALUATION METHOD: ☐ Auger Boring ☐ Pit ☐ Cut
TYPE OF WASTEWATER: ☐ Sewage ☐ Industrial Process ☐ Mixed

PROFILE #	.1940 LAND-SCAPE POSITION/ SLOPE %	HORI-ZON DEPTH (IN.)	SOIL MORPHOLOGY (.1941) .1941 STRUCTURE/ TEXTURE	SOIL MORPHOLOGY (.1941) .1941 CONSISTENCE/ MINERALOGY	OTHER PROFILE FACTORS .1942 SOIL WETNESS/ COLOR	OTHER PROFILE FACTORS .1943 SOIL DEPTH	OTHER PROFILE FACTORS .1956 SAPRO CLASS	OTHER PROFILE FACTORS .1944 RESTR HORIZ	PROFILE CLASS & LTAR
1		0-6	BSL VFR	fri SSSP					S 3
		6-24	RC SMR	fri SSSP					
		24-44	RCL MFSMR	fri SSSP					
		44-48	LSAP VSER	fri SSSP					
2		0-4	BSL VFR	fri SSSP					S .375
		4-29	RC MSMR	fri SSSP					
		29-40	RCL MFSMR	fri SSSP					
		40-48	L MSO	fri SSSP					
3									
4									

DESCRIPTION	INITIAL SYSTEM	REPAIR SYSTEM
Available Space (.1945)		
System Type(s)		
Site LTAR		

OTHER FACTORS (.1946): _____
SITE CLASSIFICATION (.1948): _____

EVALUATED BY: _____
OTHER(S) PRESENT: _____


35' Front
6
0.68 AC.
229.07'
S 47°42" E
45.00'
60.00'
70.00'
220.00'
N 47°34'24" W
120.00'
5
0.76 AC.
361.97'
141.97'
14
0.73 AC.
286.00'
S 24°59'52" E
S 28°20'39" E
308.70'
16
0.75 AC.
S 24°59'12" E
356.19'
S Gravity Pond
4680' x 4' Pond
15 Repair
15
0.76 AC.
35' Front Setback
C8
C16
C6
C17
C18
N 71°50'51" W
131.73'
59.42'
49°38'00" W
18" RCP