DEPARTMENT OF ENVIRONMENT, HEALTH, AND NATURAL RESOURCES
DIVISION OF ENVIRONMENTAL HEALTH
ON-SITE WASTEWATER SECTION

Sheet ___ of ___
PROPERTY ID #: _____
COUNTY: _____

SOIL/SITE EVALUATION
for ON-SITE WASTEWATER SYSTEM

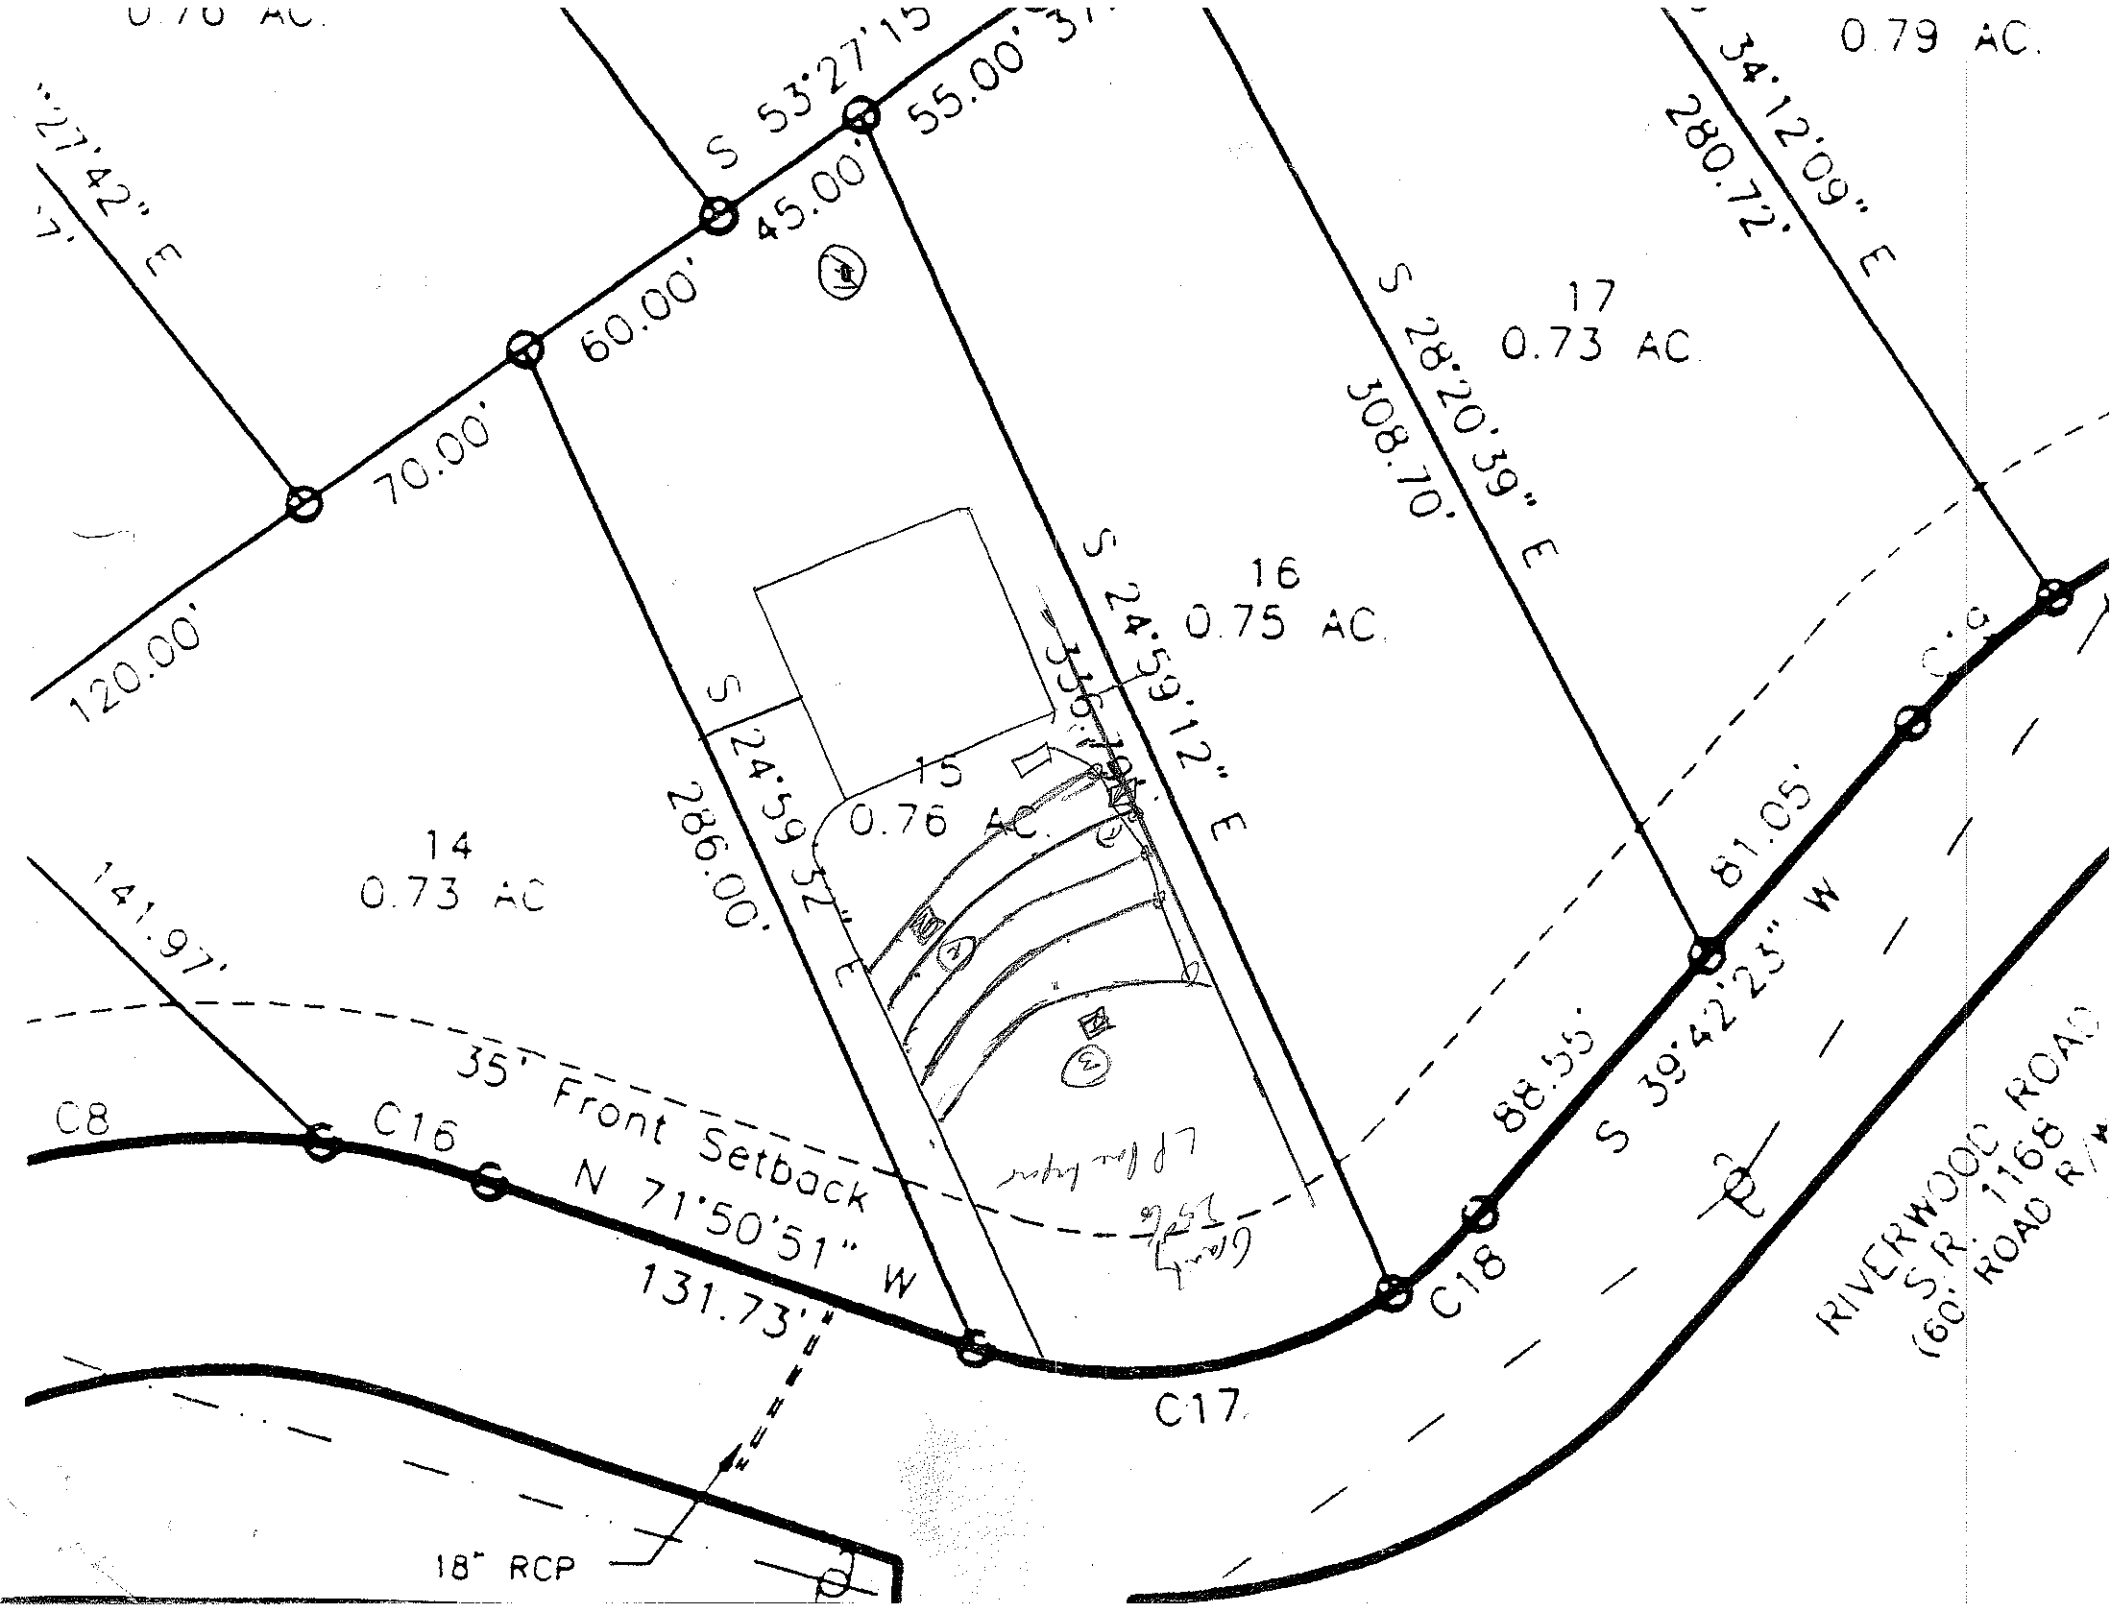
OWNER: _____ APPLICANT: _____
ADDRESS: _____ APPLICATION DATE: _____ DATE EVALUATED: _____
PROPOSED FACILITY: _____ PROPOSED DESIGN FLOW (.1949): _____ PROPERTY SIZE: _____
LOCATION OF SITE: lot 15 Mcraley Woods PROPERTY RECORDED: _____
WATER SUPPLY: ❑ Private ❑ Public ❑ Well ❑ Spring ❑ Other _____
EVALUATION METHOD: ❑ Auger Boring ❑ Pit ❑ Cut
TYPE OF WASTEWATER: ❑ Sewage ❑ Industrial Process ❑ Mixed

PROFILE #	.1940 LANDSCAPE POSITION/ SLOPE %	HORIZON DEPTH (IN.)	SOIL MORPHOLOGY (.1941) .1941 STRUCTURE/ TEXTURE	SOIL MORPHOLOGY (.1941) .1941 CONSISTENCE/ MINERALOGY	OTHER PROFILE FACTORS .1942 SOIL WETNESS/ COLOR	OTHER PROFILE FACTORS .1943 SOIL DEPTH	OTHER PROFILE FACTORS .1956 SAPRO CLASS	OTHER PROFILE FACTORS .1944 RESTR HORIZ	PROFILE CLASS & LTAR
1		0-8	BSL VSHR	fri SSSP					V3
		8-16	BSL WSHK	fri SSSP					-3
		16-50	RC SHR	fri SSSP					
2		0-30	RC MSHK	fri SSSP					PS
		30-48	CL WSSK	fri SSSP					-3
3		0-26	RC SHR	fri SSSP					PS
		26-36	RCL MASM	fri SSSP common SAP					-3
		36-57	LSAP WSHK	fri SSSP					
4									

DESCRIPTION	INITIAL SYSTEM	REPAIR SYSTEM
Available Space (.1945)		
System Type(s)		
Site LTAR		

OTHER FACTORS (.1946): _____
SITE CLASSIFICATION (.1948): _____

EVALUATED BY: _____
OTHER(S) PRESENT: _____


0.79 AC.
S 53°27'15" E
55.00'
45.00'
60.00'
70.00'
120.00'
280.72'
S 34°12'09" E
17
0.73 AC.
308.70'
S 28°20'39" E
16
0.75 AC.
S 24°59'12" E
356.70'
S 24°59'12" E
286.00'
15
0.76 AC.
14
0.73 AC
141.97'
35' Front Setback
C8
C16
N 71°50'51" W
131.73'
C17
C18
88.55'
S 39°42'23" W
81.05'
RIVERWOOD ROAD
S.R. 1168
(60' ROAD R/W)
18" RCP