
IREDELL COUNTY HEALTH DEPARTMENT
ENVIRONMENTAL HEALTH DIVISION
Application For Improvement Permit
Site Plan Form

INSTRUCTIONS TO APPLICANT: (Items in Parentheses are to be performed by DEVELOPERS ONLY)

All property corners must be staked and flagged with dimensions matching those shown on an approved final (preliminary) plat (**and** proposed house dimensions must be staked and flagged) before the Iredell County Health Department can begin review work on this proposed site. An application for an Improvement Permit is considered complete **only** when this site plan form is completed, signed, and attached to the application form.

As Close To Scale As Is Possible: 1. Draw in the proposed lot showing **all** proposed lot dimensions and orientation to proposed streets or roads. 2. Draw in the proposed structure showing dimensions and distances to property lines (include decks, walkways, etc.). E. Draw in the proposed driveway location. 4. Draw in all wells, both existing and proposed, including those on adjacent property (if known). 5. Draw in any other structure ie. sheds, outbuildings, pools, etc. which will occupy space on the proposed lot.

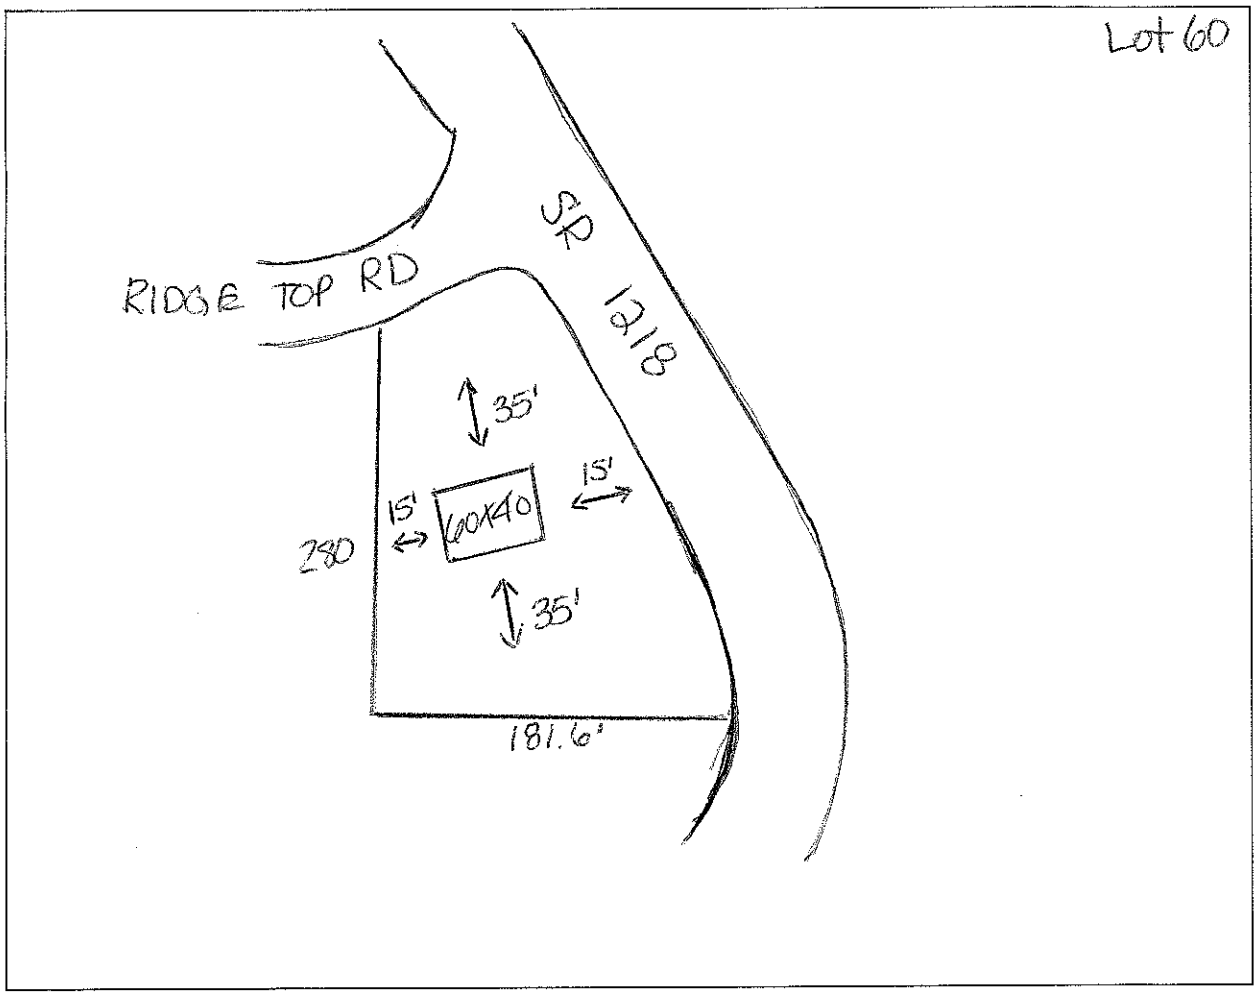



I hereby convenant that the above representation is correct to the best of my knowledge and ability.

8-28-93 Date Wanda Young SIGNATURE OF OWNER/AUTHORIZED AGENT

SPRING ACRES LOT 60

- 0.71 ACRES
- 35' NBL FRONT
- 25' NBL SIDE
- 1" = 50' diagram approx.

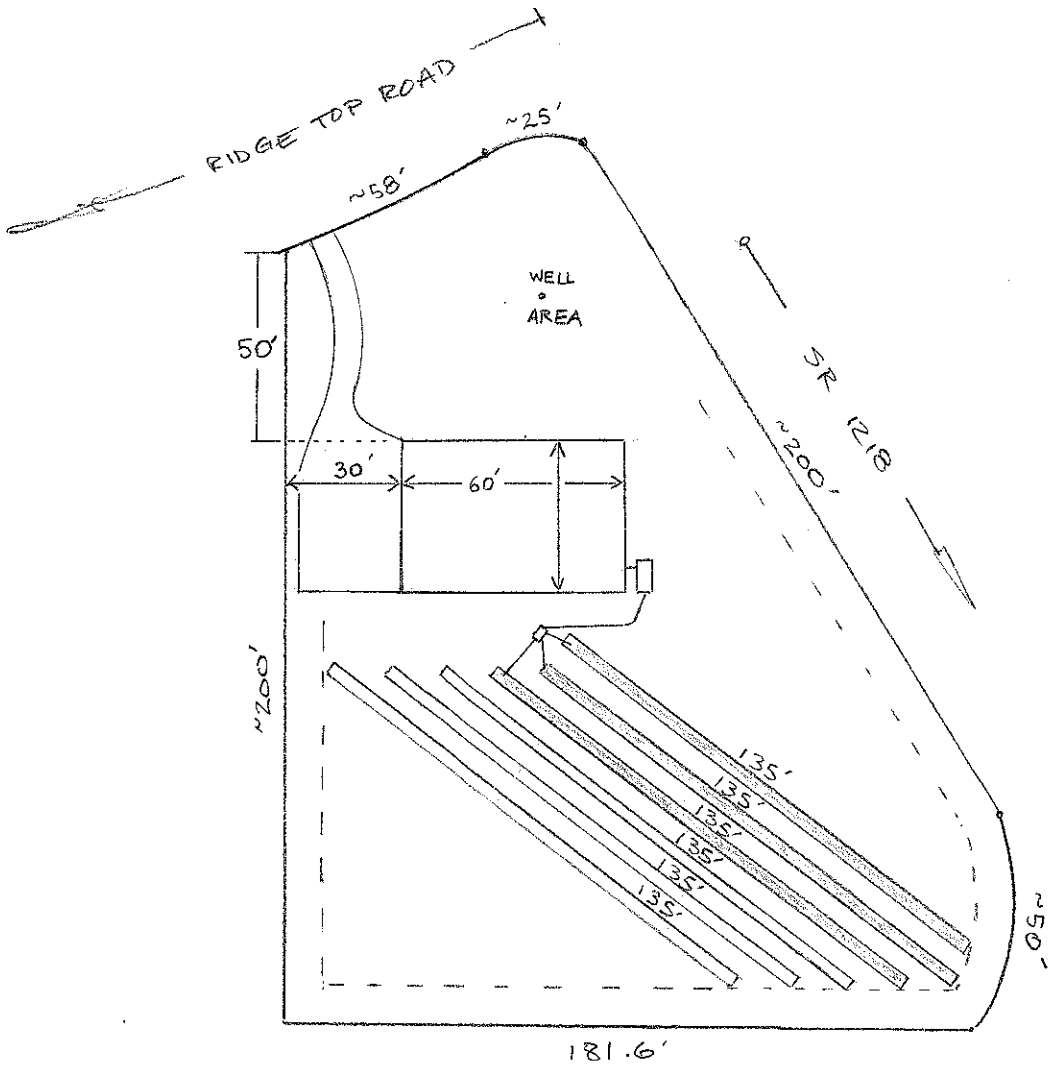

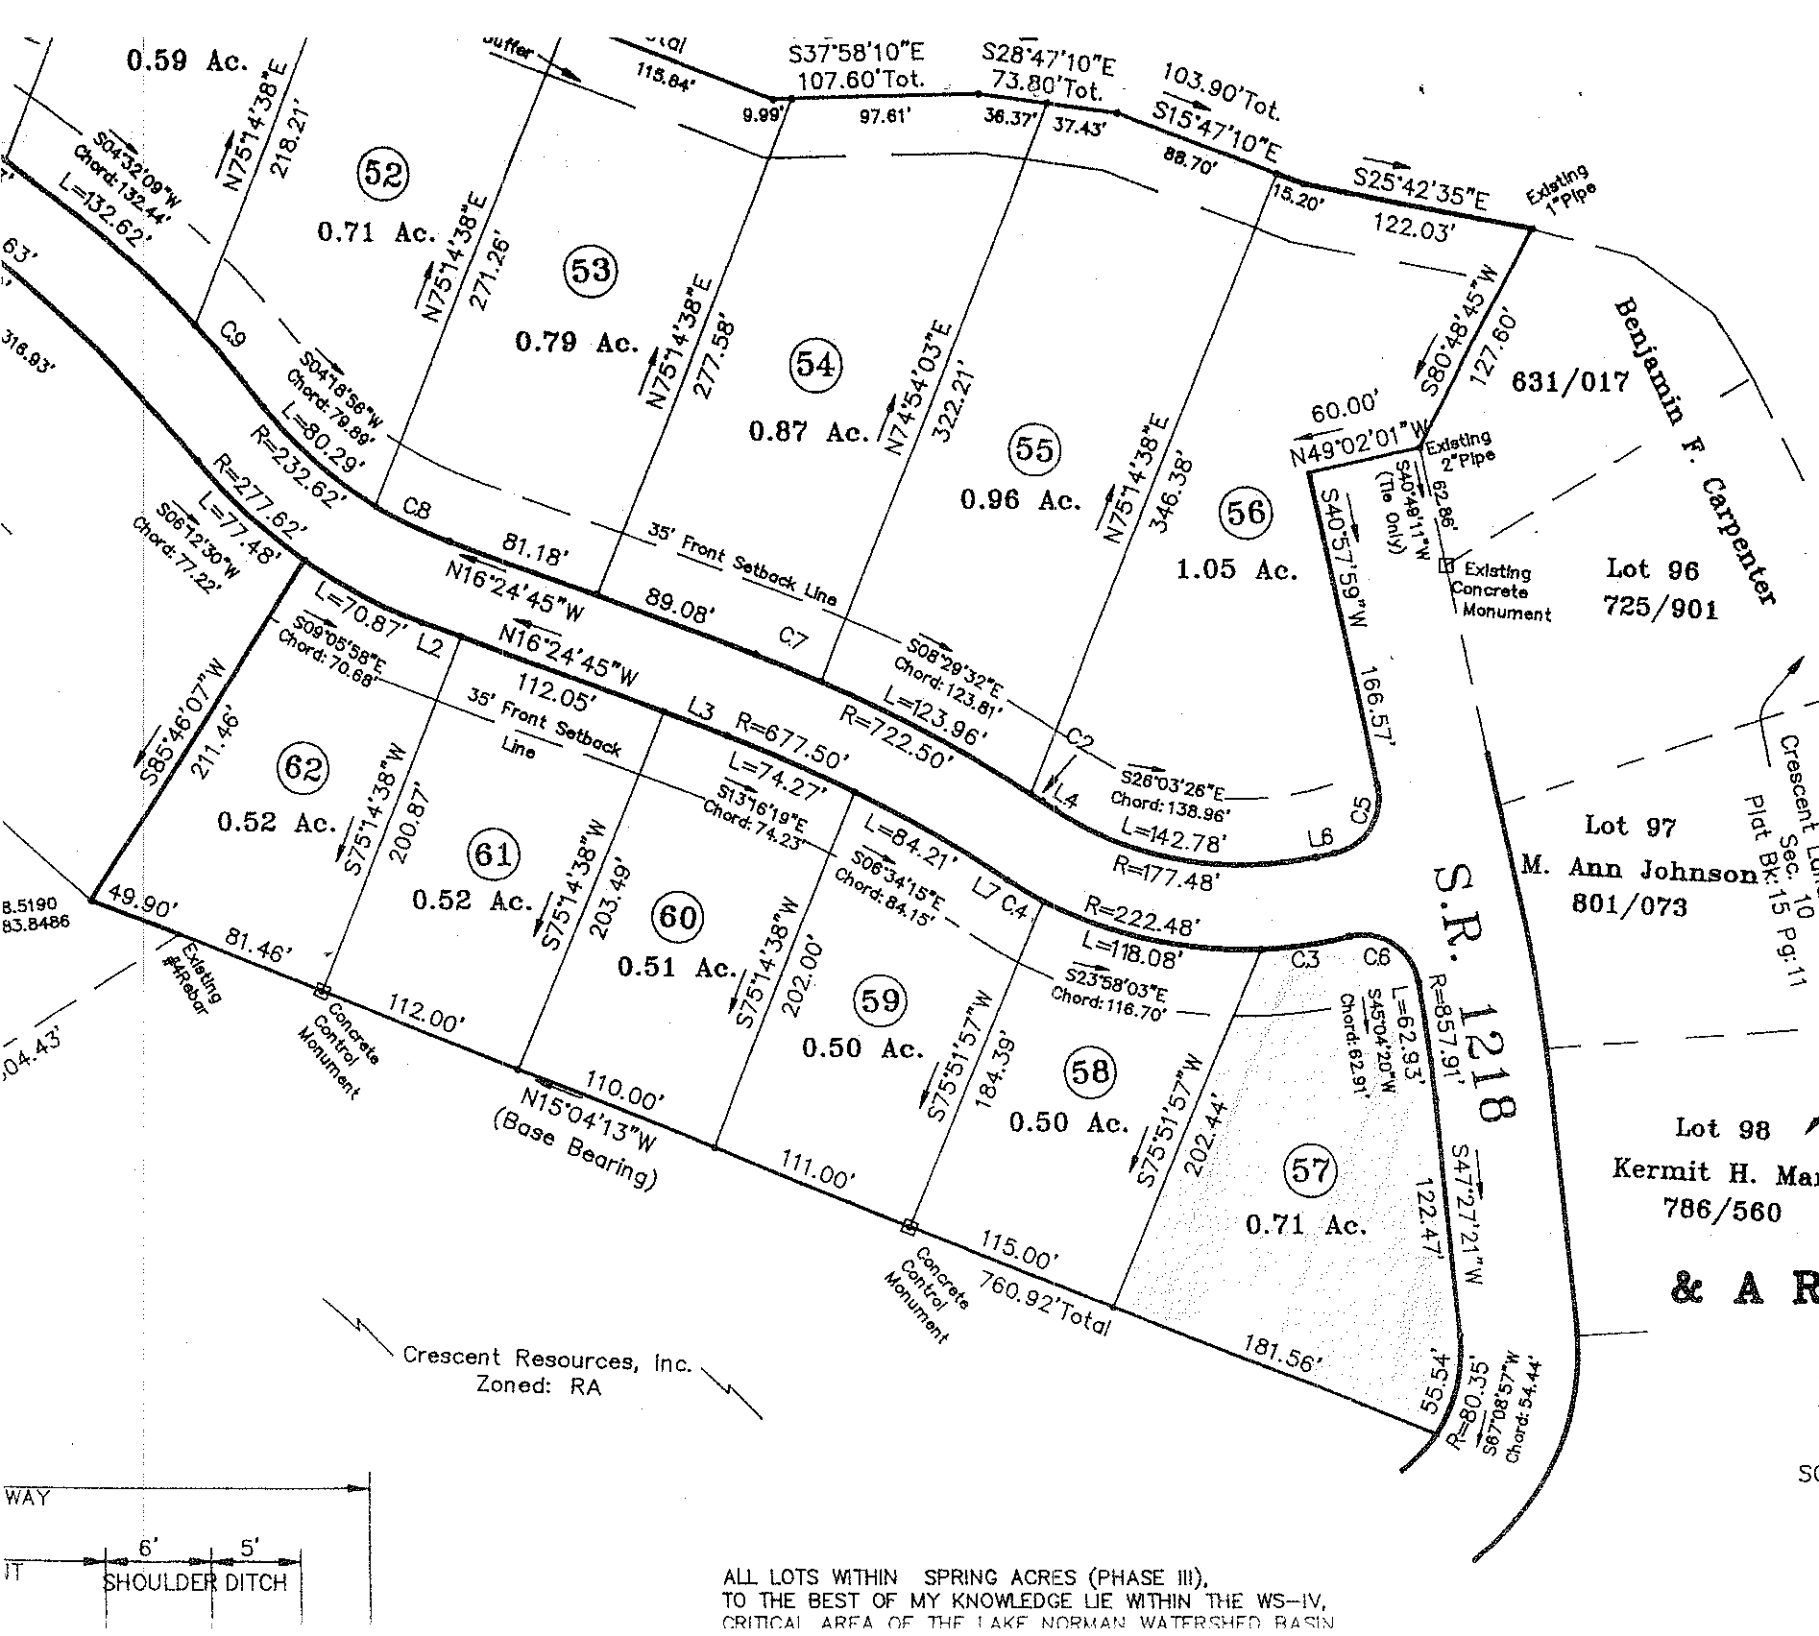

WAY

6' 5'

IT SHOULDER DITCH

ALL LOTS WITHIN SPRING ACRES (PHASE III), TO THE BEST OF MY KNOWLEDGE LIE WITHIN THE WS-IV, CRITICAL AREA OF THE LAKE NORMAN WATERSHED BASIN

LAND SURVEYOR, PE
DAY AND ACKNOWLE
GOING INSTRUMENT.
STAMP OF SEAL, THI

N
MY COMMISSION EXPI

I HEREBY CERTIFY TH
HEREON HAS BEEN F
DIVISION REGULATIONS
NORTH CAROLINA. I
UTILITIES, AND OTHER
INSTALLED IN AN ACC
INSTALLATION OF THE
AMOUNT AND MANNER
IREDELL HAS BEEN RE
FOR THIS PLAT, IN TH
BEEN PAID. THIS PLA
SUBDIVISION ADMINIST
OFFICE OF THE REGIS

DATE

RECOR

SPRING ACR
& A REVISION OF
OF SPRING
PLAT BK: 19

DAVIDSON TWSP

SCALE: 1" = 100'

OWNER: THO

GRAPHIC