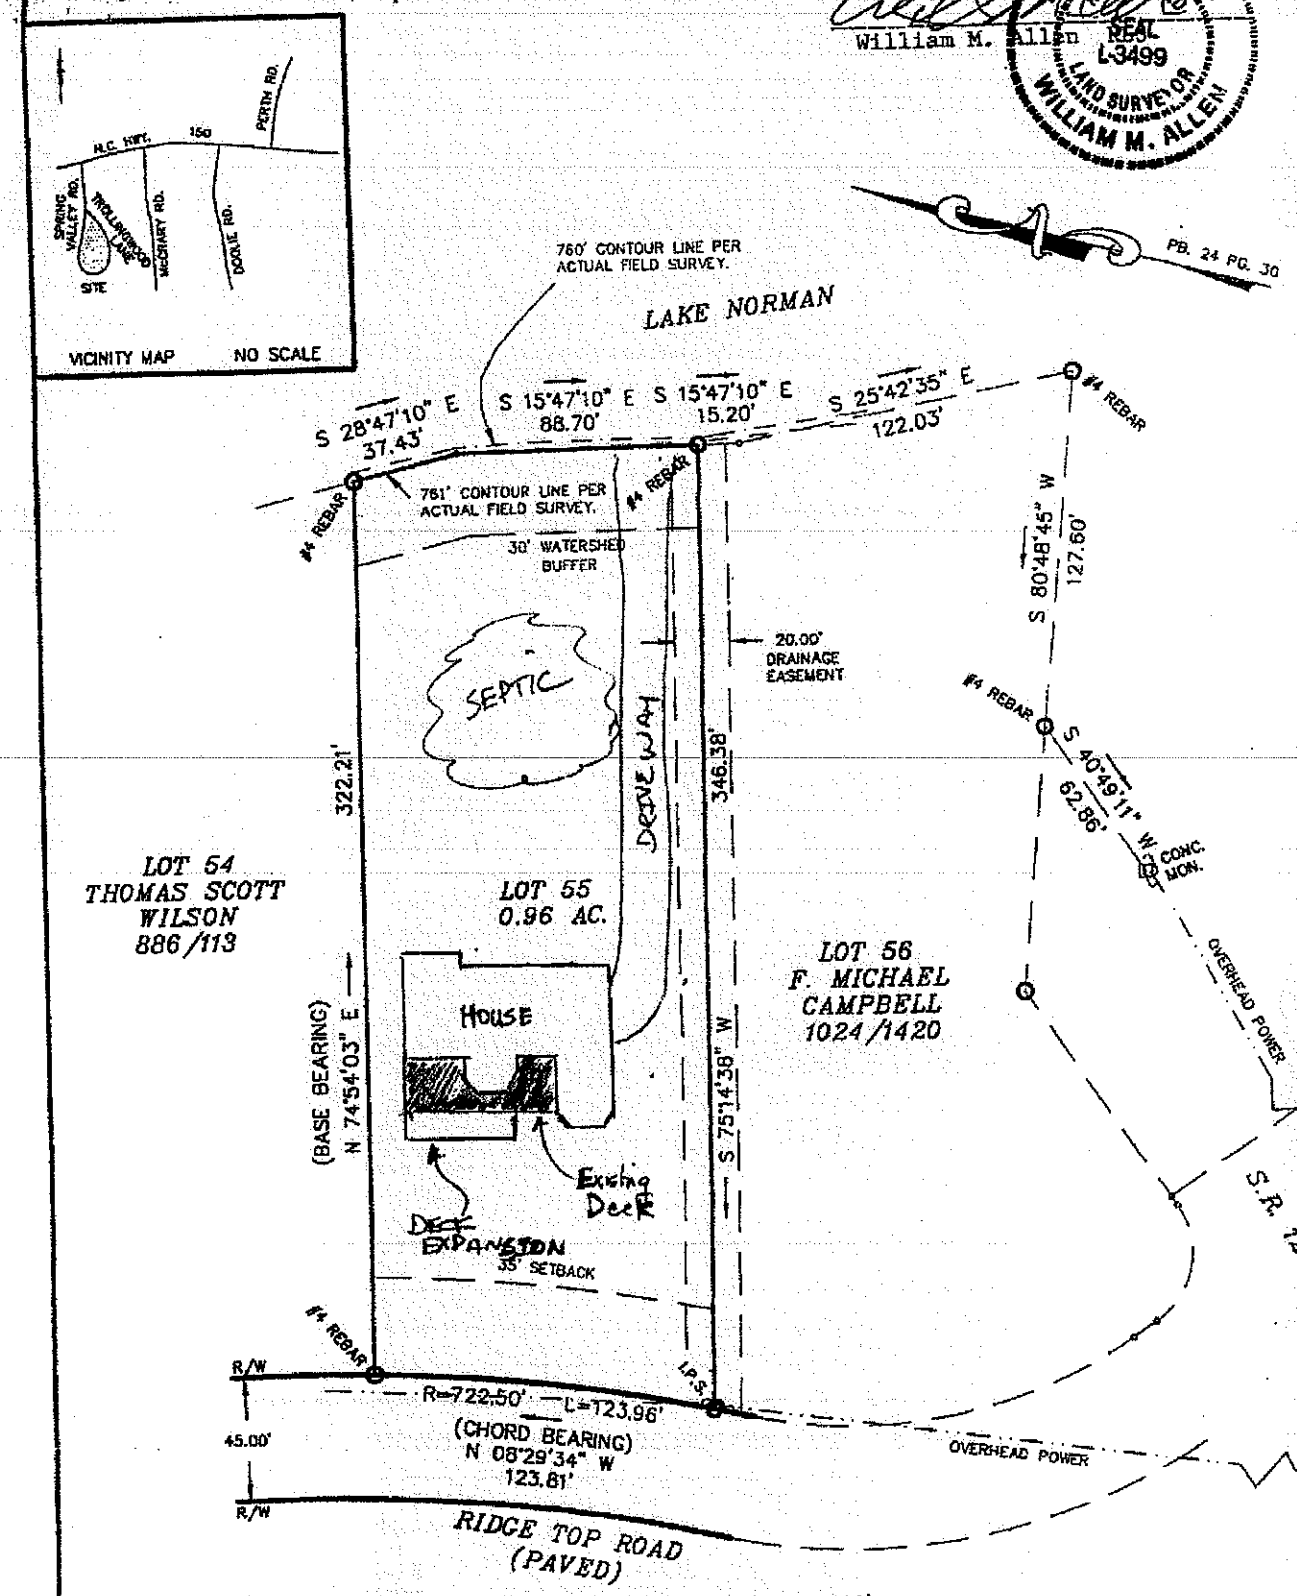


NOTES

1) THIS PROPERTY MAY BE SUBJECT TO ANY EASEMENT AND/OR RIGHTS-OF-WAY OF RECORD.
2) AREA COMPUTED BY THE COORDINATE METHOD.
3) EXISTING 760' & 761' CONTOUR ELEVATION BASED ON LAKE NORMAN LAKE LEVEL AT COWAN'S FORD DAM (READING ON DEC. 9, 1997) ELEVATION: 755.7'


0' 30' 60' 100'
SCALE IN FEET

LEGEND
P.P. = POWER POLE
= DUKE POWER TRANS.
E.I.P. = EXISTING IRON FOUND
I.P.S. = #4 REBAR SET
R/W = RIGHT-OF-WAY

BOUNDARY SURVEY

OF

Permit #210617 161 Ridge Top Rd Ben Teeter.

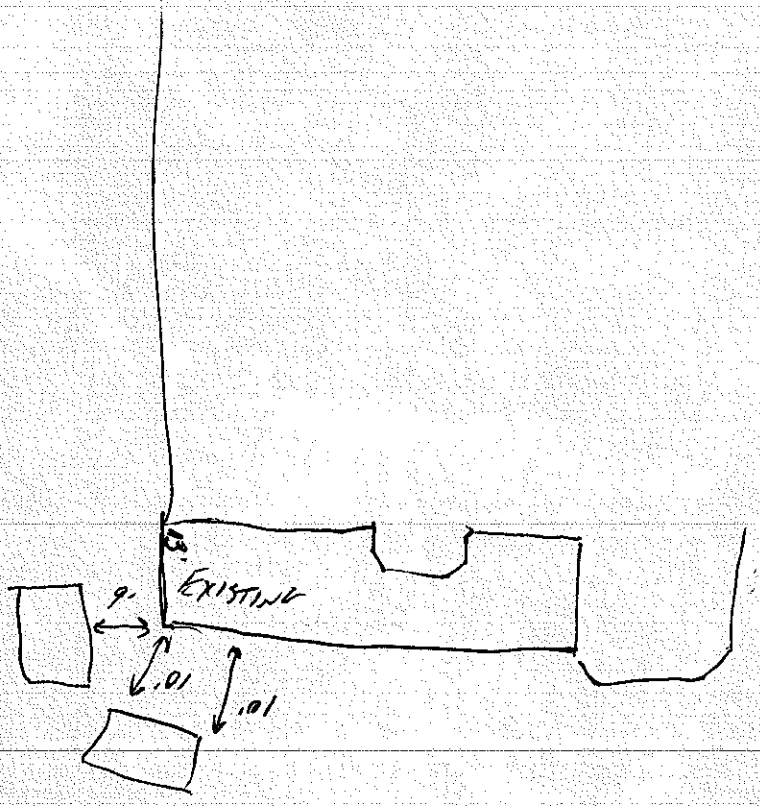

LAKE

* DECK MUST NOT EXCEED 5' FARTHER OUT TO MEET SETBACKS FOR TANK.

SL

KEN TEETER
161 RIDE TOP ROAD
MOORESVILLE NC 28117

1/4" = 1'-0"

