IREDELL COUNTY HEALTH DEPARTMENT


ENVIRONMENTAL HEALTH DIVISION

PAGE 2: *SITE PLAN WORKSHEET*

SEE THE "SAMPLE SITE PLAN" BELOW. *INCOMPLETE SITE PLANS WILL BE RETURNED TO YOU FOR COMPLETION AND MAY RESULT IN A DELAY IN THE ISSUANCE OF YOUR SEPTIC SYSTEM PERMIT!!!*

Place an (X) beside each item as you complete the site plan:

( ) Property Line measurements are clearly identified
( ) All proposed structures are indicated
( ) Front and side setbacks from property line
( ) Preferred driveway location and well location
( ) Area you prefer your septic system to be placed
( ) North arrow, or other sufficient indicator of direction

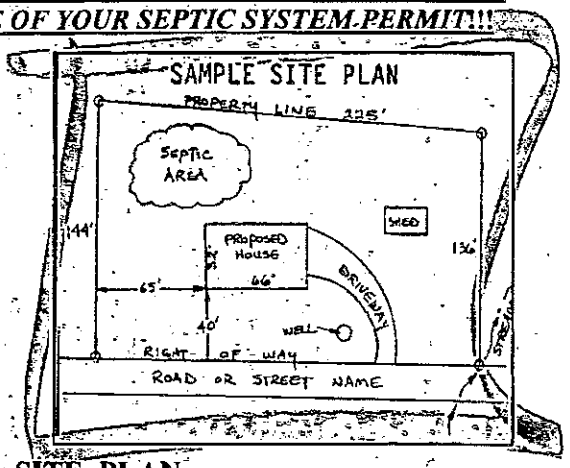

Circle N/A on the following if appropriate:

Location of septic systems and wells within 100' of your property	N/A
Location of easements and rights of ways on your property	N/A
Location of any designated wetlands on the property	N/A

USE THIS SPACE TO DRAW YOUR SITE PLAN


Show: proposed house or business footprint, wells, water lines, patios, pools and decks, and any other item that will occupy space on the site

See attached

SKETCH OF DRAIN LINES
SKETCH OF HOUSE WITH MEASOREMENTS
SKETCH OF AREA WHERE BUILDING WILL BE LOCATED WITH DIMENSIONS
3 PHOTOS OF ARE

Signature: Thomas E. Graham — 2-21-14

Property owner or owner's legal representative signature (SIGNATURE REQUIRED) — DATE

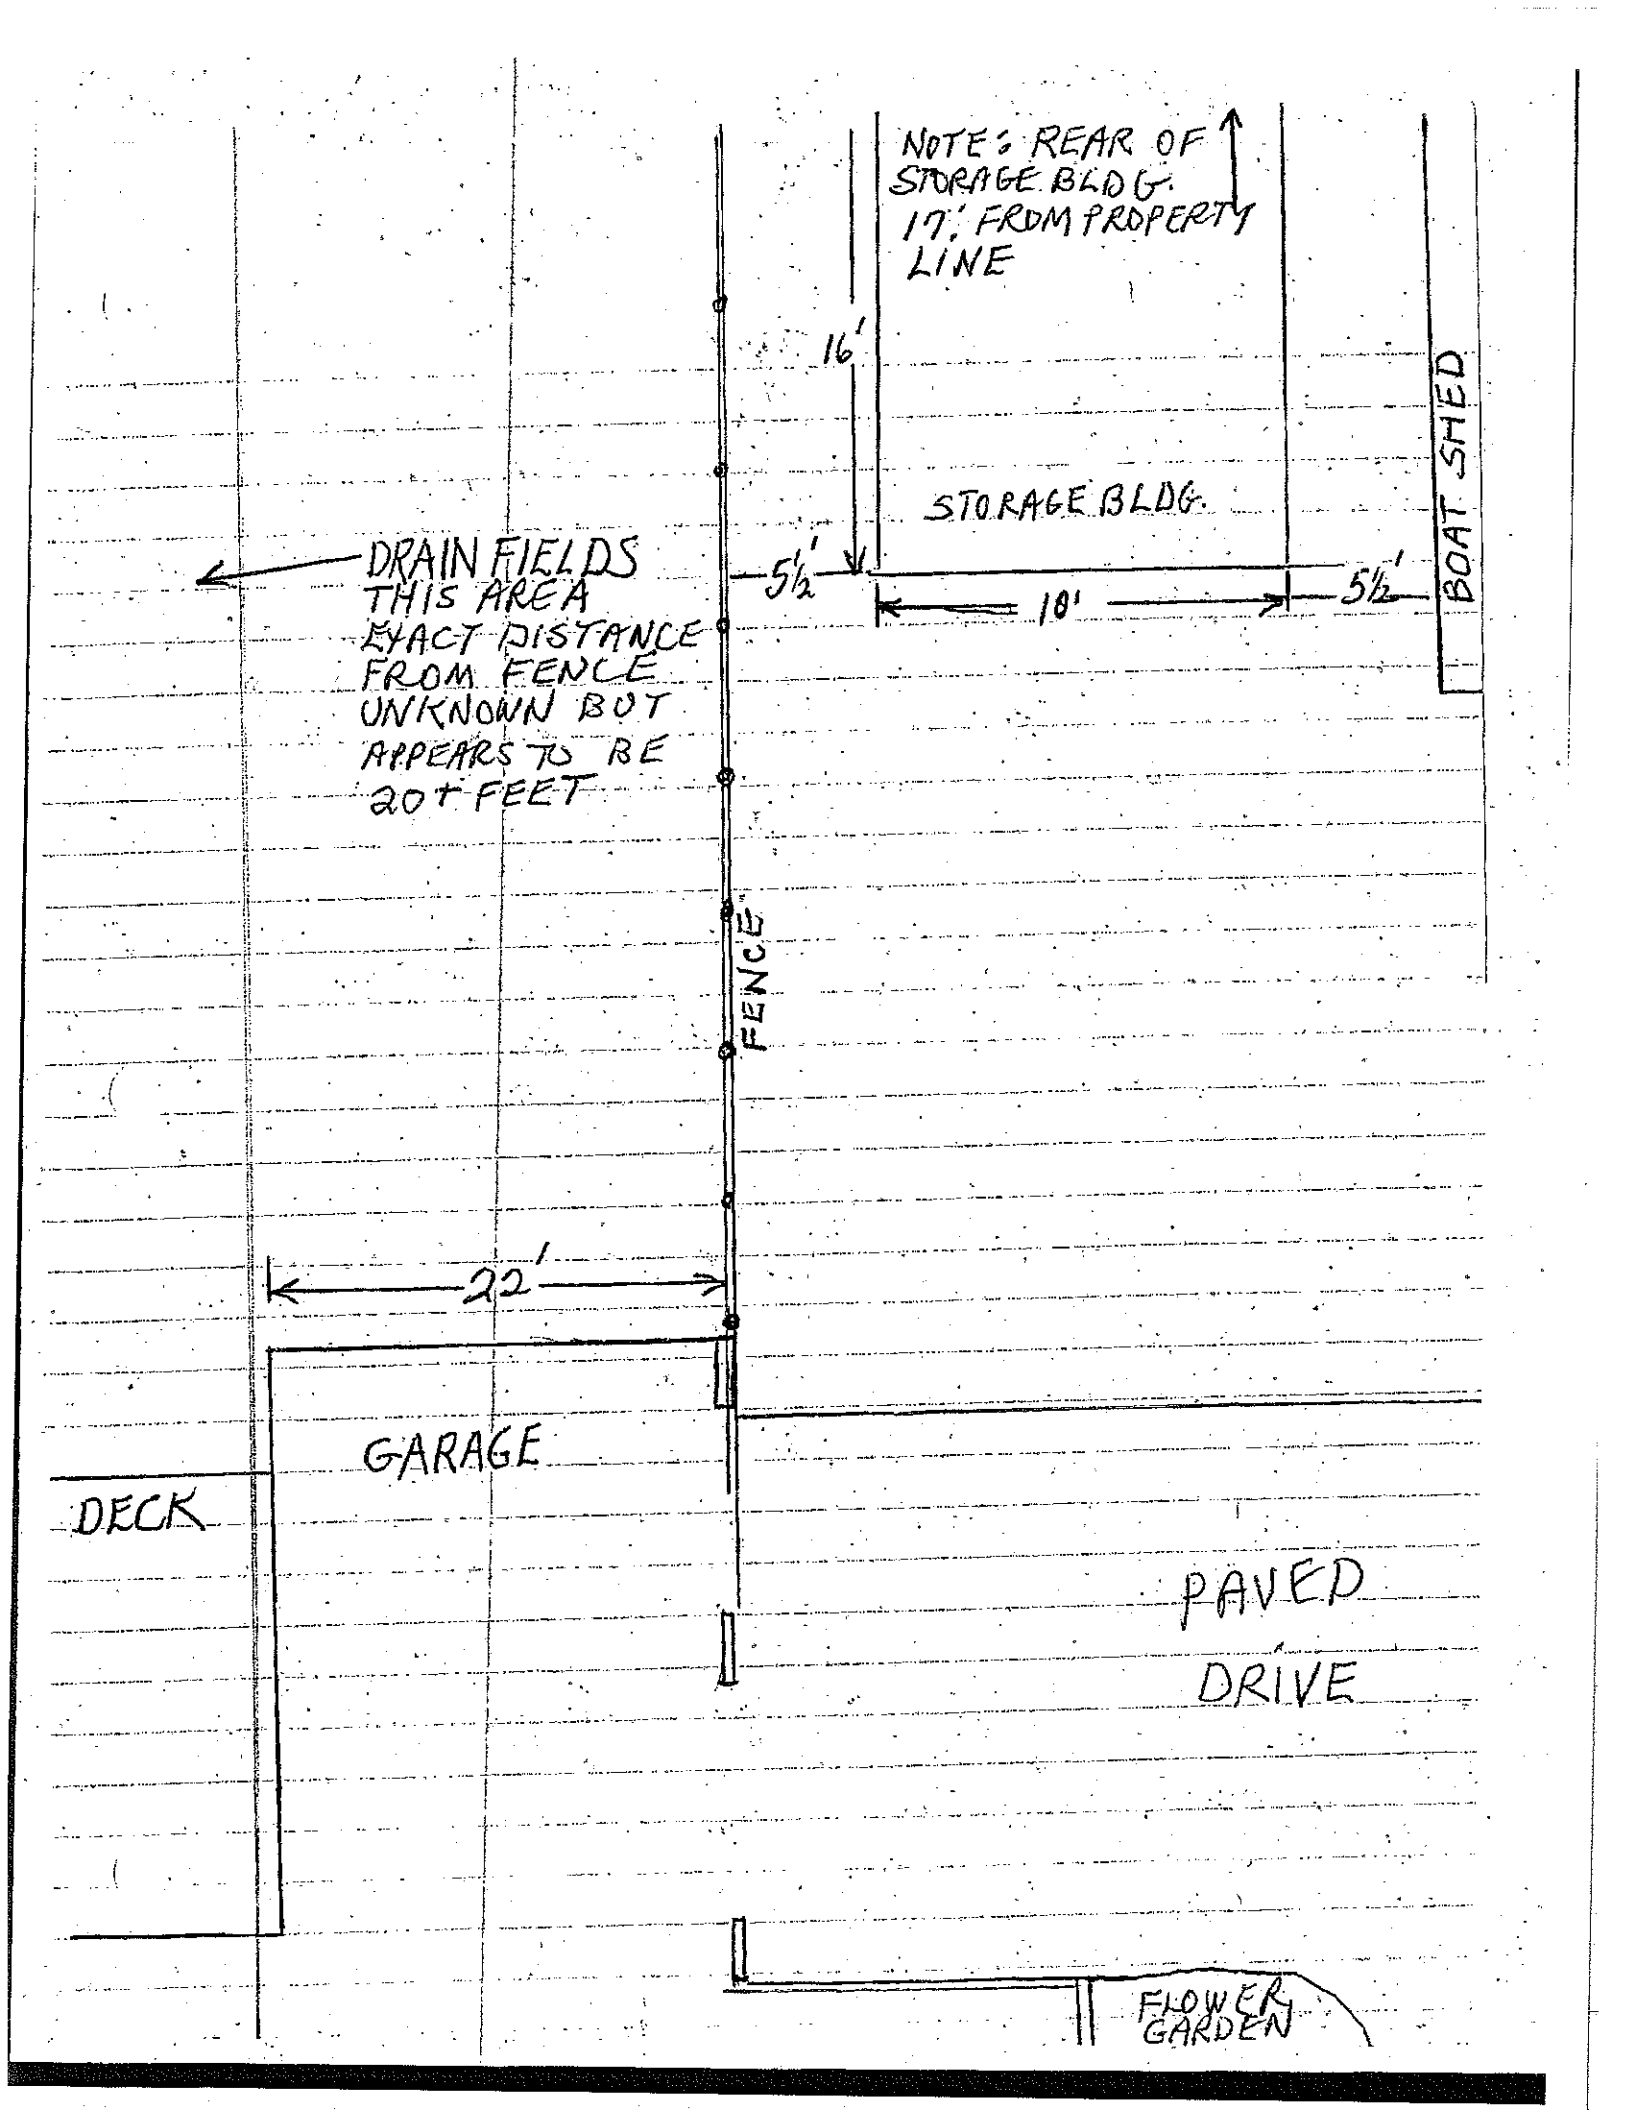
NOTE: REAR OF STORAGE BLDG. 17' FROM PROPERTY LINE
16'
STORAGE BLDG.
BOAT SHED
DRAIN FIELDS THIS AREA EXACT DISTANCE FROM FENCE UNKNOWN BUT APPEARS TO BE 20+ FEET
5½'
10'
5½'
FENCE
22'
GARAGE
DECK
PAVED DRIVE
FLOWER GARDEN