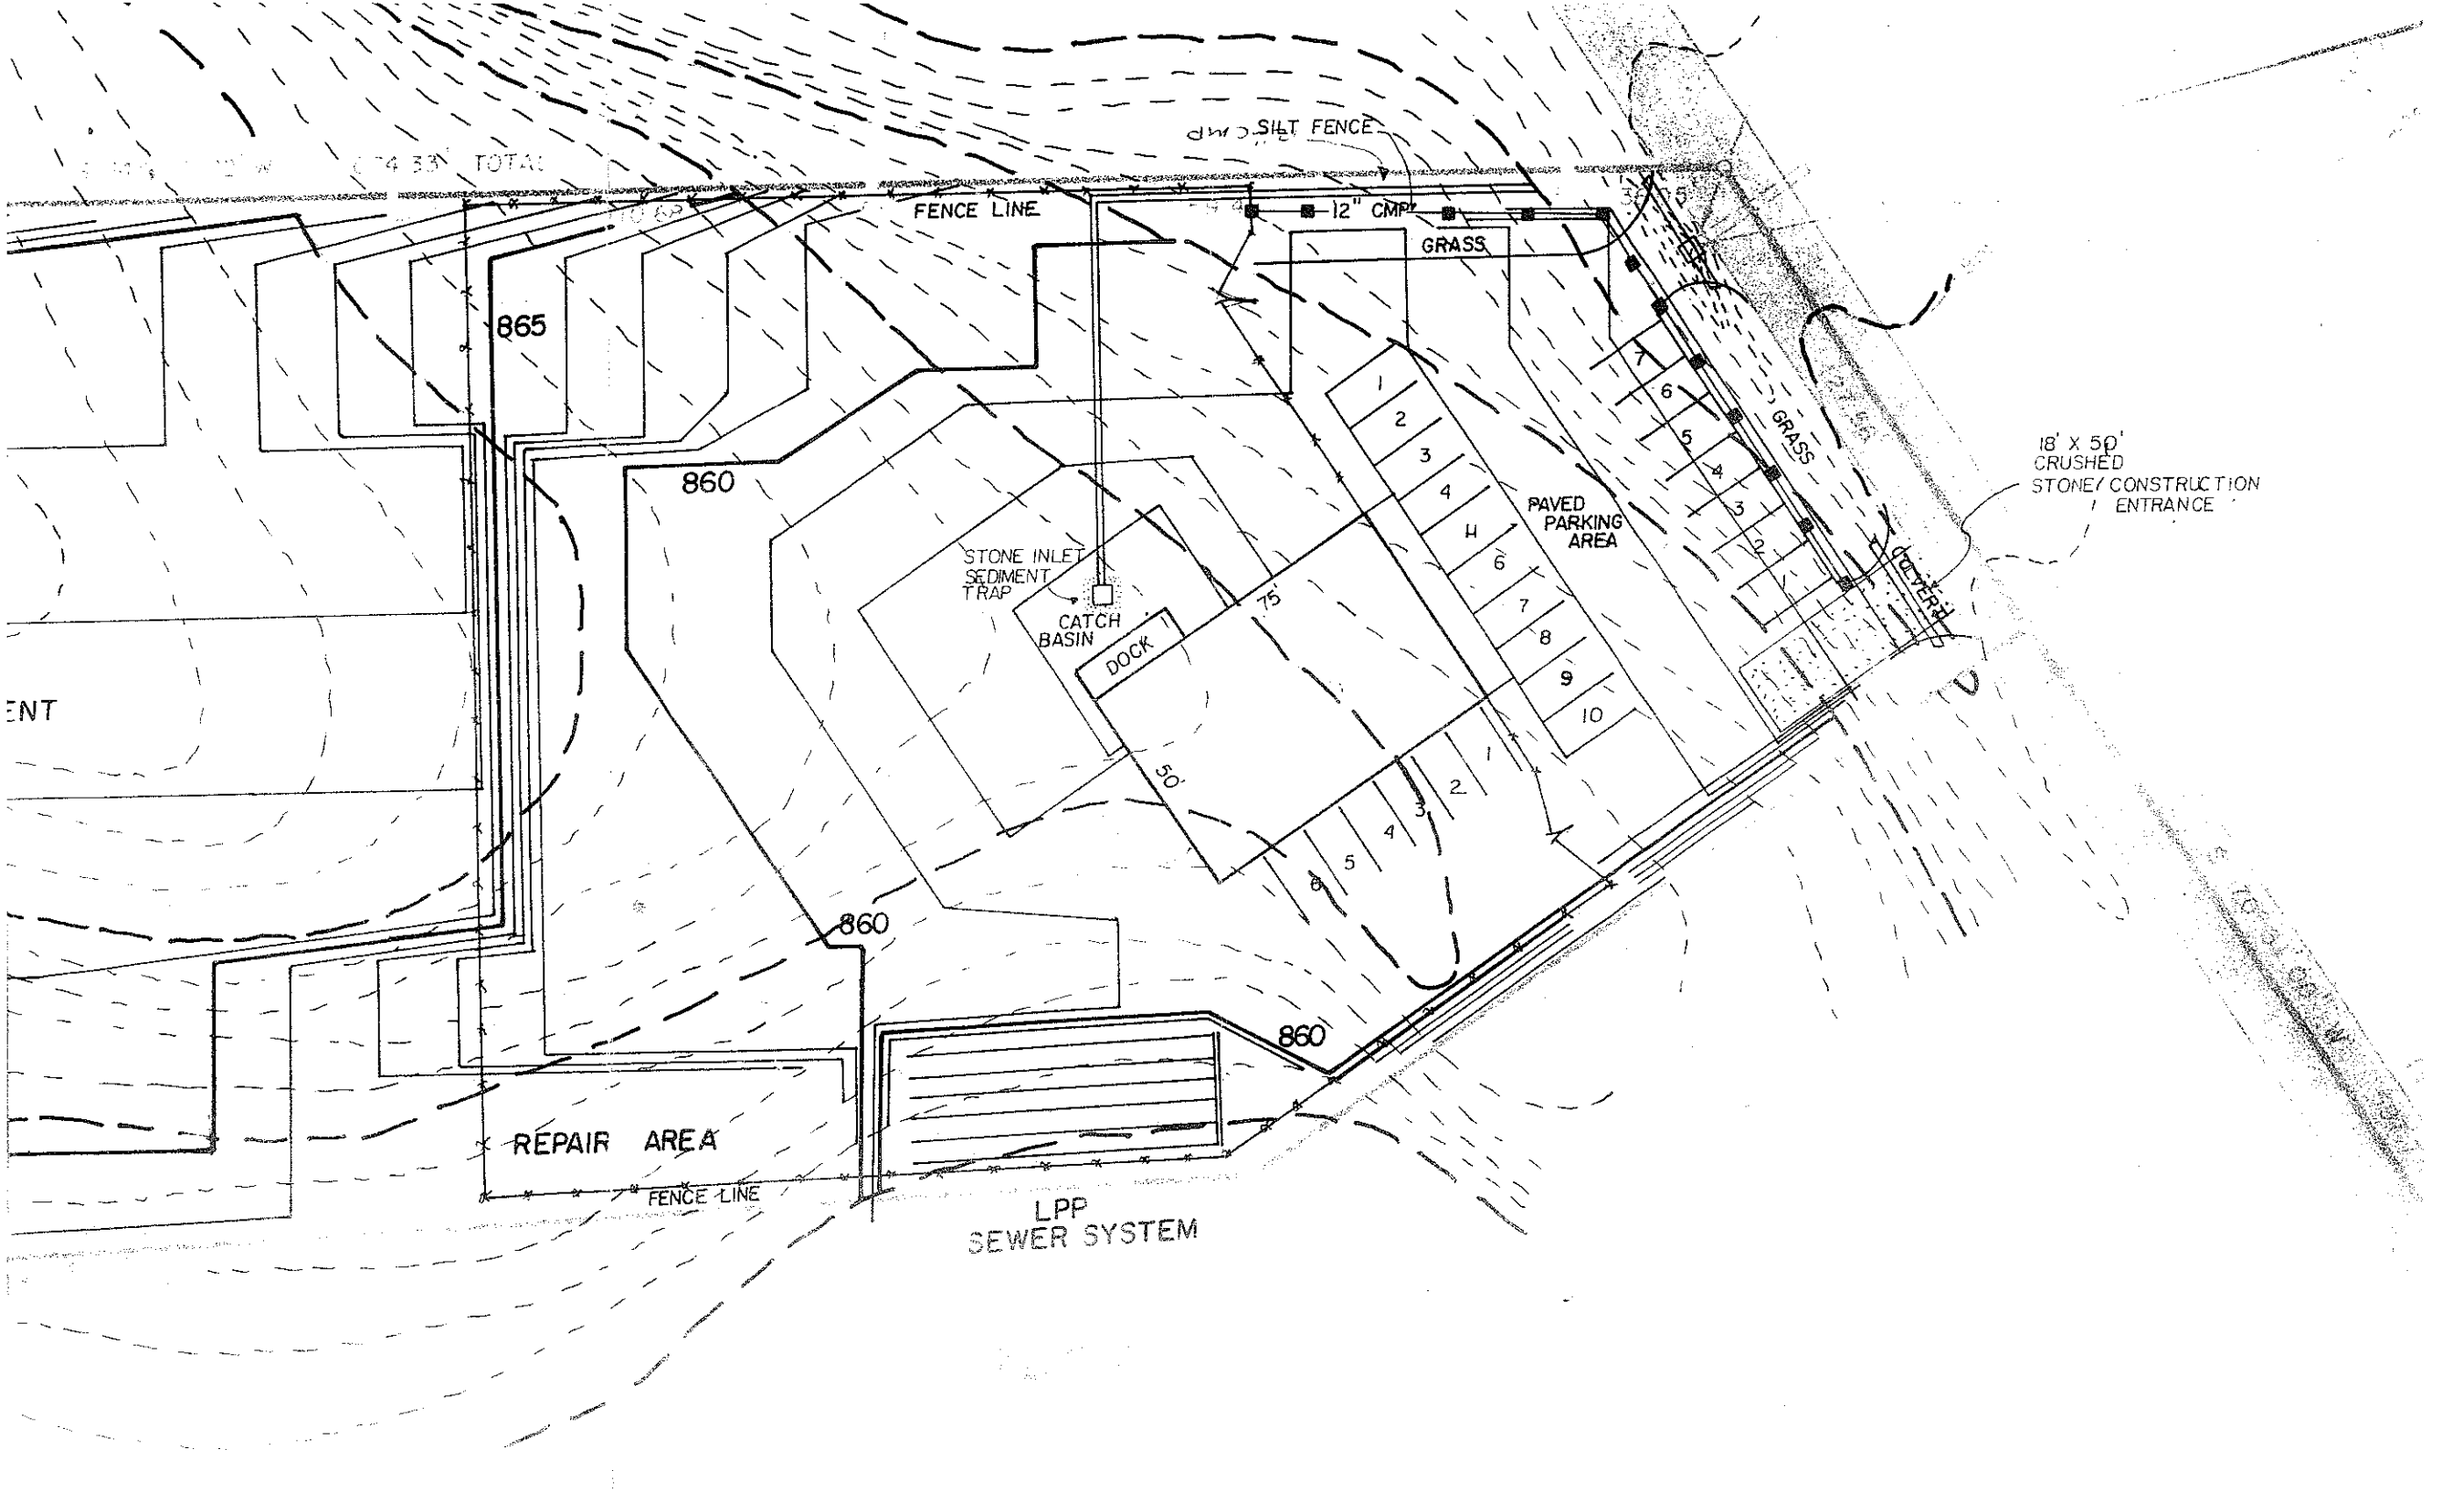

SILT FENCE
FENCE LINE
12" CMP
GRASS
865
860
STONE INLET
SEDIMENT
TRAP
CATCH
BASIN
DOCK
75'
50'
PAVED
PARKING
AREA
GRASS
COVERED
18' X 50'
CRUSHED
STONE/ CONSTRUCTION
ENTRANCE
REPAIR AREA
FENCE LINE
LPP
SEWER SYSTEM