I-SITE WASTEWATER SECTION

COUNTY: _____

SOIL/SITE EVALUATION
for ON-SITE WASTEWATER SYSTEM

ER: _____ APPLICANT: _____

DDRESS: _____ APPLICATION DATE: _____ DATE EVALUATED: 5-21-01

OPOSED FACILITY: _____ PROPOSED DESIGN FLOW (.1949): _____ PROPERTY SIZE: _____

CATION OF SITE: Lot 11 Devonshire PROPERTY RECORDED: _____

ATER SUPPLY: ☐ Private ☐ Public ☐ Well ☐ Spring ☐ Other _____

ALUATION METHOD: ☐ Auger Boring ☐ Pit ☐ Cut

PE OF WASTEWATER: ☐ Sewage ☐ Industrial Process ☐ Mixed

.1940 LAND-SCAPE POSITION/ SLOPE %	HORI-ZON DEPTH (IN.)	SOIL MORPHOLOGY (.1941) .1941 STRUCTURE/ TEXTURE	.1941 CONSISTENCE/ MINERALOGY	OTHER PROFILE FACTORS .1942 SOIL WETNESS/ COLOR	.1943 SOIL DEPTH	.1956 SAPRO CLASS	.1944 RESTR HORIZ	PROFILE CLASS & LTAR
	0-4	gr brn sl/scl gr						.3
	4-21	SBK scl/cl	fr sss/sop					
	21-53	wtsb yel cl	fi fr sss/sp					
	0-4	gr brn sl/scl						.3
	4-30	SBK scl/cl	fr sss/sp					
	30-53	wtsb yel cl/c	fi fr sss/sp	sap				
	0-5	gr brn sl/scl gr						.3
	5-25	SBK scl/cl	fr sss/sp					
	25-52	wtsb yel cl/c	fi fr sss/sp	sap				
				few soft stpry w rock				

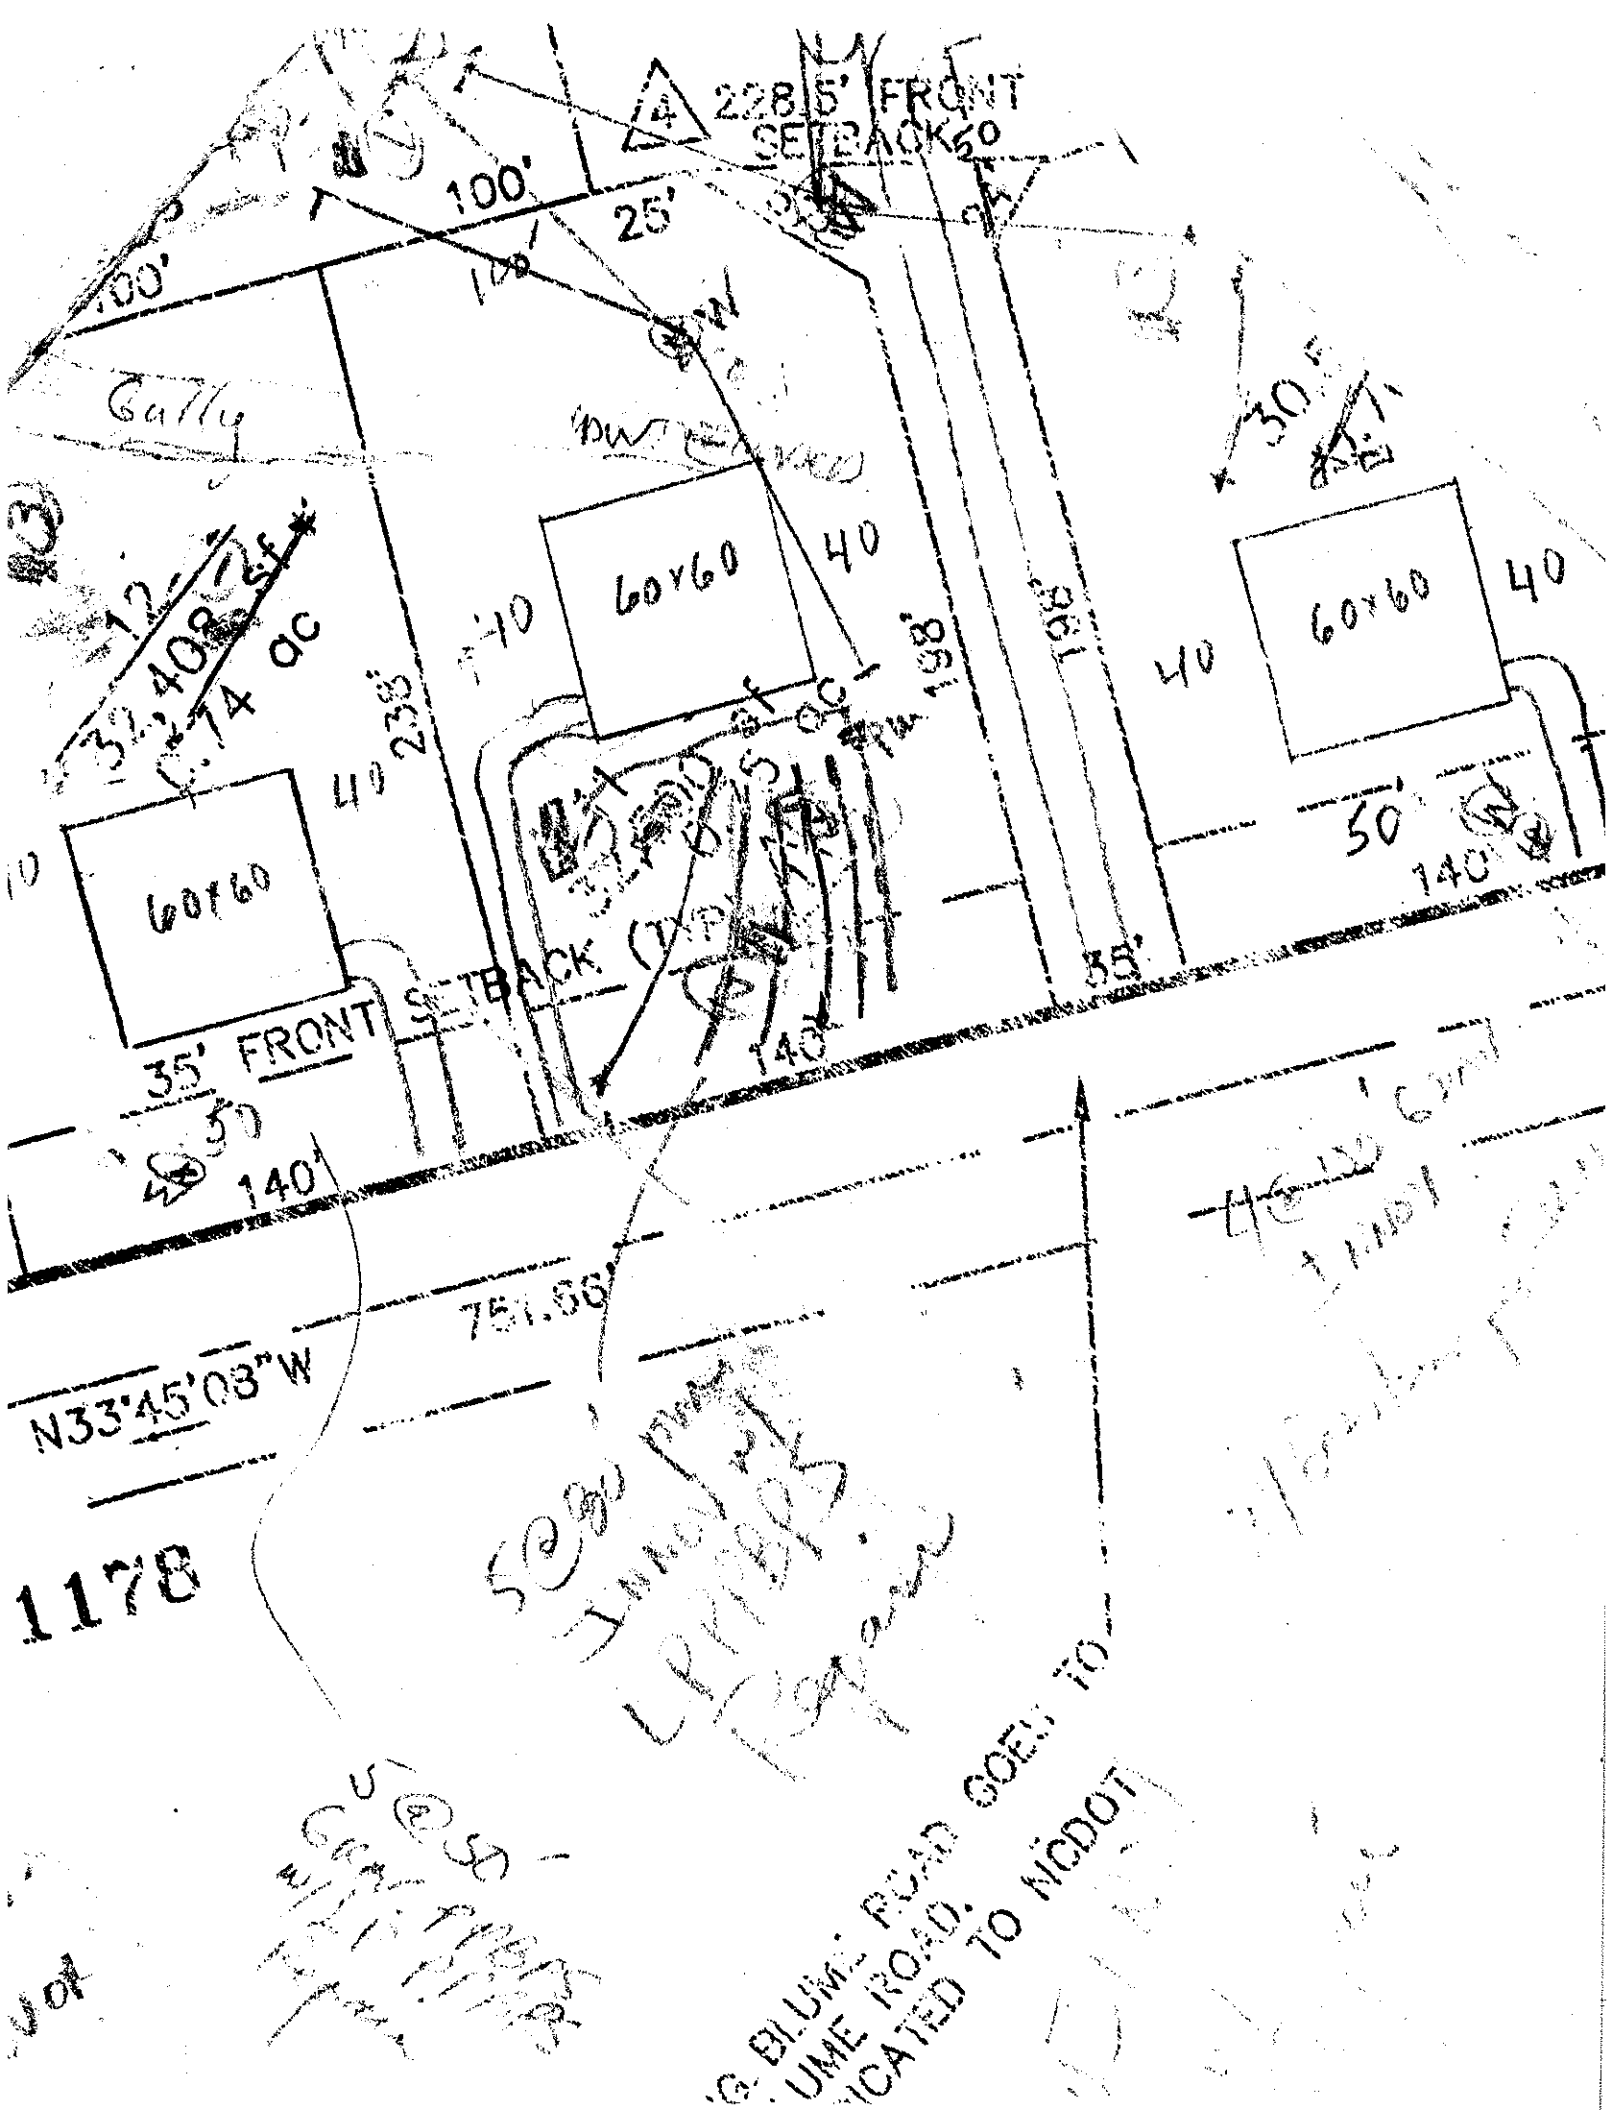
DESCRIPTION	INITIAL SYSTEM	REPAIR SYSTEM
ilable Space (.1945)		
em Type(s)		
LTAR		

OTHER FACTORS (.1946): _____

SITE CLASSIFICATION (.1948): _____

EVALUATED BY: _____

OTHER(S) PRESENT: _____


228.5' FRONT SETBACK
100'
25'
60x60
40
35' FRONT SETBACK (TYP.)
35'
30'
140'
N33°45'08"W
751.66'
1178