
Acknowledger
Plans Submitta

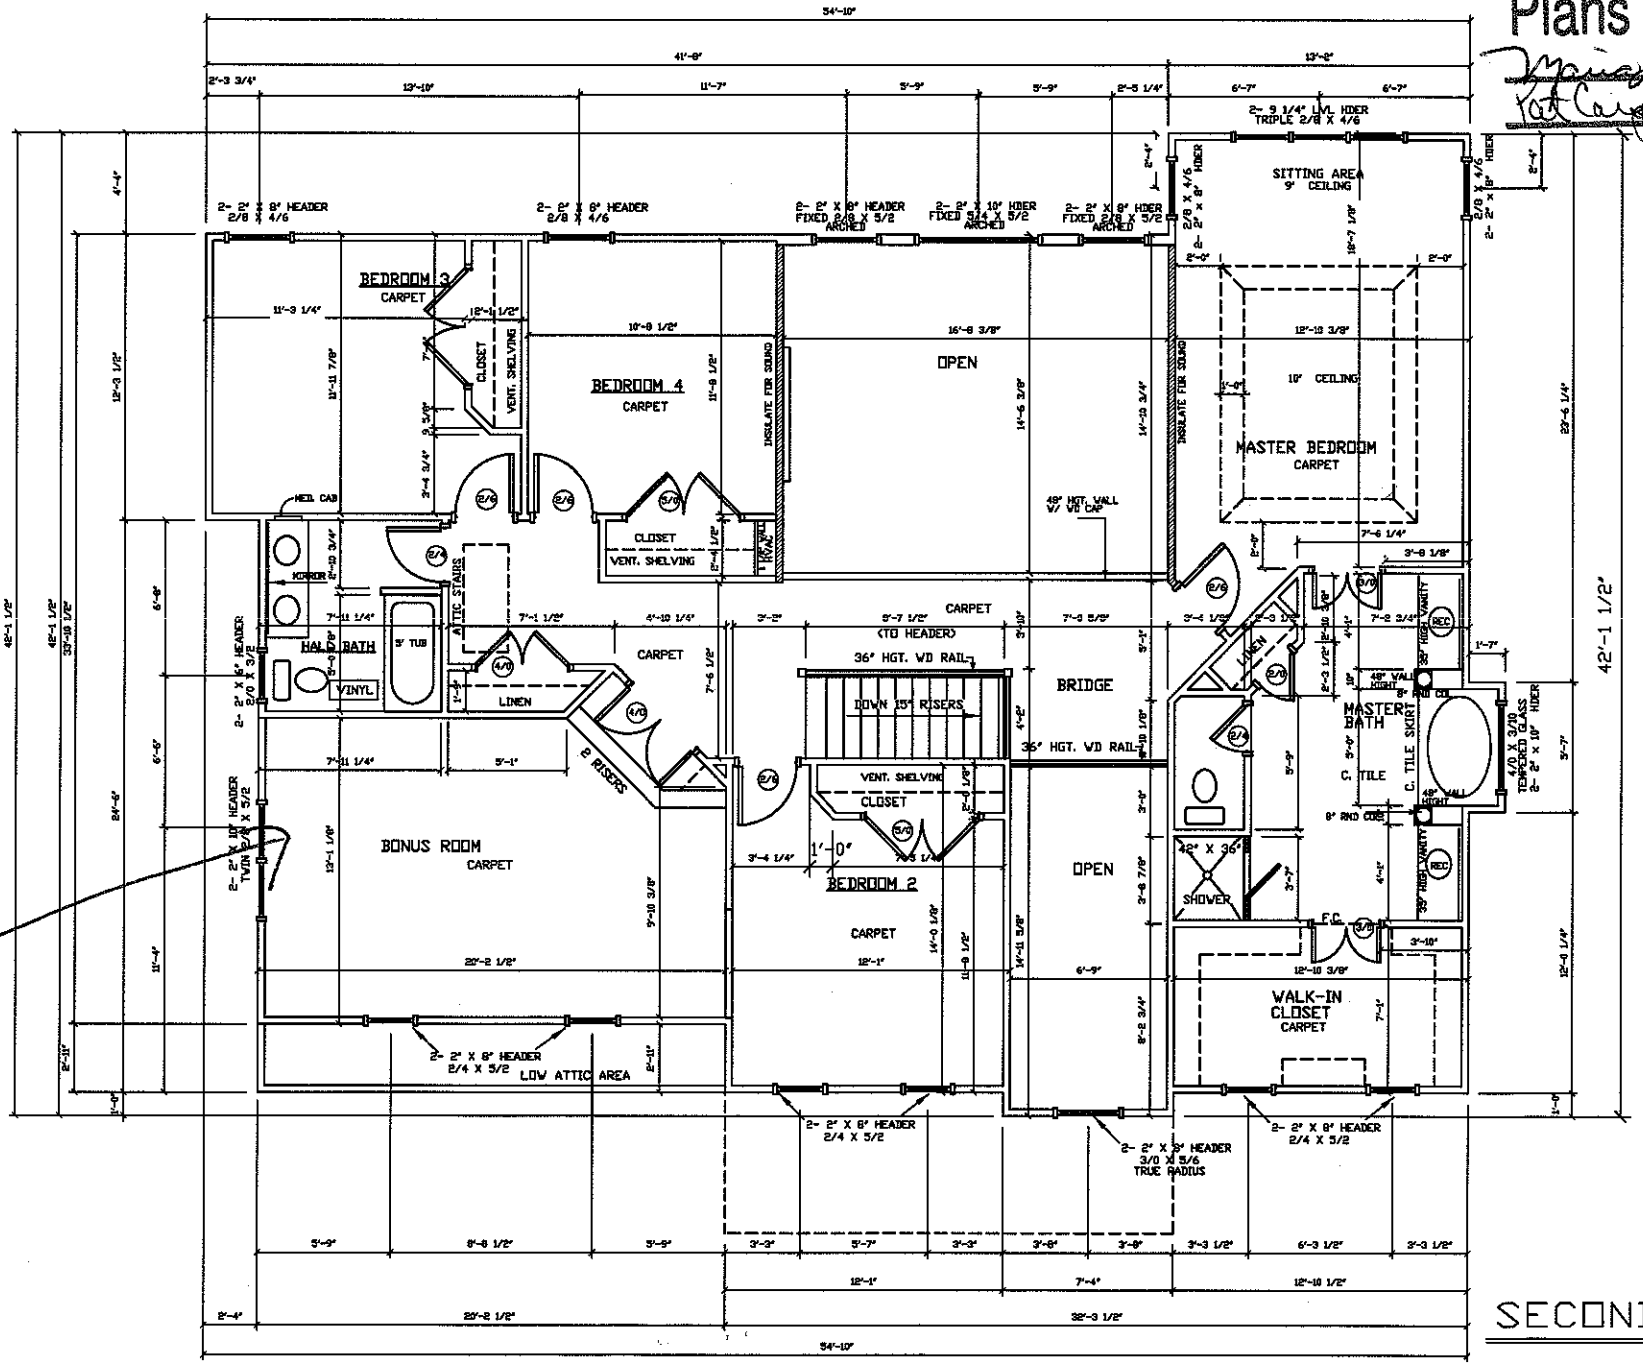

Non-Egress Windows

SECOND FLOOR

SCA