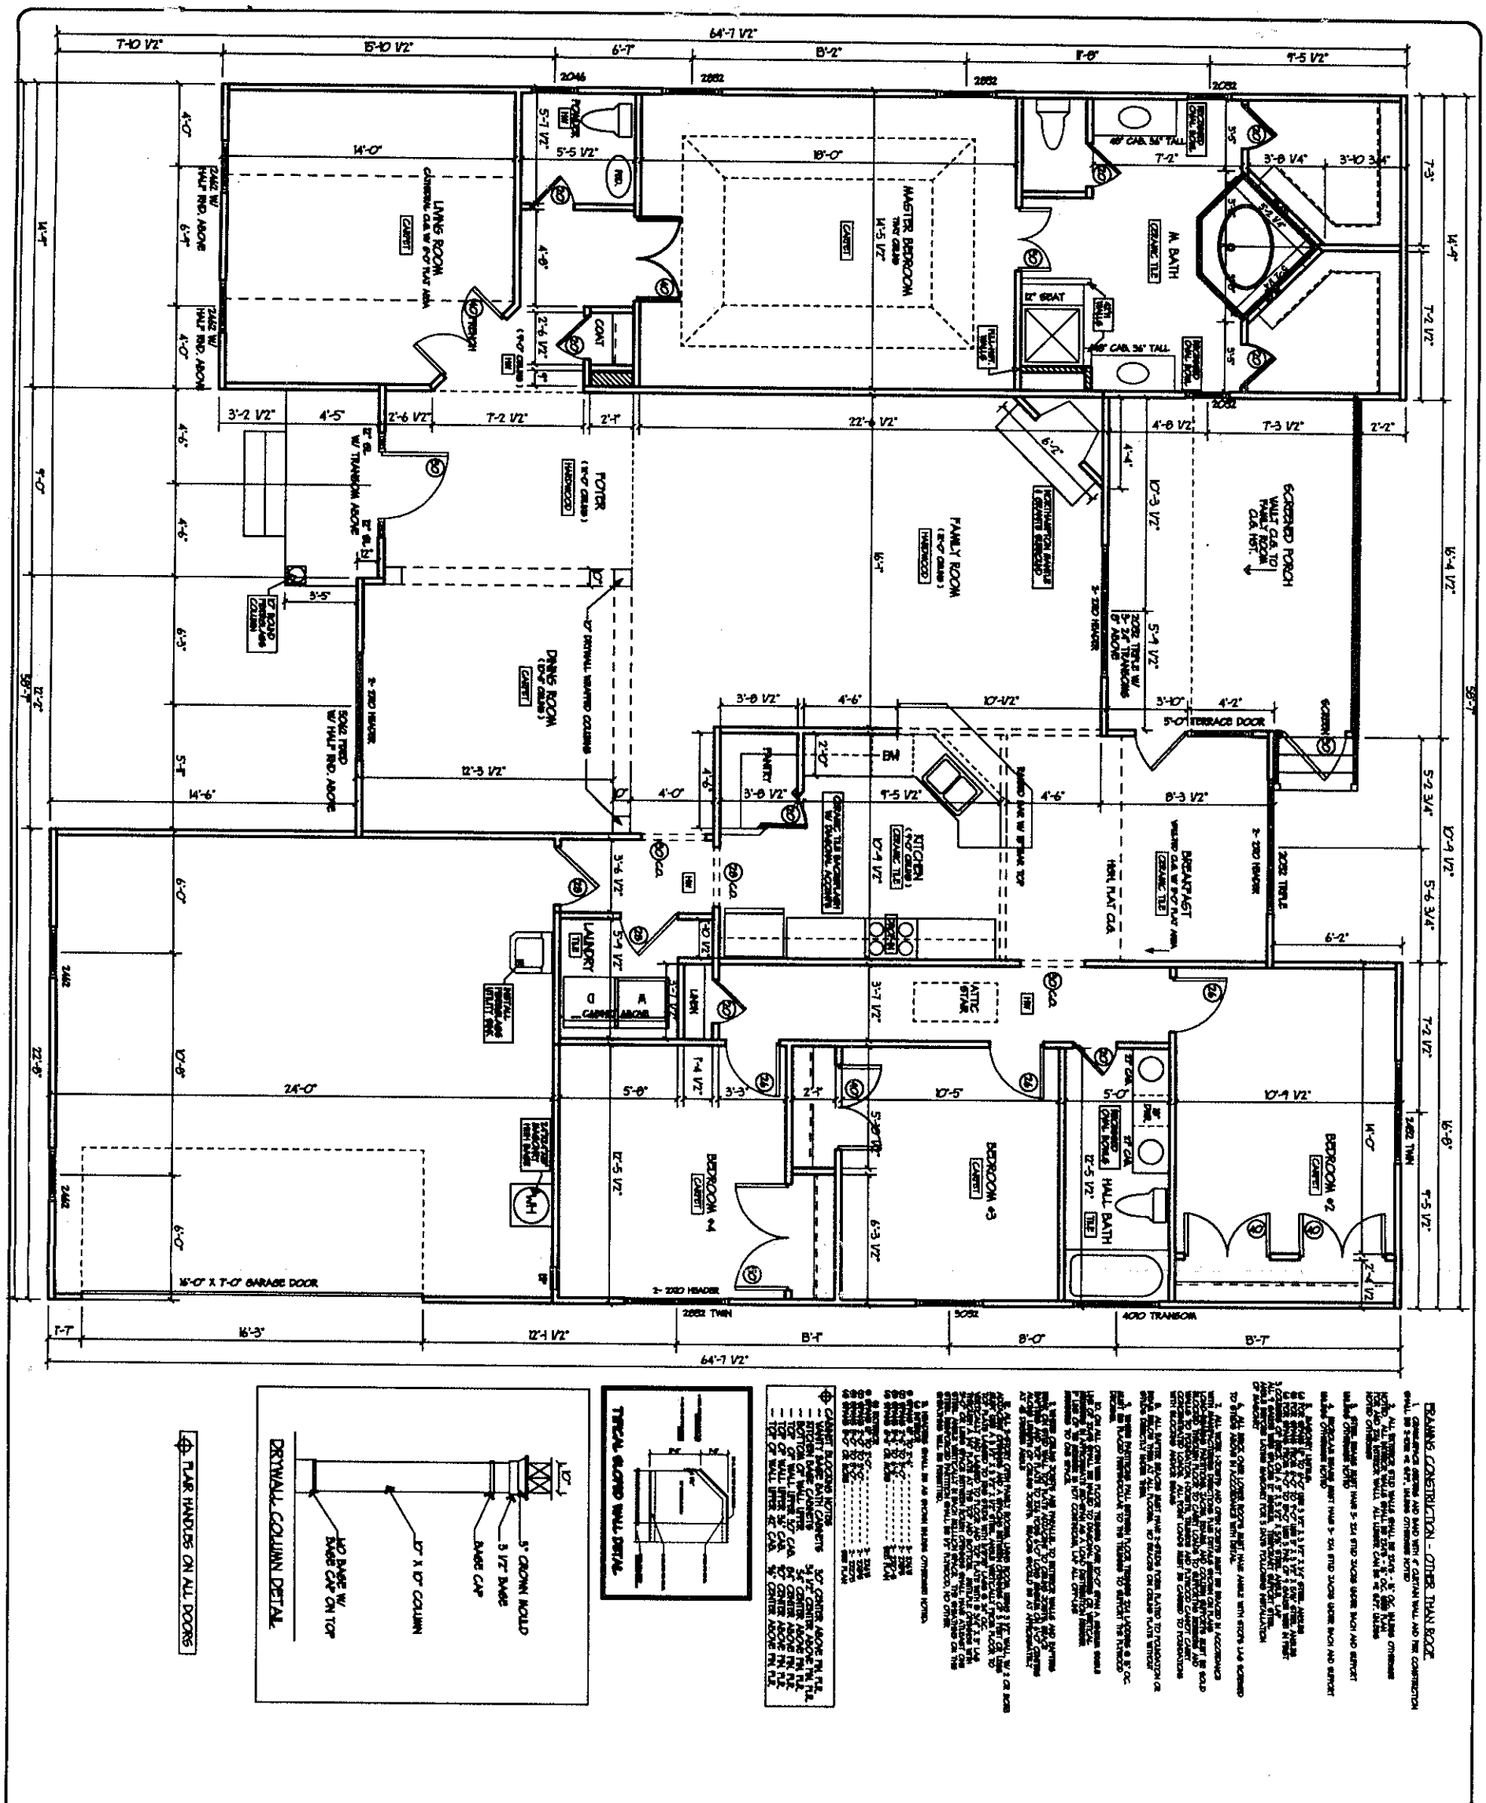


FLAIR HANDLES ON ALL DOORS

CABINET & BATH NOTES

FRAMING CONSTRUCTION - OTHER THAN BRICK

FLOOR PLAN

LOT #8 EDGEWATER PARK

BLOCK DEVELOPMENT CORPORATION
300 McGILL AVENUE NW.
CONCORD, NC
(704) 788-4618 FAX (704) 784-3720