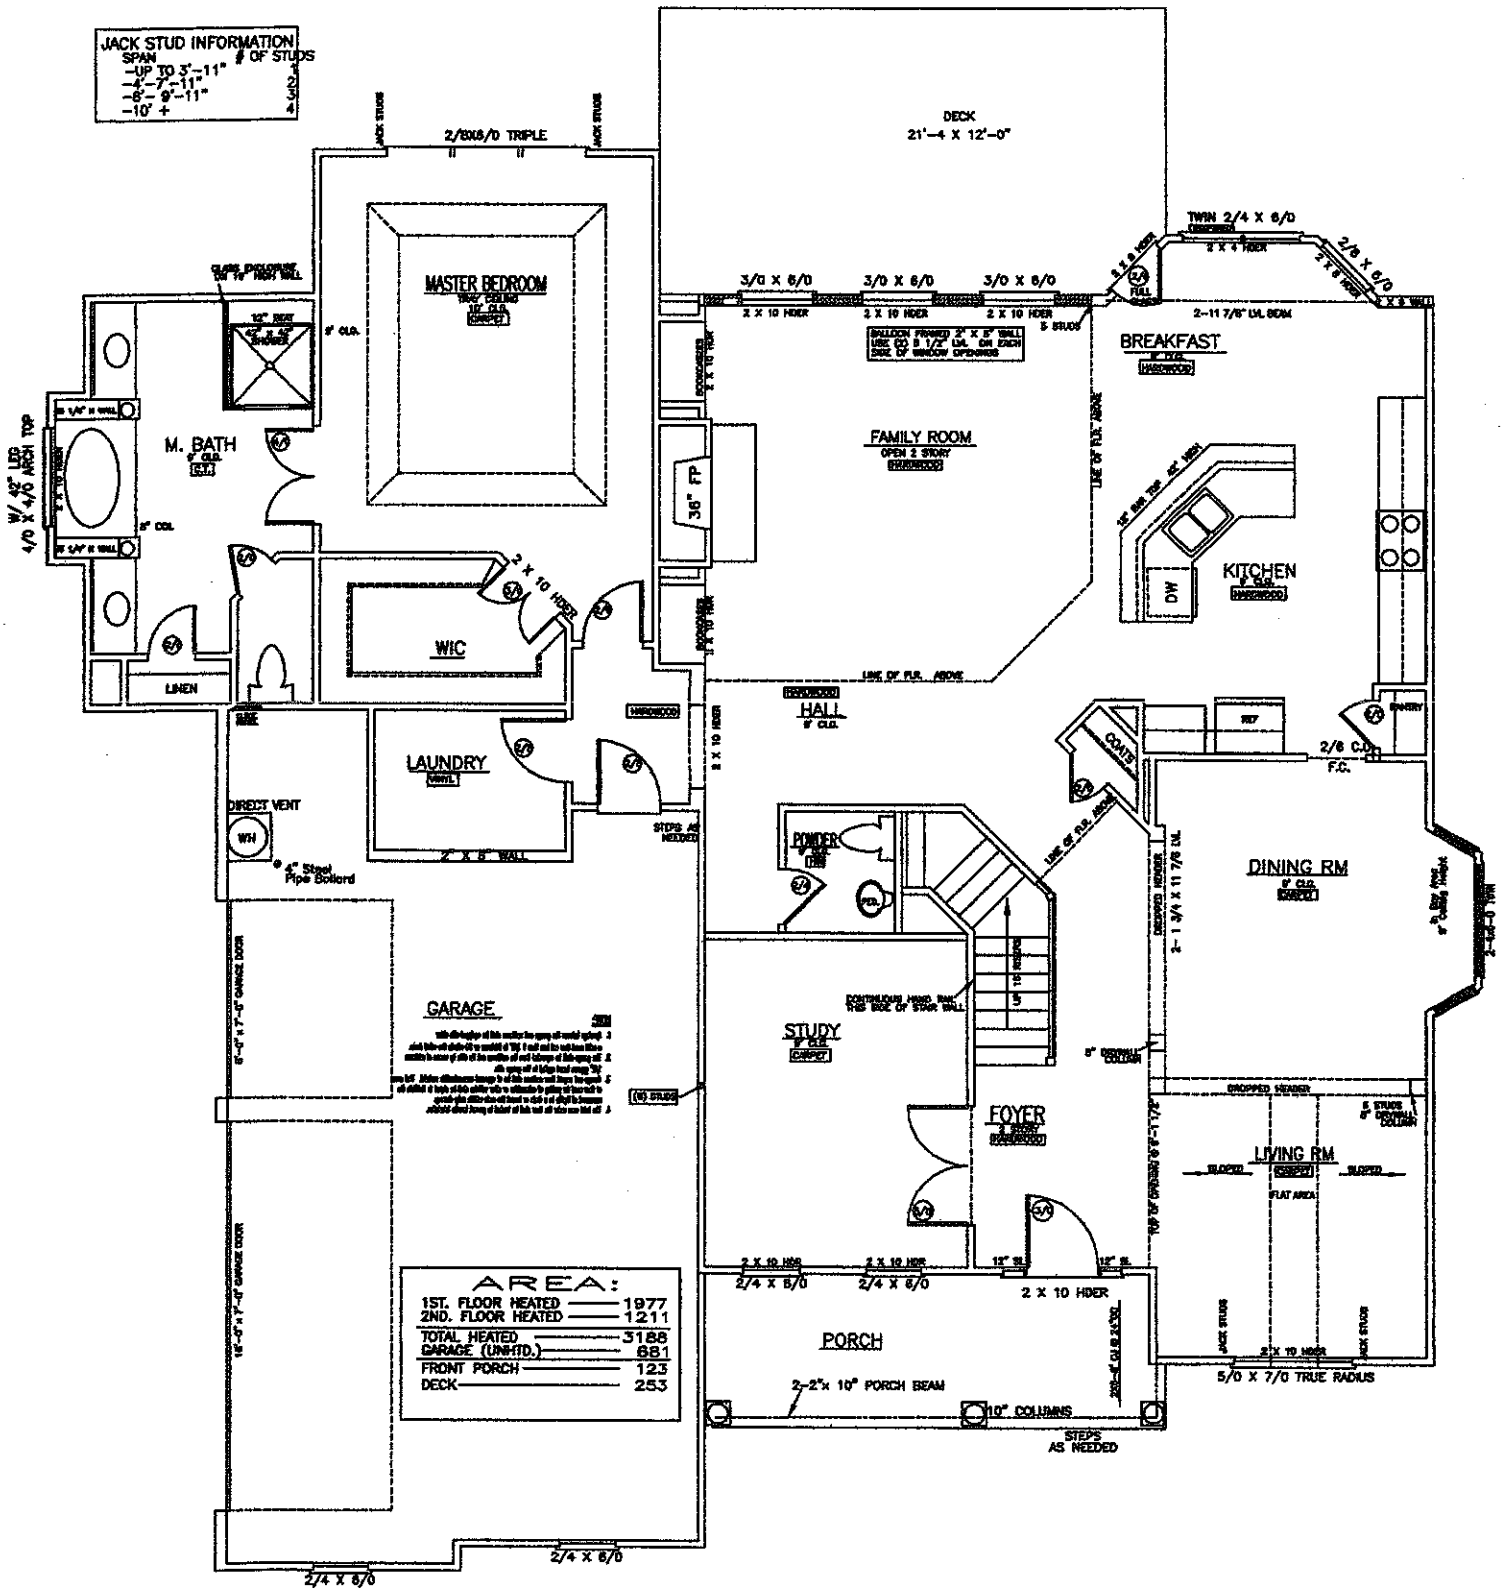
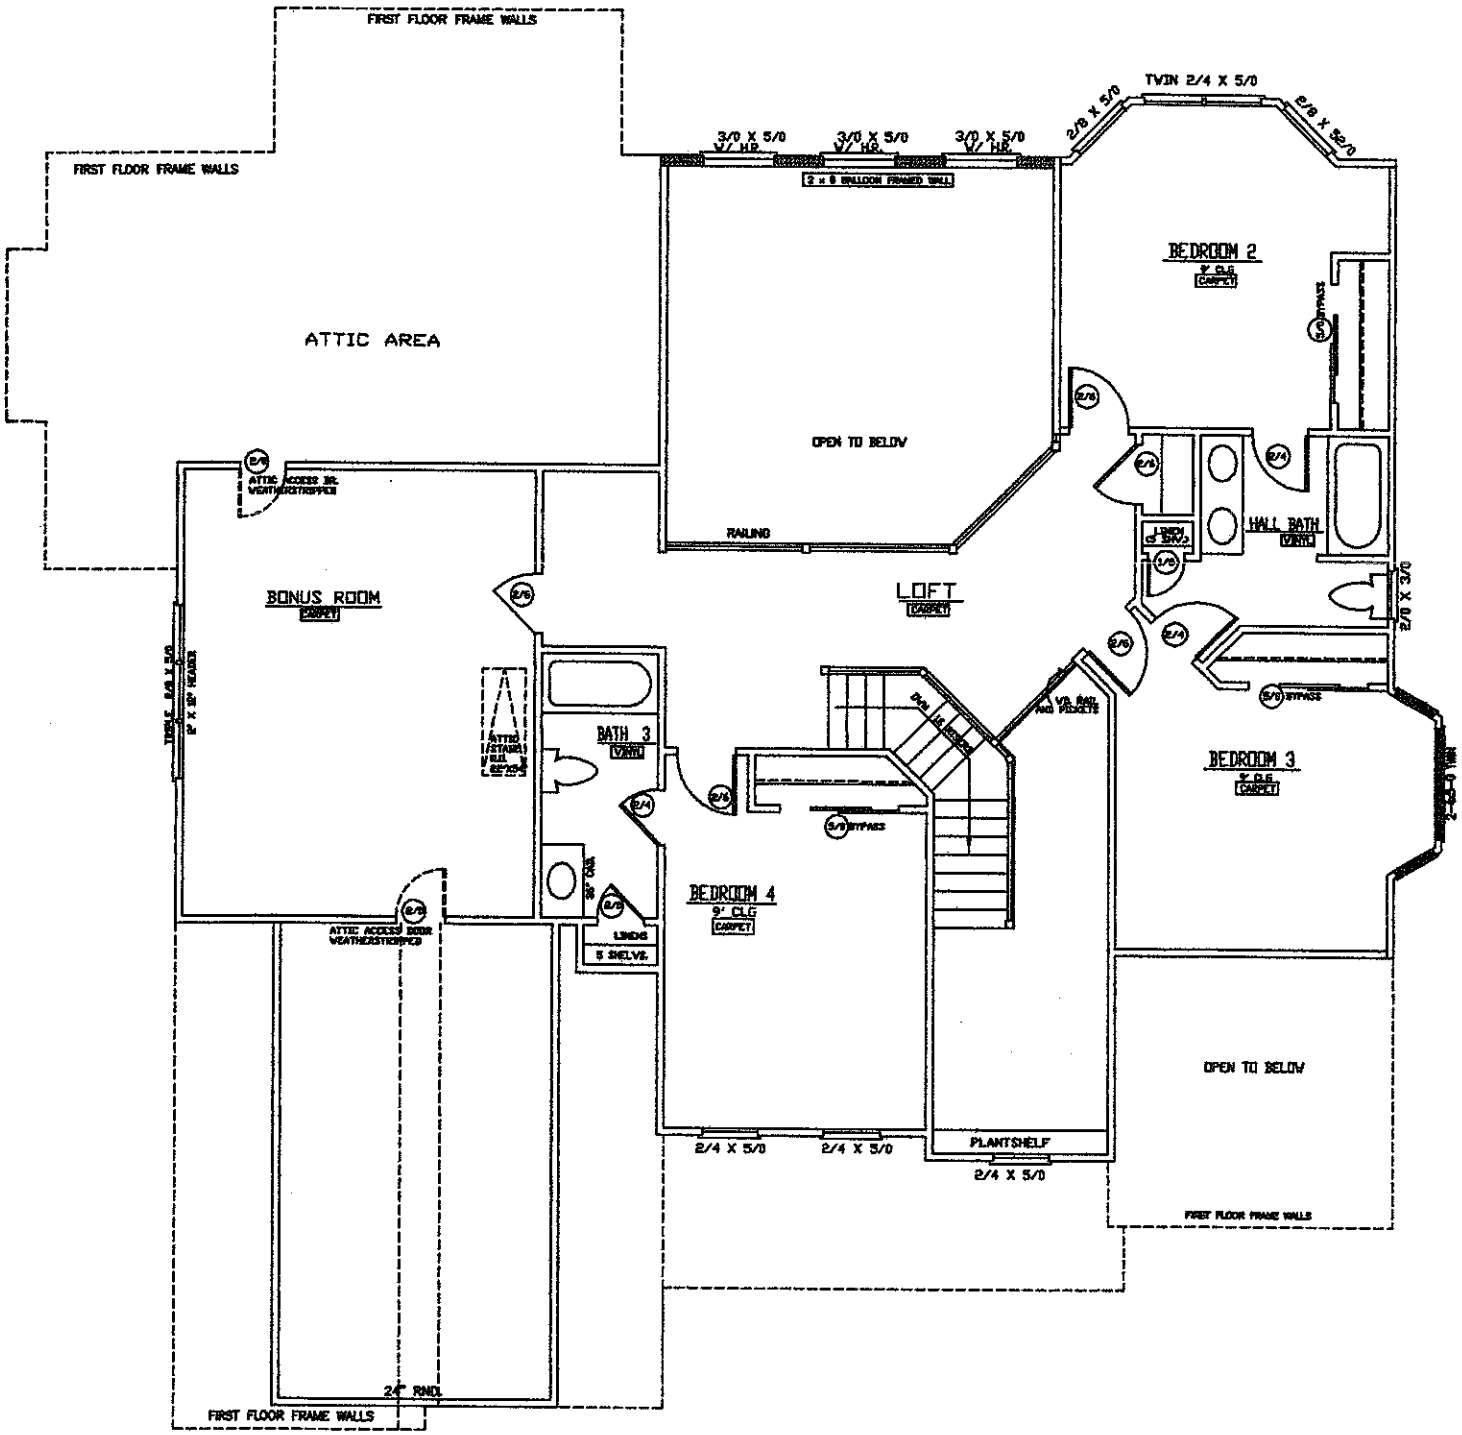

JACK STUD INFORMATION
SPAN # OF STUDS
-UP TO 3'-11" 1
-4'-7'-11" 2
-8'-9'-11" 3
-10' + 4
2/8X8/0 TRIPLE
JACK STUDS
DECK
21'-4 X 12'-0"
MASTER BEDROOM
TRAY CEILING
10' CLG.
CARPET
M. BATH
9' CLG.
TILE
WIC
LINEN
LAUNDRY
VINYL
DIRECT VENT
WH
4" Steel Pipe Bollard
2" X 6" WALL
STEPS AS NEEDED
GARAGE
8'-0" x 7'-0" GARAGE DOOR
16'-0" x 7'-0" GARAGE DOOR
2/4 X 6/0
3/0 X 6/0
3/0 X 6/0
3/0 X 6/0
2 X 10 HDER
2 X 10 HDER
2 X 10 HDER
5 STUDS
BALLOON FRAMED 2" X 6" WALL USE (2) 9 1/2" LVL ON EACH SIDE OF WINDOW OPENINGS
TWIN 2/4 X 6/0
2 X 4 HDER
2/8 X 6/0
2 X 8 HDER
2-11 7/8" LVL BEAM
BREAKFAST
9' FLR.
HARDWOOD
FAMILY ROOM
OPEN 2 STORY
HARDWOOD
36" FP
LINE OF FLR. ABOVE
KITCHEN
9' CLG.
HARDWOOD
DW
REF
PANTRY
2/8 C.D.
F.C.
HALL
9' CLG.
HARDWOOD
2 X 10 HDR
POWDER
9' CLG.
TILE
CONTINUOUS HAND RAIL THIS SIDE OF STAIR WALL
STUDY
9' CLG.
CARPET
FOYER
2 STORY
HARDWOOD
DINING RM
9' CLG.
CARPET
2-1 3/4 X 11 7/8 LVL
DROPPED HEADER
LIVING RM
SLOPED
CARPET
FLAT AREA
SLOPED
5/0 X 7/0 TRUE RADIUS
PORCH
2-2"x 10" PORCH BEAM
10" COLUMNS
STEPS AS NEEDED
2/4 X 6/0
2/4 X 6/0
2/4 X 6/0
AREA:
1ST. FLOOR HEATED 1977
2ND. FLOOR HEATED 1211
TOTAL HEATED 3188
GARAGE (UNHTD.) 681
FRONT PORCH 123
DECK 253


FIRST FLOOR FRAME WALLS
FIRST FLOOR FRAME WALLS
ATTIC AREA
3/0 X 5/0 W/ HR.
3/0 X 5/0 W/ HR.
3/0 X 5/0 W/ HR.
2/8 X 5/0
TWIN 2/4 X 5/0
2/8 X 52/0
2 x 6 BALLOON FRAMED WALL
BEDROOM 2
9' CLG
CARPET
OPEN TO BELOW
RAILING
LOFT
CARPET
BONUS ROOM
CARPET
ATTIC ACCESS DR. WEATHERSTRIPPED
HALL BATH
VINYL
LINEN
3 SHELVES
2/0 X 3/0
BATH 3
VINYL
ATTIC STAIRS
BEDROOM 3
9' CLG
CARPET
VB BAR AND PICKETS
BEDROOM 4
9' CLG
CARPET
LINENS
5 SHELVES
ATTIC ACCESS DOOR WEATHERSTRIPPED
PLANTSHELF
2/4 X 5/0
2/4 X 5/0
2/4 X 5/0
OPEN TO BELOW
FIRST FLOOR FRAME WALLS
24" RND.
FIRST FLOOR FRAME WALLS