RECEIVED MAR 1 0 2015

Paid $250.00

IREDELL COUNTY HEALTH DEPARTMENT

#208933

ENVIRONMENTAL HEALTH DIVISION

PAGE 1: *APPLICATION FORM*

Application For: ( ) New Well Permit ( ) Well Repair Permit ( ) Well Abandonment
( ) Septic Improvement Permit (✓) Authorization to Construct ( ) Existing System Inspection ( ) Septic System Repair

THE ABOVE PERMIT DOCUMENTS WILL BECOME INVALID IF INFORMATION PROVIDED ON THIS APPLICATION IS FALSIFIED OR CHANGED, OR IF THE SITE IS ALTERED. THE IMPROVEMENT PERMIT IS VALID FOR EITHER 60 MONTHS OR WITHOUT EXPIRATION DEPENDING UPON DOCUMENTATION SUBMITTED APPLICATION WITH SITE PLAN 60 MONTHS, APPLICATION WITH COMPLETE, SCALED PLAT WITHOUT EXPIRATION. SEE 15A NCAC 18A .1937(f) FOR DETAILS.

Page 2: *Site Plan Worksheet* form MUST accompany this application

The following optional attachments may also be submitted: ( ) Survey Plat, scaled no more than 1 inch = 60 feet
Place an (X) beside whichever is submitted if applicable ( ) Custom Site Plan, scaled no more than 1 inch = 60 feet

Applicant Information:

Applicant Name: Champion Window Co. Address: 9100 Perimeter Woods Dr. Charlotte N.C. 28216 Phone: 704-398-0085

Owner Name: Mark & Noreen Scarda Address: 133 Calpeze Rd. Mooresville N.C. 28114 Phone: 239-273-0312

Property Information:

Street Address: 133 Calpeze Rd. Mooresville N.C. 28114

Subdivision Name: Edgewater Park Section/Phase: _____ Lot Number: 10

Driving Directions: 77-S to Exit 35 to Brawley School Rd / Turn Left on NC 1100/Brawley School Rd / Turn Right onto Blume Rd. Continue onto Calpeze Rd. House on left

Site Development Information: *(check or complete ALL that apply)*

( ) New Single Family Residence
( ) New Multi-Family Residence
( ) Accessory Building
( ) Bedroom(s) Addition

Maximum Number of Bedrooms: _____
Maximum Number of Occupants: _____
( ) Swimming Pool
(✓) Other Addition/Structure: Screen-Room

( ) Crawl Space Foundation
( ) Concrete Slab Foundation
( ) Basement with Plumbing
( ) Basement without Plumbing

Non-Residential Site Development:

Type of Business: _____
Square Footage of Building: _____
Maximum Number of Employee: _____
Maximum Number of Seats/Beds/Other: _____

Water Supply:

( ) New Well ( ) Existing Well ( ) Community Well ( ) City Water ( ) Other Public Water

Desired Septic System Type: *(you may rank in order of preference)* Year existing system installed: _____

( ) No Preference ( ) Alternative ( ) Conventional ( ) Innovative ( ) Modified Conventional ( ) Other: _____

Please answer the following to the best of your ability:

( ) Yes (✓) No Does the site contain any jurisdictional wetlands?
( ) Yes (✓) No Is any non-domestic sewage (i.e. industrial) to be generated?
( ) Yes (✓) No Is the site subject to approval by any other public agency?

I have read this application and certify that the information provided herein is true, complete, and correct. Authorized county and state officials are granted right of entry to conduct necessary inspections to determine compliance with applicable laws and rules. I understand that I am solely responsible for the proper identification and labeling of all property lines and corners and making the site accessible so that a complete site evaluation can be performed.

Signature: Eric Stancil 3-10-2015

Property owner or owner's legal representative signature (SIGNATURE REQUIRED) DATE

IREDELL COUNTY HEALTH DEPARTMENT


ENVIRONMENTAL HEALTH DIVISION

PAGE 2: *SITE PLAN WORKSHEET*

SEE THE "SAMPLE SITE PLAN" BELOW. ***INCOMPLETE SITE PLANS WILL BE RETURNED TO YOU FOR COMPLETION AND MAY RESULT IN A DELAY IN THE ISSUANCE OF YOUR SEPTIC SYSTEM PERMIT!!!***

Place an (X) beside each item as you complete the site plan:

( ) Property Line measurements are clearly identified
( ) All proposed structures are indicated
( ) Front and side setbacks from property line
( ) Preferred driveway location and well location
( ) Area you prefer your septic system to be placed
( ) North arrow, or other sufficient indicator of direction

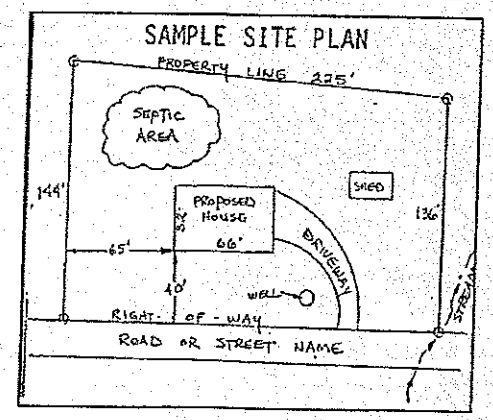


Circle N/A on the following if appropriate:

Location of septic systems and wells within 100' of your property	N/A
Location of easements and rights of ways on your property	N/A
Location of any designated wetlands on the property	N/A

USE THIS SPACE TO DRAW YOUR SITE PLAN

Show: proposed house or business footprint, wells, water lines, patios, pools and decks, and any other item that will occupy space on the site

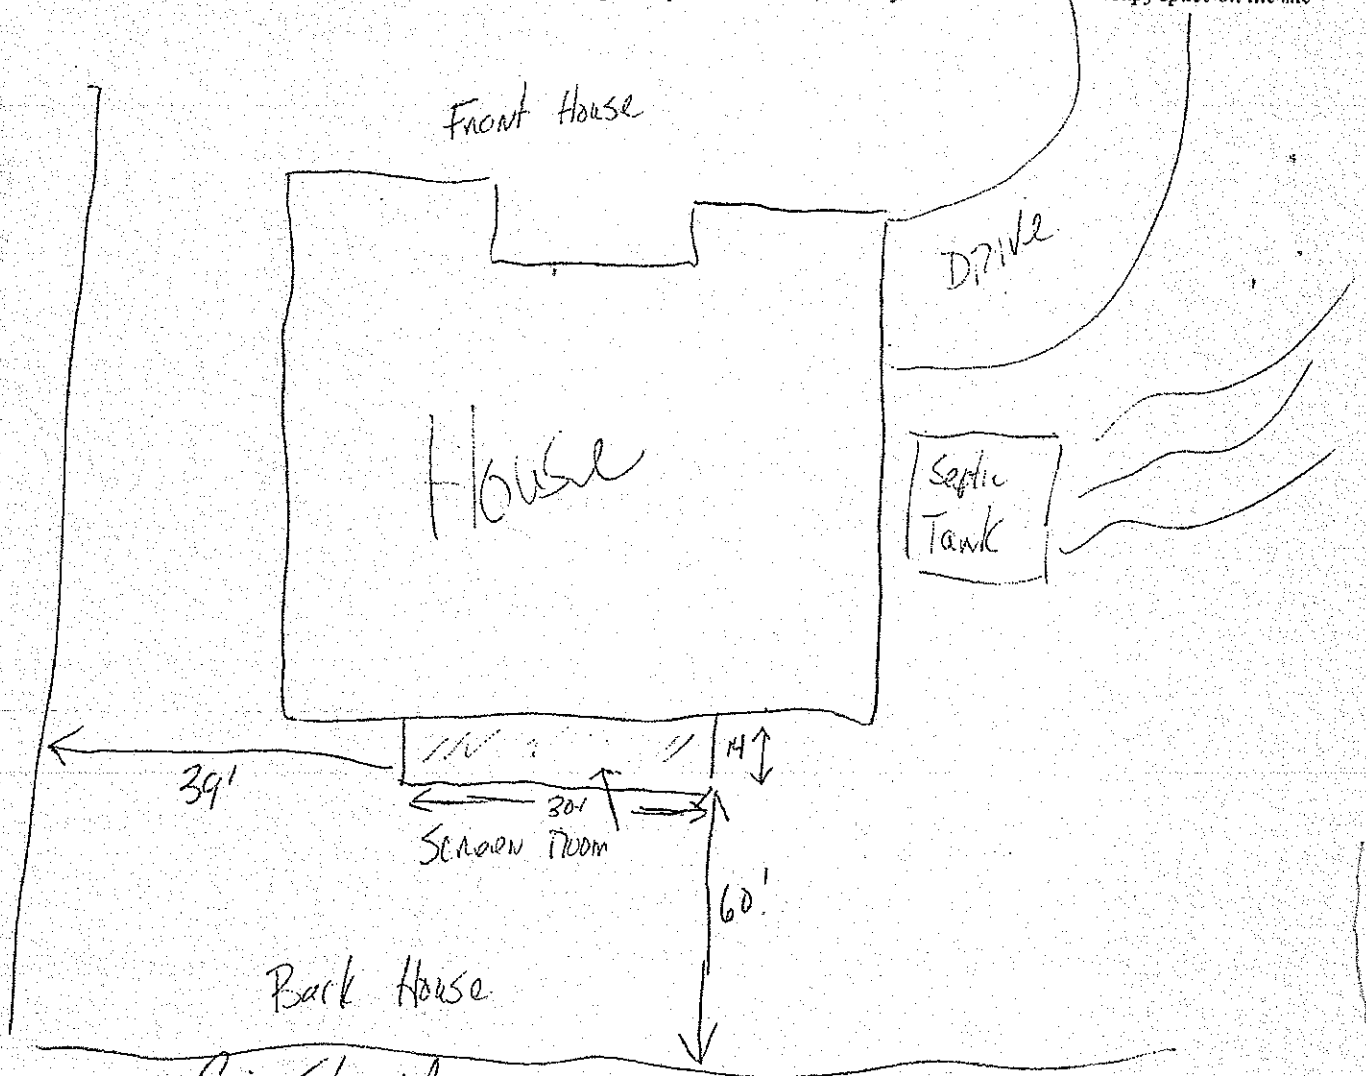

Signature: Eric Stancil

Property owner or owner's legal representative signature (SIGNATURE REQUIRED)

3-10-2015

DATE

AUTHORIZATION TO ACT AS AGENT FOR OWNER

Any application/document/permit requiring a signature must be signed by the property owner or their authorized agent. This form shall be provided by the owner to allow specified individuals to act as agents for the owner. This form allows the specified individuals to sign or receive any application/document/permit on behalf of the owner. This form allows the authorized agent to make decisions on behalf of the owner pertaining to modifications of permits in the field. It is the responsibility of the owner to assure that any/all permit conditions specified on permits issued by this Division are followed.

I, MARK SCAROLA, am the legal owner of the property located at 133 Culpeze Road, identified as PIN(Parcel Identification Number) 4637131627.000, located in Iredell County, North Carolina.

I do hereby authorize (print authorized agent/company name) Trevor Tillman/Champion Windows Company, to act as an agent on my behalf in applying for/signing/obtaining any of the documents described below.

1. Improvement Permit (IP)/ Authorization to Construct (AC).
2. Application for soil-site evaluation (new/repair).
3. Application/permit for water well/well abandonment.
4. Application for existing system.
5. Application for Improvement Permit (IP)/ Authorization to Construct (AC).


I agree to abide by any and all decisions and/or conditions between the agent acting on my behalf and the Iredell County Department of Public Health, Environmental Health Division. This form must be fully executed before the individuals specified above will be recognized as the authorized agent.

Signature of Owner MARK SCAROLA — Date 3/16/10

Signature of Witness Noreen Scarola — Date 3/16/10

⊠ = SUPPORTING BEAM POSTS


= = = = SUPPORTING PAN BEAM (UNDER PAN ROOF)

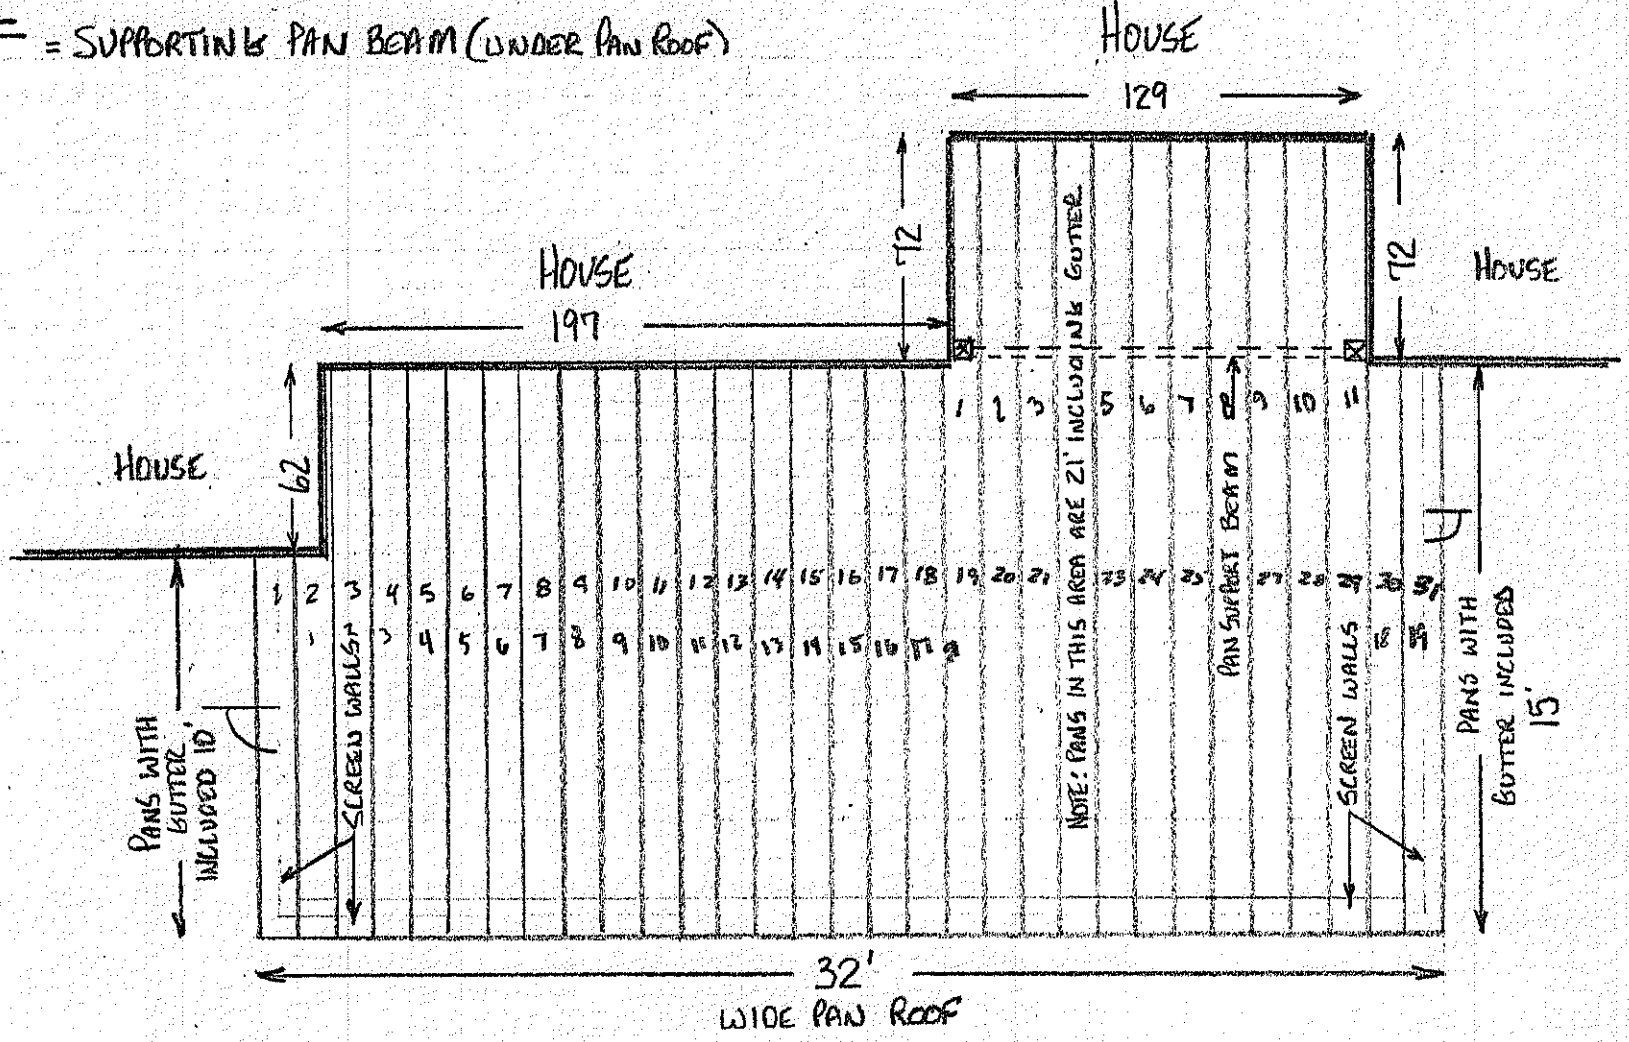

CAROLA, MARK & NOREEN JOB # 14741
133 CULPEZE ROAD
MOORESVILLE, NC. 28117


NOTES:
1. DRAWING IS OUTSIDE LOOKING IN
2. ROOM COLOR IS WHITE

A-WALL

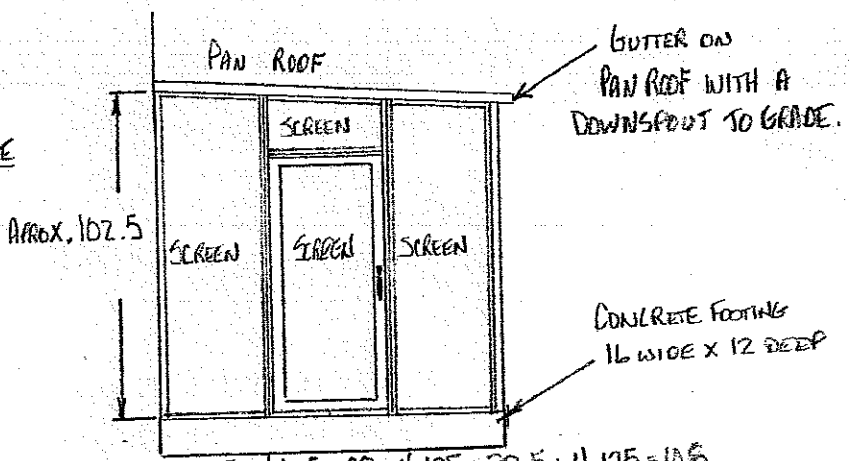


APPROX: 2.625+28.5+4.125+38+4.125+28.5+4.125=106

B-WALL

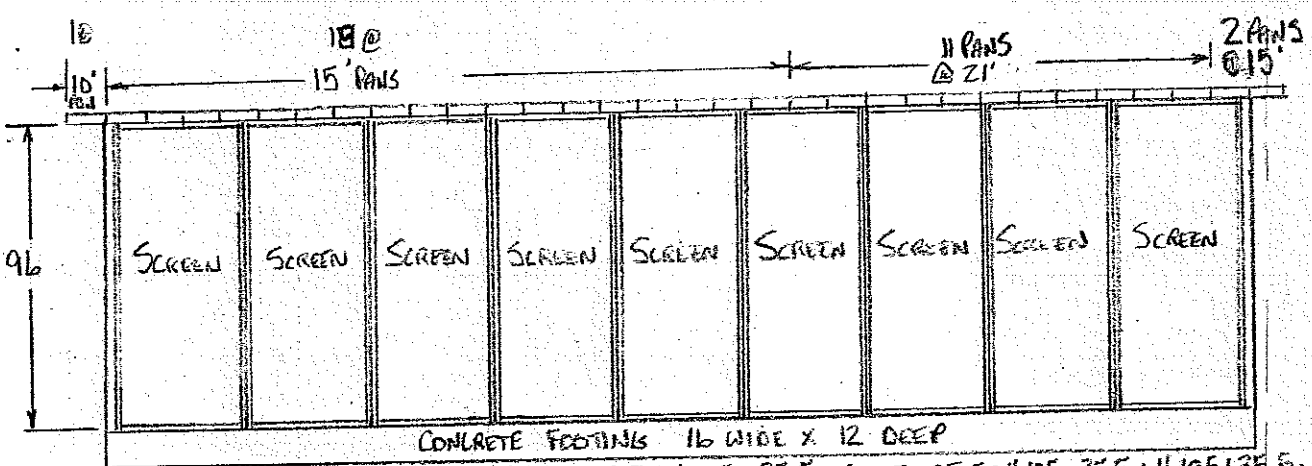

APPROX: 4.125+35.5+4.125+35.5+4.125+35.5+4.125+35.5+4.125+35.5+4.125+35.5+4.125+35.5+4.125+35.5+4.125+35.5+4.125=360

C-WALL

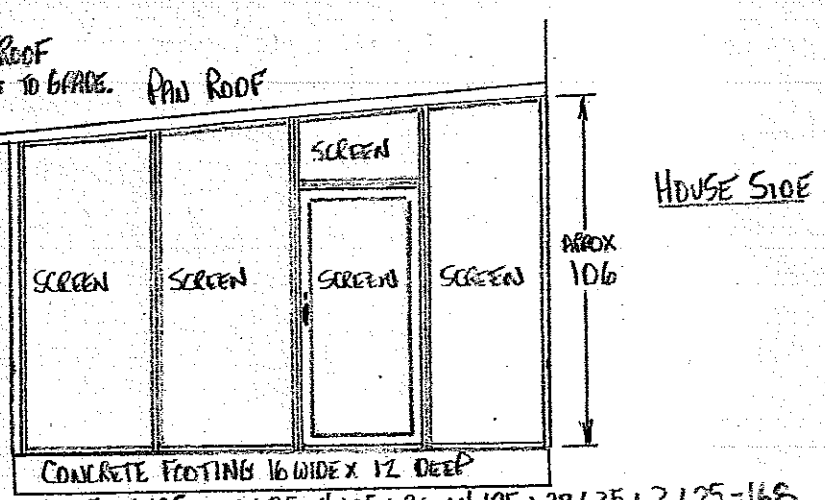

APPROX: 4.125+39.625+4.125+39.625+4.125+36+4.125+39.625+2.625=168