09123

IREDELL COUNTY HEALTH DEPARTMENT

(SEPTIC TANK) IMPROVEMENTS PERMIT AND CERTIFICATE OF COMPLETION

(Ground Absorption Sewage Disposal System -- G. S. Chapter 130-Article 13C)

OWNER OR CONTRACTOR Robert McGuire DATE May 22, 1990 PERMIT NO.

PHONE: Business ______ Home ______

LOCATION 150 W TL 1168 (McCrary) TR Riverwood Immediately on left (across from end of McCrary) S. R. No.

SUBDIVISION NAME CL+T Lake Norman LOT NO. 63 SECTION OR BLOCK NO. 10

4637-14-6817

House (✓) Mobile Home ( ) Business ( ) Other ______

No. Bedrooms 3 No. Bathrooms 2

Garbage Disposal Unit Yes ( ) No (✓)

Auto. Dishwasher Yes (✓) No ( )

Auto. Wash. Machine Yes (✓) No ( )

~~Site Suitable~~ #5 Yes (✓) No ( )

Character & Porosity of Soil clay

Percolation Rate ~.3


Topography 4-6%

Depth to Water Table 4'+

Rock or other impervious formations none obs

Lot Area Existing ~1/2 ac

✓ Basement with Plumbing ______ Basement without Plumbing ______ No Basement

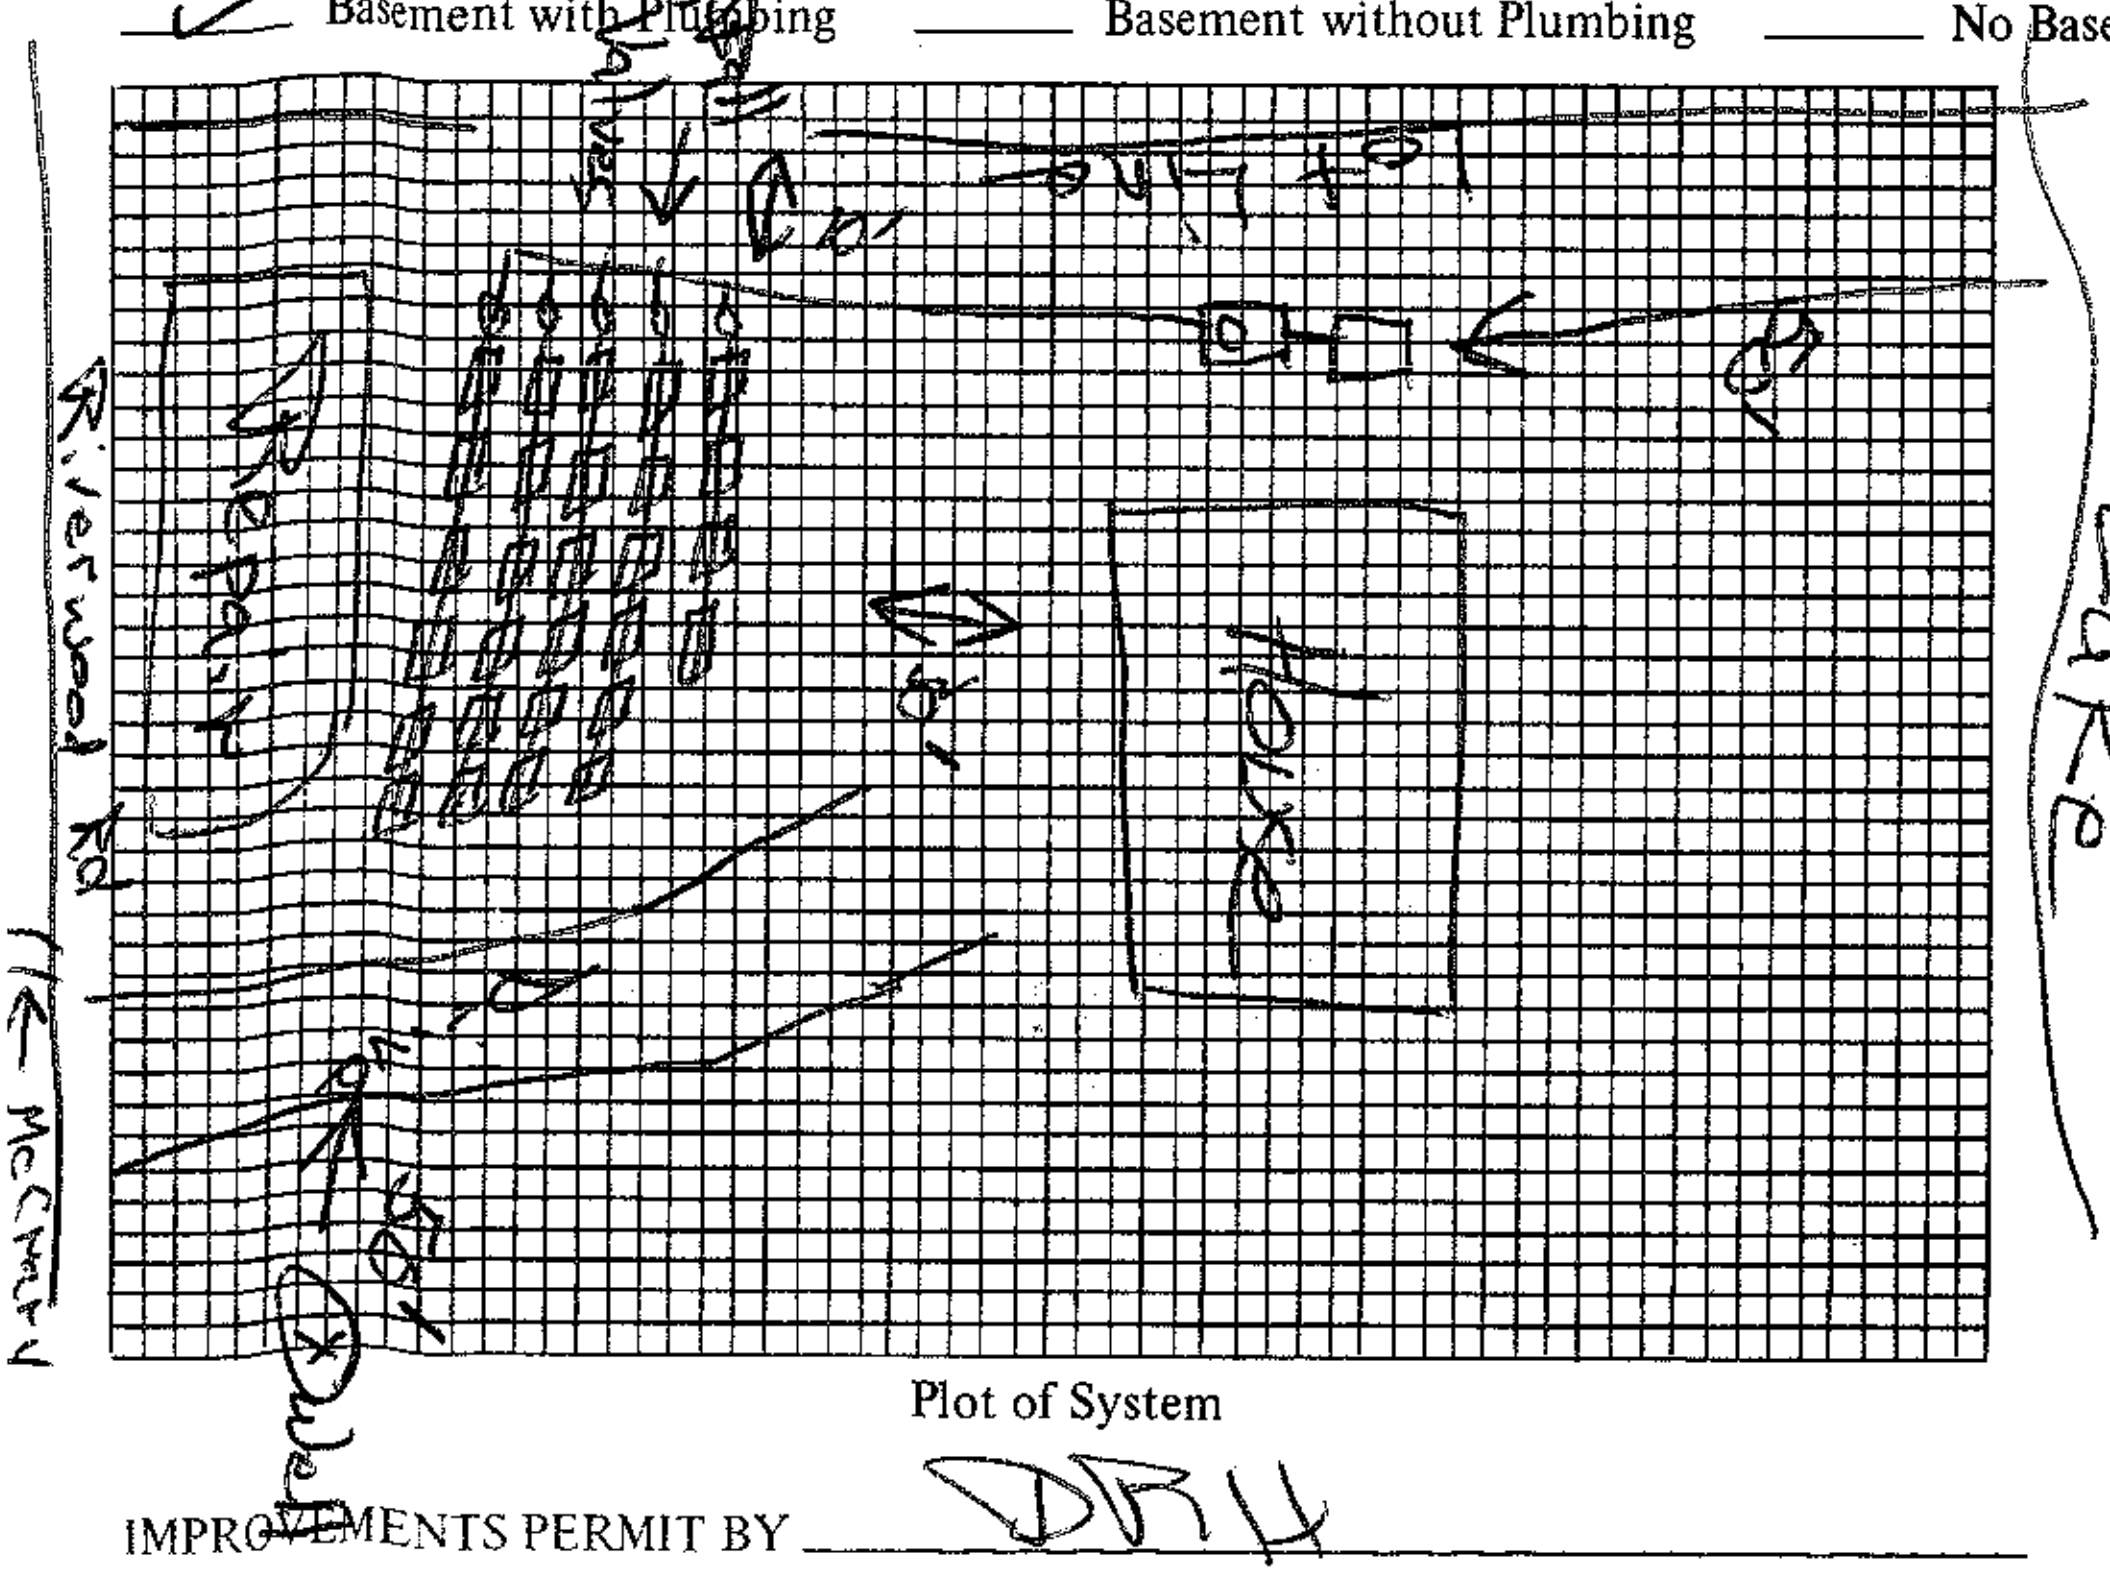

Plot of System

1000 PT

Size of Tank 1000 Gals.

Nitrification Field:

No. of Lines 5

Sq. Ft. ______ Linear Ft. 200'

Depth of Stone in Lines 16"

Water Supply: Individual (✓) LoT

Public ( ) Panel

Installed by Kanapolis Service Co.

I understand and agree to install septic tank system as specified on this Improvements Permit.

Signed: ______

IMPROVEMENTS PERMIT BY DRH

COMMENTS: ______

CERTIFICATE OF COMPLETION BY Sam Ingram DATE 5/22/90

EXISTING SYSTEM CHECKED BY: ______ DATE ______

CONSTRUCTION MUST COMPLY WITH ALL OTHER APPLICABLE STATE AND LOCAL REGULATIONS.

Permit is VOID if any unauthorized changes are made in installation of system and/or if any false information is supplied in making Improvements Permit.

Health Dept. Copy: White Inspection Dept. Copy: Yellow Sanitarian's Copy: Pink Owner's Copy: Gold