PARTMENT OF ENVIRONMENT, HEALTH, AND NATURAL RESOURCES
VISION OF ENVIRONMENTAL HEALTH
ON-SITE WASTEWATER SECTION

Sheet ___ of ___
PROPERTY ID #: _____
COUNTY: _____

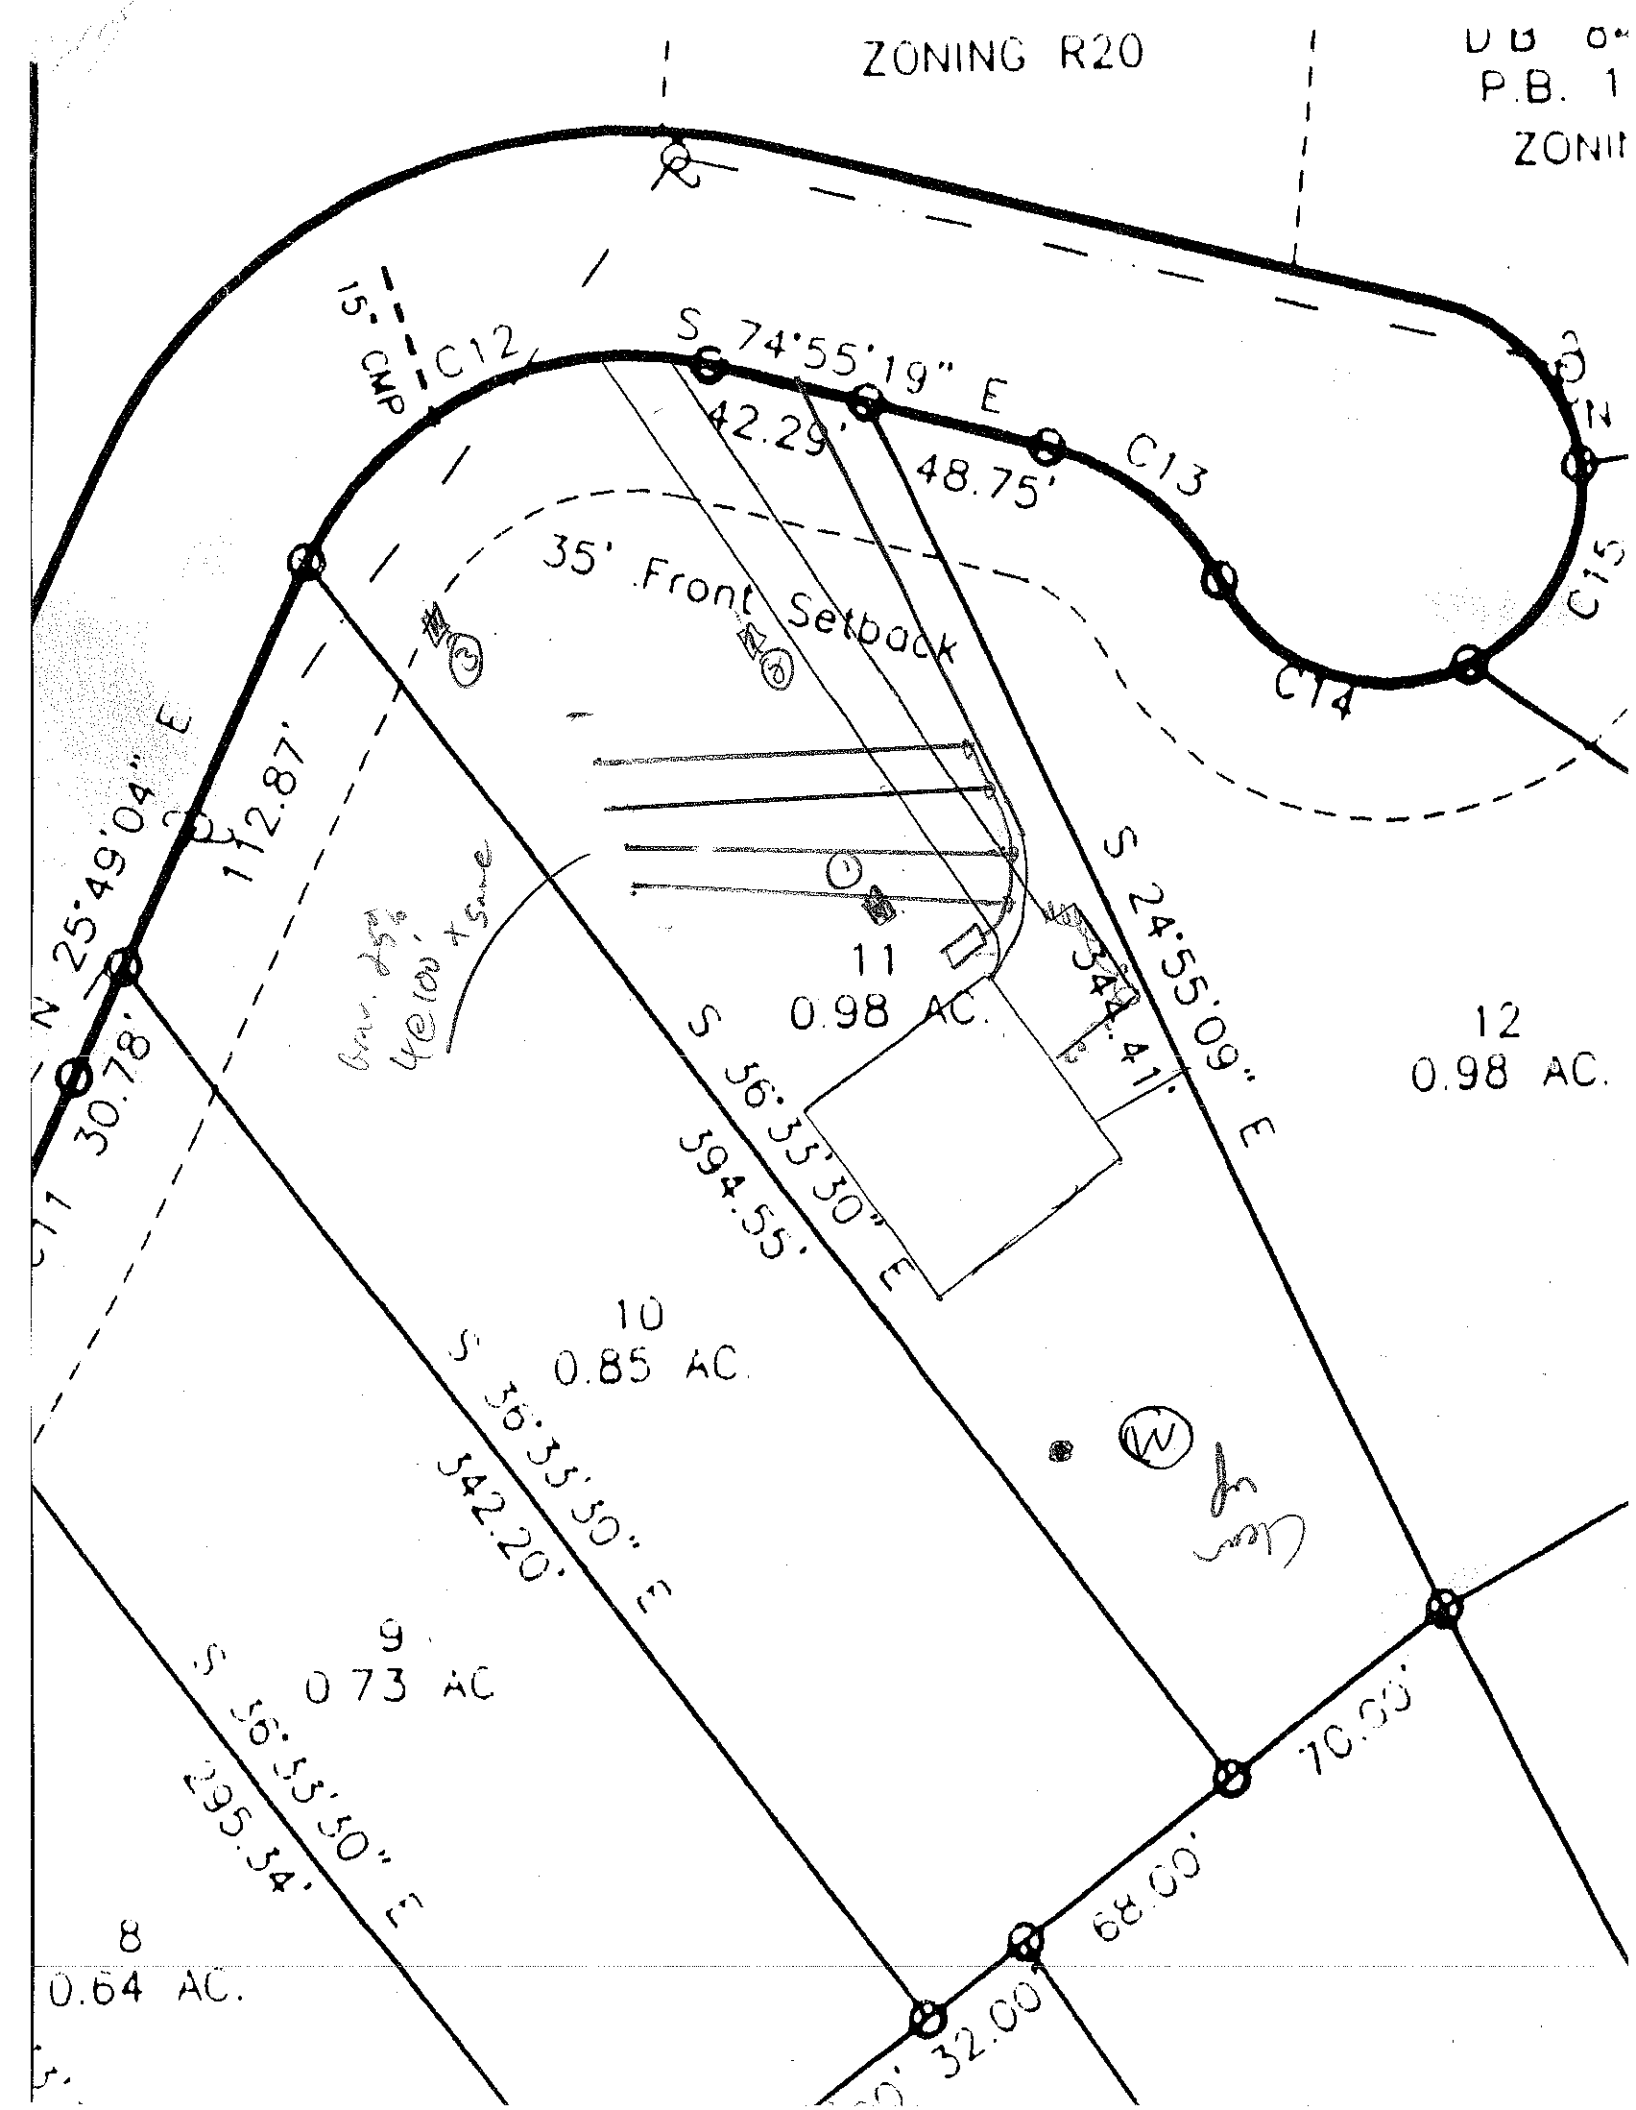
SOIL/SITE EVALUATION
for ON-SITE WASTEWATER SYSTEM

OWNER: _____ APPLICANT: _____
ADDRESS: _____ APPLICATION DATE: _____ DATE EVALUATED: _____
PROPOSED FACILITY: _____ PROPOSED DESIGN FLOW (.1949): _____ PROPERTY SIZE: _____
LOCATION OF SITE: lot 11 McRary PROPERTY RECORDED: _____
WATER SUPPLY: ☐ Private ☐ Public ☐ Well ☐ Spring ☐ Other _____
EVALUATION METHOD: ☐ Auger Boring ☐ Pit ☐ Cut
TYPE OF WASTEWATER: ☐ Sewage ☐ Industrial Process ☐ Mixed

PROFILE #	.1940 LANDSCAPE POSITION/ SLOPE %	HORIZON DEPTH (IN.)	SOIL MORPHOLOGY (.1941) .1941 STRUCTURE/ TEXTURE	SOIL MORPHOLOGY (.1941) .1941 CONSISTENCE/ MINERALOGY	OTHER PROFILE FACTORS .1942 SOIL WETNESS/ COLOR	OTHER PROFILE FACTORS .1943 SOIL DEPTH	OTHER PROFILE FACTORS .1956 SAPRO CLASS	OTHER PROFILE FACTORS .1944 RESTR HORIZ	PROFILE CLASS & LTAR
1		0-12	BSCL gr sbk	fri sss p					PS .3
		12-58	RL sbk	fri sss p					
2		0-6	BSCL gr	fri sss p					PS .3
		6-32	RL sbk	fri sss p					
		32-42	RCL sbk	fri sss p					
		42-55	L wk M	fri sss p					
3		0-32	RL sbk	fri sss p					PS .3
		32-48	RCL MPSBK	fri sss p					
4									

DESCRIPTION	INITIAL SYSTEM	REPAIR SYSTEM
Available Space (.1945)		
System Type(s)		
Site LTAR		

OTHER FACTORS (.1946): _____
SITE CLASSIFICATION (.1948): _____
EVALUATED BY: _____
OTHER(S) PRESENT: _____


ZONING R20
D B
P.B. 1
ZONI
15' CMP
C12
S 74°55'19" E
42.29'
48.75'
C13
C14
C15
35' Front Setback
N 25°49'04" E
112.87'
30.78'
S 24°55'09" E
344.41'
11
0.98 AC.
12
0.98 AC.
S 56°35'30" E
594.55'
10
0.85 AC.
S 56°35'30" E
542.20'
9
0.73 AC
S 56°55'50" E
235.34'
8
0.64 AC.
70.00'
68.00'
32.00'