DEPARTMENT OF ENVIRONMENT, HEALTH, AND NATURAL RESOURCES
DIVISION OF ENVIRONMENTAL HEALTH
ON-SITE WASTEWATER SECTION

Sheet ___ *of* ___
PROPERTY ID #: _____
COUNTY: _____

SOIL/SITE EVALUATION
for ON-SITE WASTEWATER SYSTEM

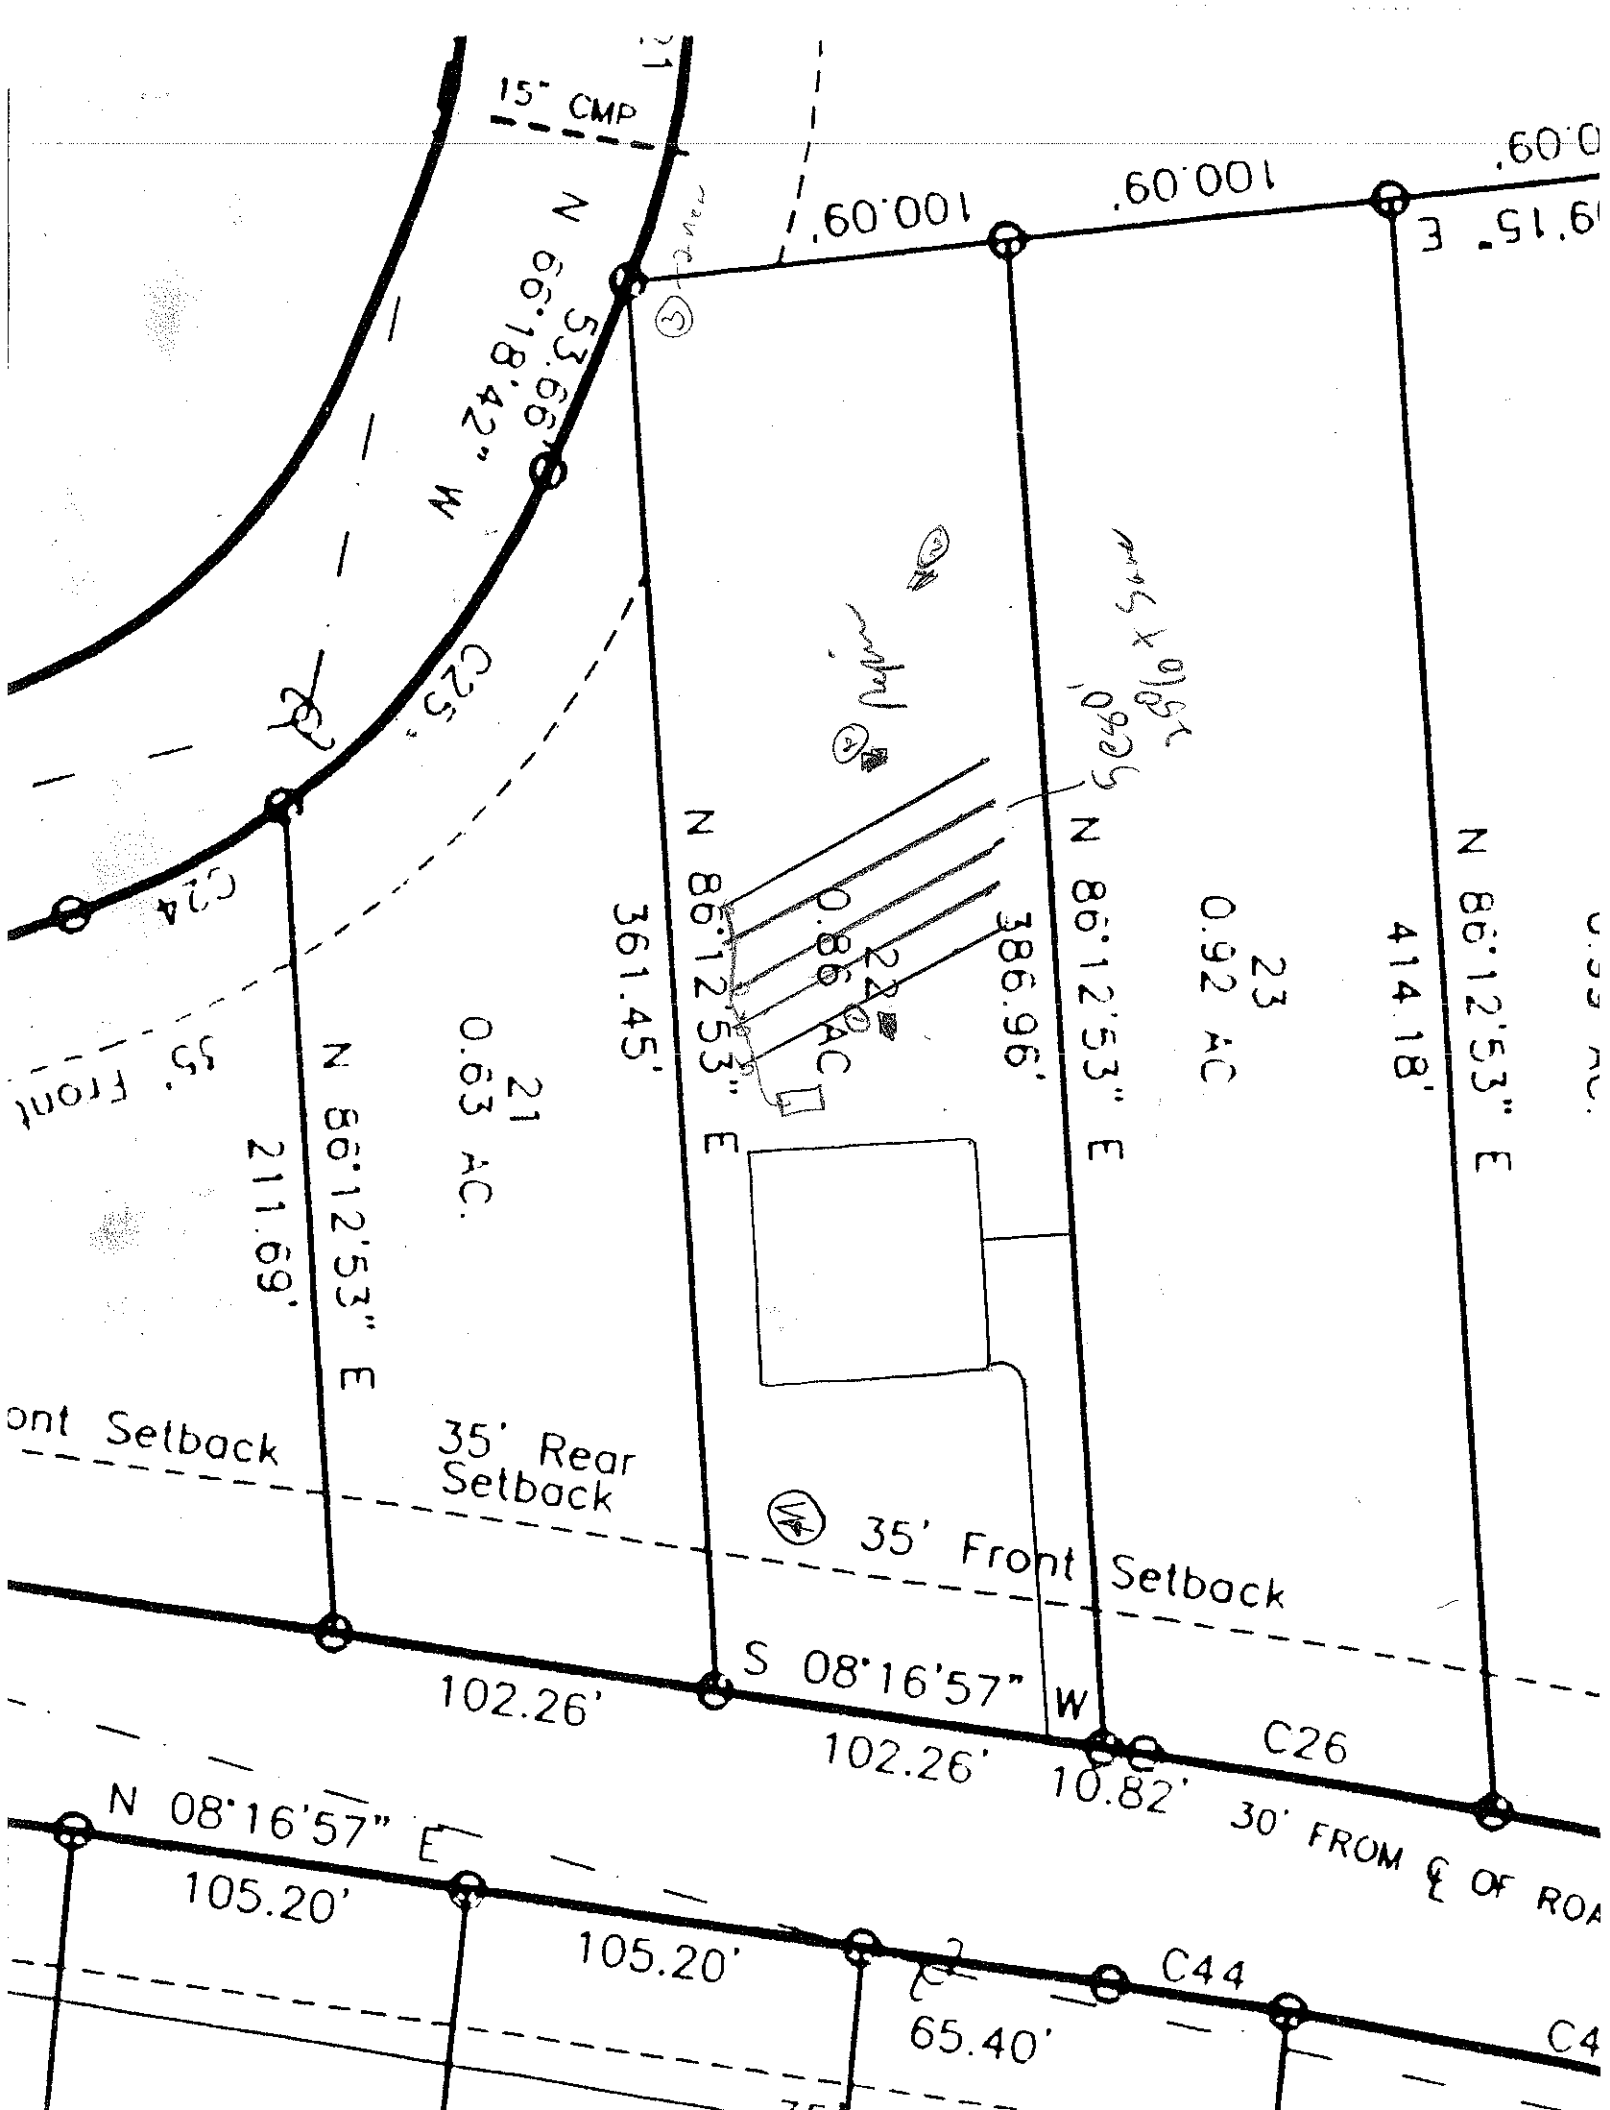
OWNER: _____ APPLICANT: _____
ADDRESS: _____ APPLICATION DATE: _____ DATE EVALUATED: _____
PROPOSED FACILITY: _____ PROPOSED DESIGN FLOW (.1949): _____ PROPERTY SIZE: _____
LOCATION OF SITE: _____ PROPERTY RECORDED: _____
WATER SUPPLY: ❑ Private ❑ Public ❑ Well ❑ Spring ❑ Other _____
EVALUATION METHOD: ❑ Auger Boring ❑ Pit ❑ Cut
TYPE OF WASTEWATER: ❑ Sewage ❑ Industrial Process ❑ Mixed

PROFILE #	.1940 LANDSCAPE POSITION/ SLOPE %	HORIZON DEPTH (IN.)	SOIL MORPHOLOGY (.1941) .1941 STRUCTURE/ TEXTURE	.1941 CONSISTENCE/ MINERALOGY	OTHER PROFILE FACTORS .1942 SOIL WETNESS/ COLOR	.1943 SOIL DEPTH	.1956 SAPRO CLASS	.1944 RESTR HORIZ	PROFILE CLASS & LTAR
1		0-14	RC SaVL	fri SSSP					PS .3
		14-48	RCL MASaVL	fri SSSP					
2		0-10	SaSiL VL	fr SaSP					PS .3
		10-50	RC SaVL	fri SP					
3		0-30	RCL MASaVL	fri SaSP					PS .35
		30-50	SaRCL SAP m	fri NSNP					
4									

DESCRIPTION	INITIAL SYSTEM	REPAIR SYSTEM
Available Space (.1945)		
System Type(s)		
Site LTAR		

OTHER FACTORS (.1946): _____
SITE CLASSIFICATION (.1948): _____

EVALUATED BY: _____
OTHER(S) PRESENT: _____


15" CMP
N 66°18'42" W
53.66'
C25
C24
100.00'
100.00'
N 86°12'53" E
361.45'
386.96'
414.18'
N 86°12'53" E
N 86°12'53" E
211.69'
21
0.63 AC.
0.86 AC
23
0.92 AC
35' Front Setback
35' Rear Setback
35' Front Setback
S 08°16'57" W
102.26'
102.26'
10.82'
C26
30' FROM ℄ OF ROA
N 08°16'57" E
105.20'
105.20'
C44
65.40'