DEPARTMENT OF ENVIRONMENT, HEALTH, AND NATURAL RESOURCES
DIVISION OF ENVIRONMENTAL HEALTH
ON-SITE WASTEWATER SECTION

Sheet ___ of ___
PROPERTY ID #: _____
COUNTY: _____

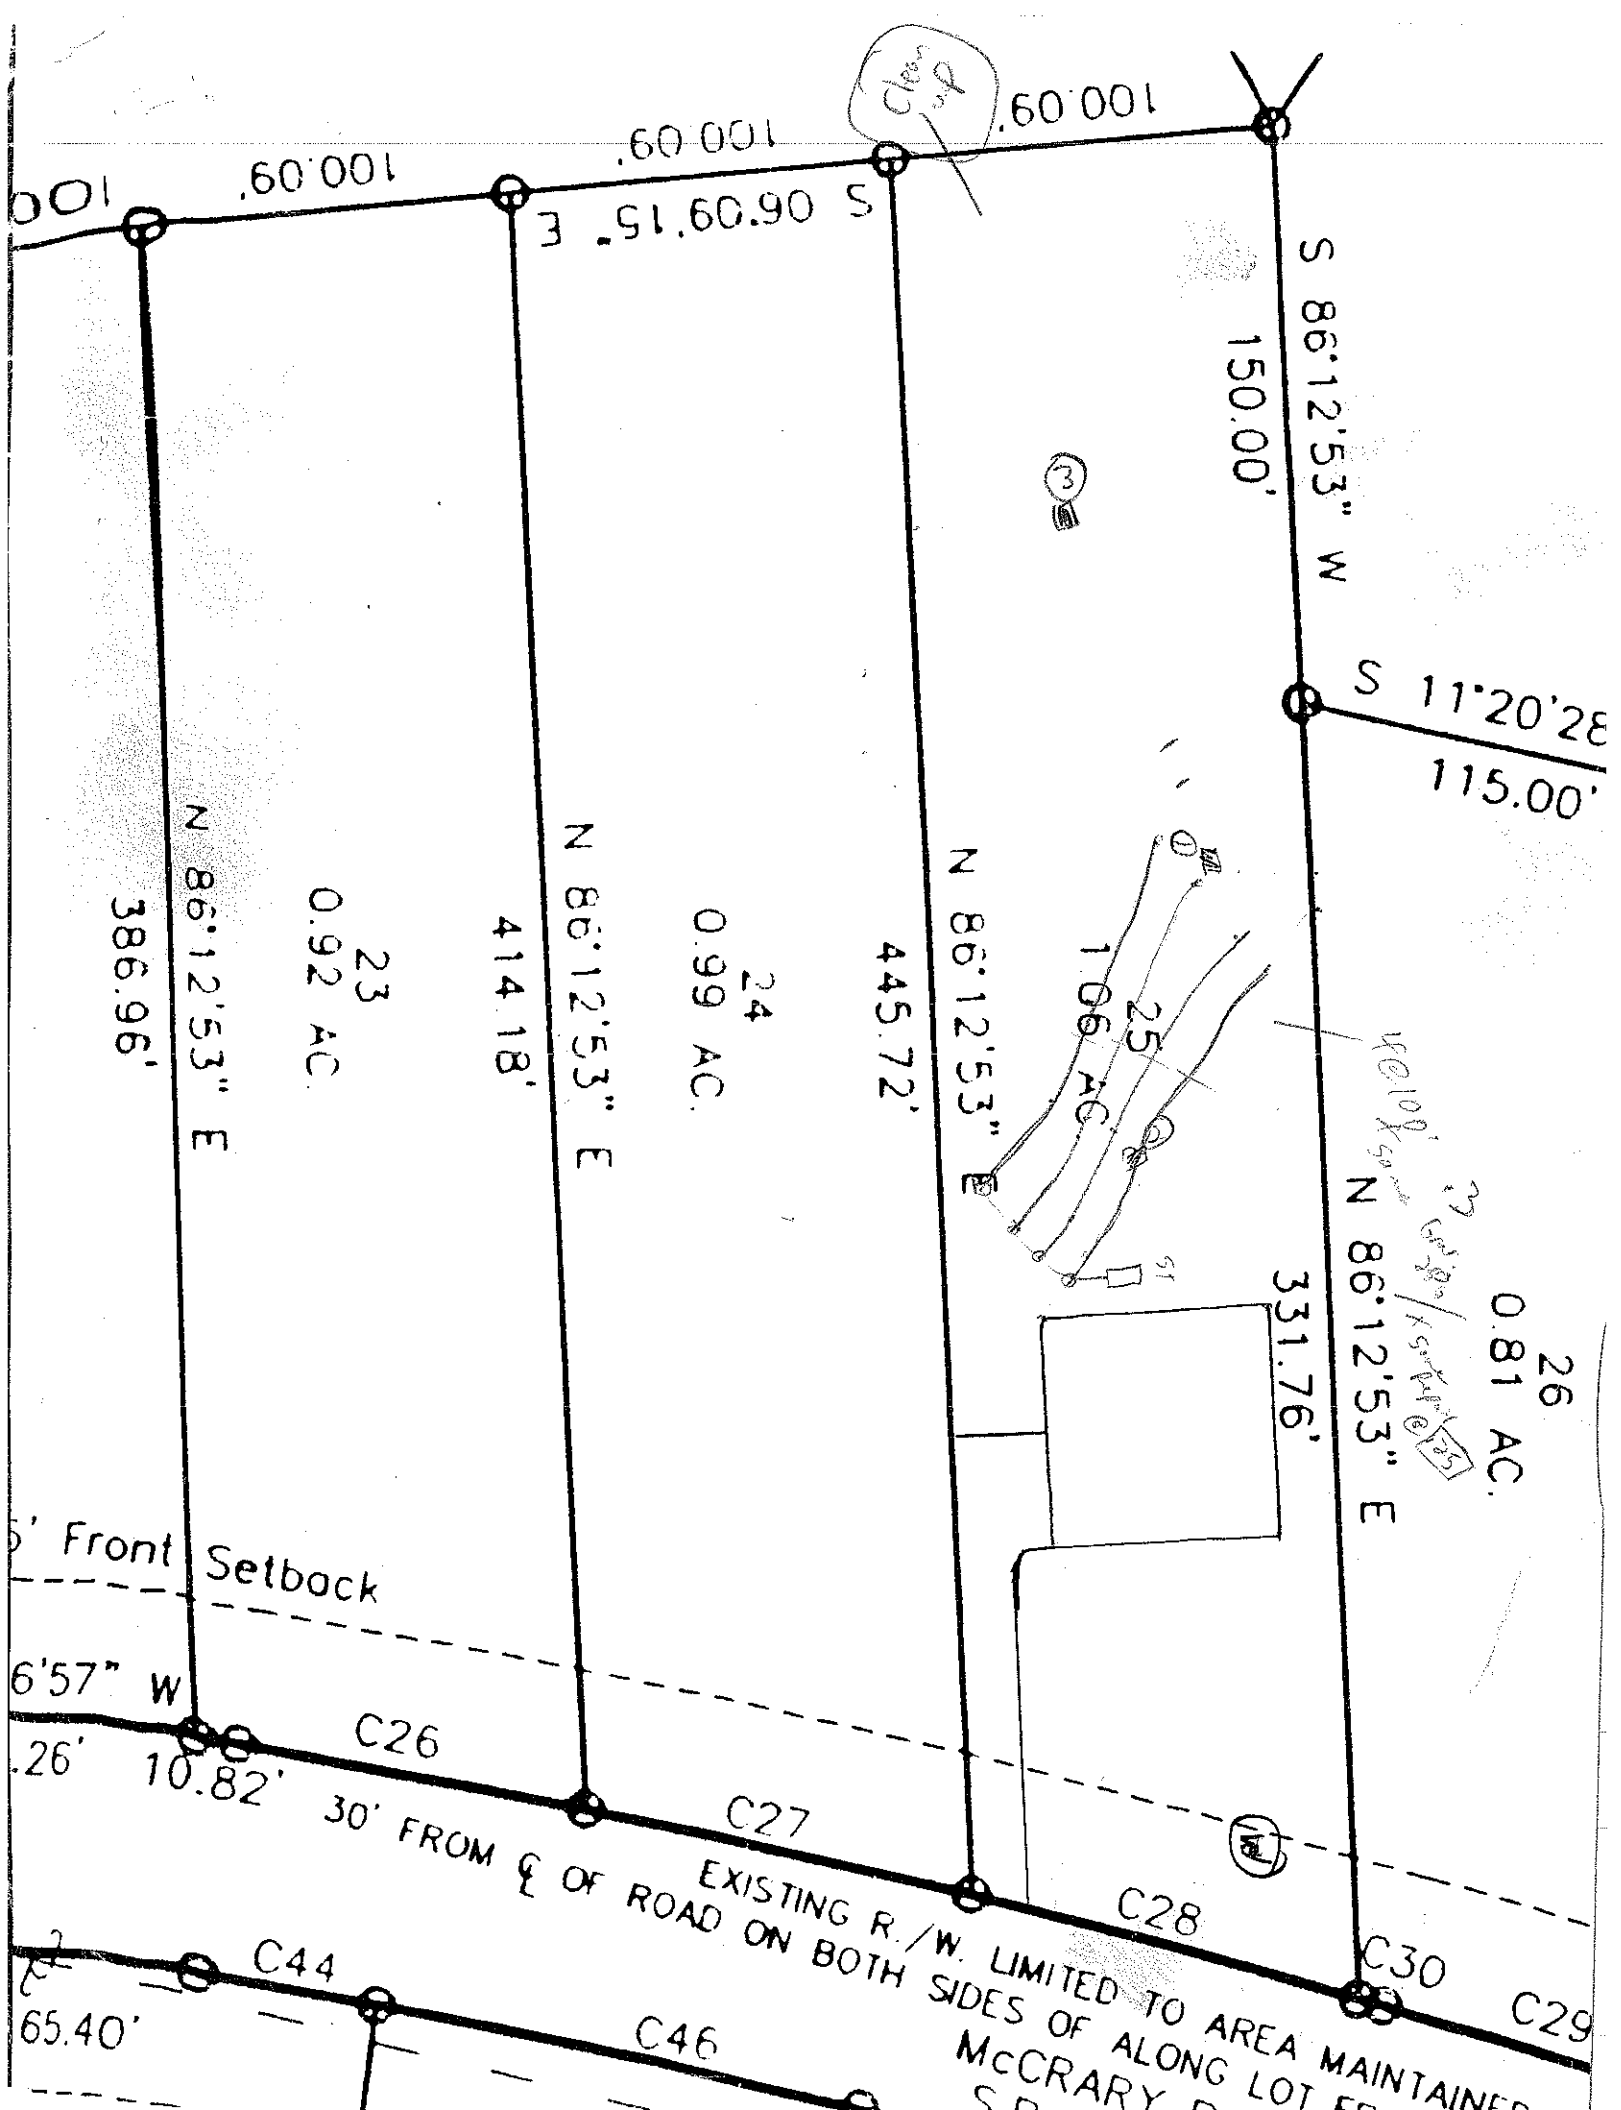
SOIL/SITE EVALUATION
for ON-SITE WASTEWATER SYSTEM

OWNER: _____ APPLICANT: _____
ADDRESS: _____ APPLICATION DATE: _____ DATE EVALUATED: _____
PROPOSED FACILITY: _____ PROPOSED DESIGN FLOW (.1949): _____ PROPERTY SIZE: _____
LOCATION OF SITE: lot 25 PROPERTY RECORDED: _____
WATER SUPPLY: ❑ Private ❑ Public ❑ Well ❑ Spring ❑ Other _____
EVALUATION METHOD: ❑ Auger Boring ❑ Pit ❑ Cut
TYPE OF WASTEWATER: ❑ Sewage ❑ Industrial Process ❑ Mixed

PROFILE #	.1940 LANDSCAPE POSITION/ SLOPE %	HORIZON DEPTH (IN.)	SOIL MORPHOLOGY (.1941) .1941 STRUCTURE/ TEXTURE	SOIL MORPHOLOGY (.1941) .1941 CONSISTENCE/ MINERALOGY	OTHER PROFILE FACTORS .1942 SOIL WETNESS/ COLOR	.1943 SOIL DEPTH	.1956 SAPRO CLASS	.1944 RESTR HORIZ	PROFILE CLASS & LTAR
1		0-24	RC MSBK	fr. SSSP SAP					PS .3
		24-42	RCL WWSBK	fri SSSP SAP					
2		0-14	RC SBK	fri SSSP					PS .3
		14-48	RCL MASSIVE	fri SSSP					
		0-50	RC ABK	fri SP - YB's @ 27"+ for Jahrues @ 36"+					PS .25 to 36"

DESCRIPTION	INITIAL SYSTEM	REPAIR SYSTEM
Available Space (.1945)		
Site LTAR		

OTHER FACTORS (.1946): _____
SITE CLASSIFICATION (.1948): _____


.60.001
.60.001
.60.001
S 51.60.90 E
S 86°12'53" W
150.00'
S 11°20'28
115.00'
N 86°12'53" E
445.72'
N 86°12'53" E
414.18'
N 86°12'53" E
386.96'
23
0.92 AC.
24
0.99 AC.
25
1.06 AC.
26
0.81 AC.
331.76'
N 86°12'53" E
5' Front Setback
6'57" W
.26'
10.82'
C26
C27
C28
C30
C29
C44
C46
65.40'
30' FROM ℄ OF ROAD ON BOTH SIDES OF ALONG LOT
EXISTING R./W. LIMITED TO AREA MAINTAINED
McCRARY