DEPARTMENT OF ENVIRONMENT, HEALTH, AND NATURAL RESOURCES
DIVISION OF ENVIRONMENTAL HEALTH
ON-SITE WASTEWATER SECTION

Sheet ____ *of* ____
PROPERTY ID #: _____
COUNTY: _____

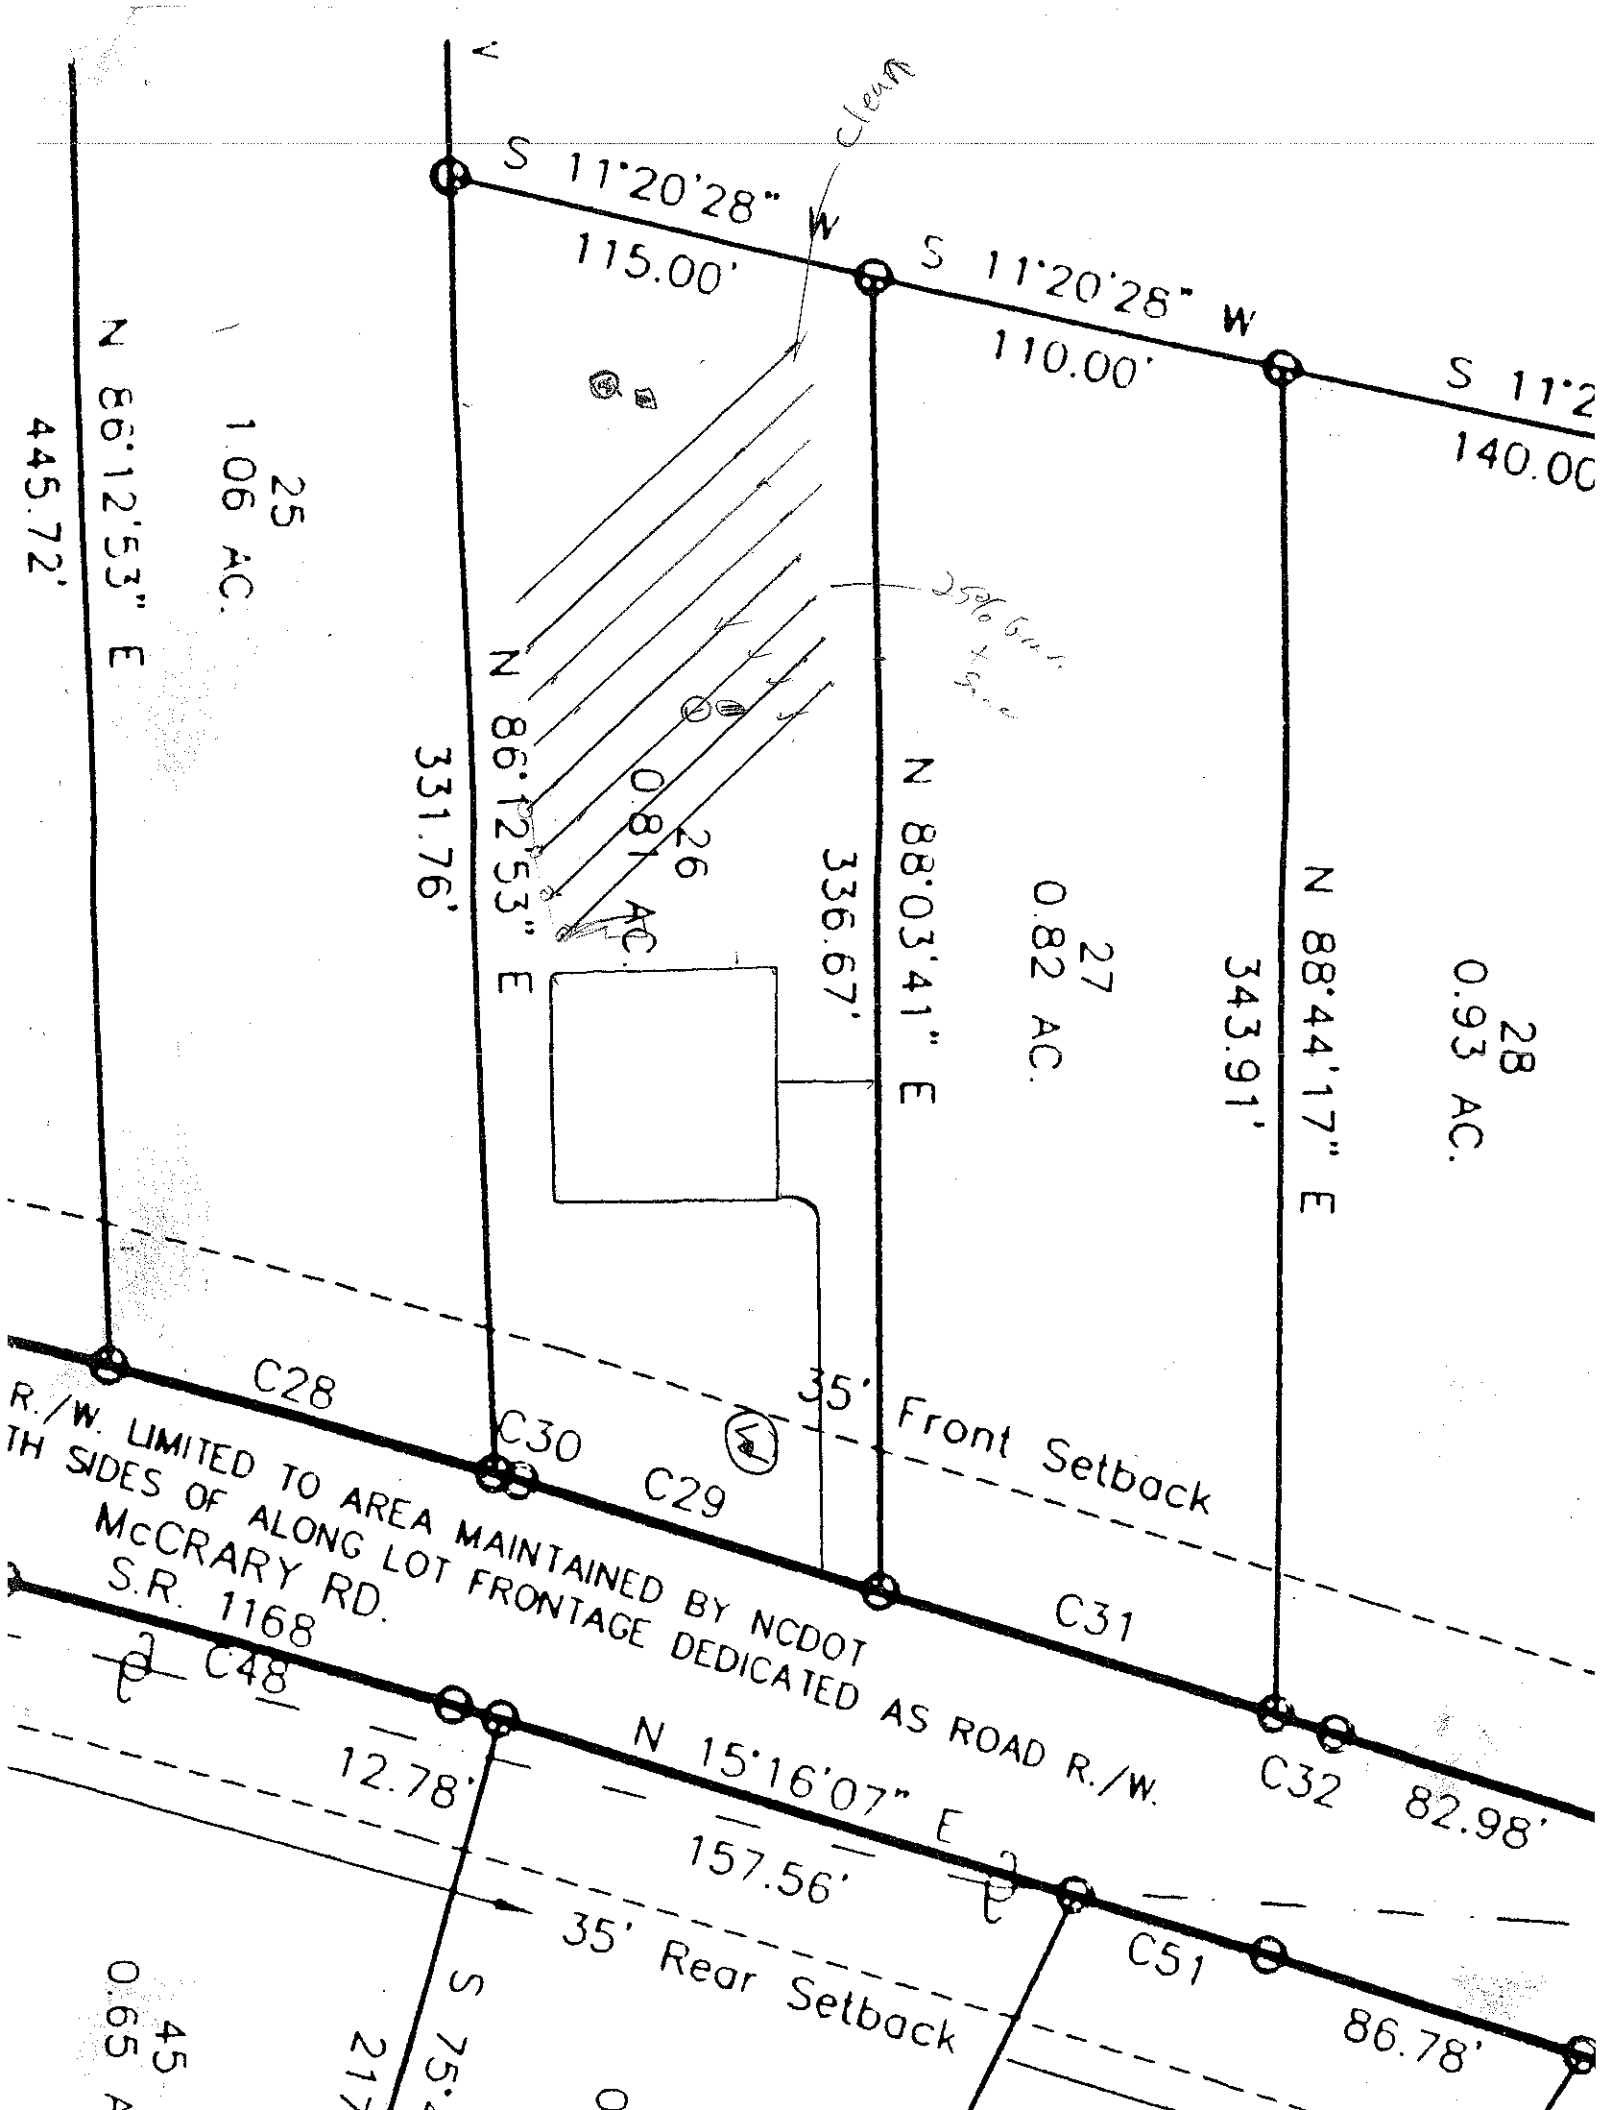
SOIL/SITE EVALUATION
for ON-SITE WASTEWATER SYSTEM

OWNER: _____ APPLICANT: _____
ADDRESS: _____ APPLICATION DATE: _____ DATE EVALUATED: _____
PROPOSED FACILITY: _____ PROPOSED DESIGN FLOW (.1949): _____ PROPERTY SIZE: _____
LOCATION OF SITE: Tot 26 McIvey PROPERTY RECORDED: _____
WATER SUPPLY: ❑ Private ❑ Public ❑ Well ❑ Spring ❑ Other _____
EVALUATION METHOD: ❑ Auger Boring ❑ Pit ❑ Cut
TYPE OF WASTEWATER: ❑ Sewage ❑ Industrial Process ❑ Mixed

PROFILE #	.1940 LAND-SCAPE POSITION/ SLOPE %	HORI-ZON DEPTH (IN.)	SOIL MORPHOLOGY (.1941) .1941 STRUCTURE/ TEXTURE	SOIL MORPHOLOGY (.1941) .1941 CONSISTENCE/ MINERALOGY	OTHER PROFILE FACTORS .1942 SOIL WETNESS/ COLOR	.1943 SOIL DEPTH	.1956 SAPRO CLASS	.1944 RESTR HORIZ	PROFILE CLASS & LTAR
1		0-21	RC SnL	fr SSSnP					PS .5
		21-53	R/C MFSnL	fr SSPSnP					
2		0-24	RC SnL	fr SSPSnP					PS .3
		24-53	R/C MFSnL	fr SSPSnP - computation on 2 pit walls 0-12"					
3									
4									

DESCRIPTION	INITIAL SYSTEM	REPAIR SYSTEM
Available Space (.1945)		
Site LTAR		

OTHER FACTORS (.1946): _____
SITE CLASSIFICATION (.1948): _____


S 11°20'28" W
115.00'
S 11°20'28" W
110.00'
S 11°2
140.00
N 86°12'53" E
445.72'
25
1.06 AC.
331.76'
N 86°12'53" E
0.81 AC
26
336.67'
N 88°03'41" E
27
0.82 AC.
343.91'
N 88°44'17" E
28
0.93 AC.
C28
C30
C29
C31
C32
82.98'
35' Front Setback
R./W. LIMITED TO AREA MAINTAINED BY NCDOT
TH SIDES OF ALONG LOT FRONTAGE DEDICATED AS ROAD R./W.
McCRARY RD.
S.R. 1168
C48
12.78'
N 15°16'07" E
157.56'
C51
86.78'
35' Rear Setback
S
0.65 A