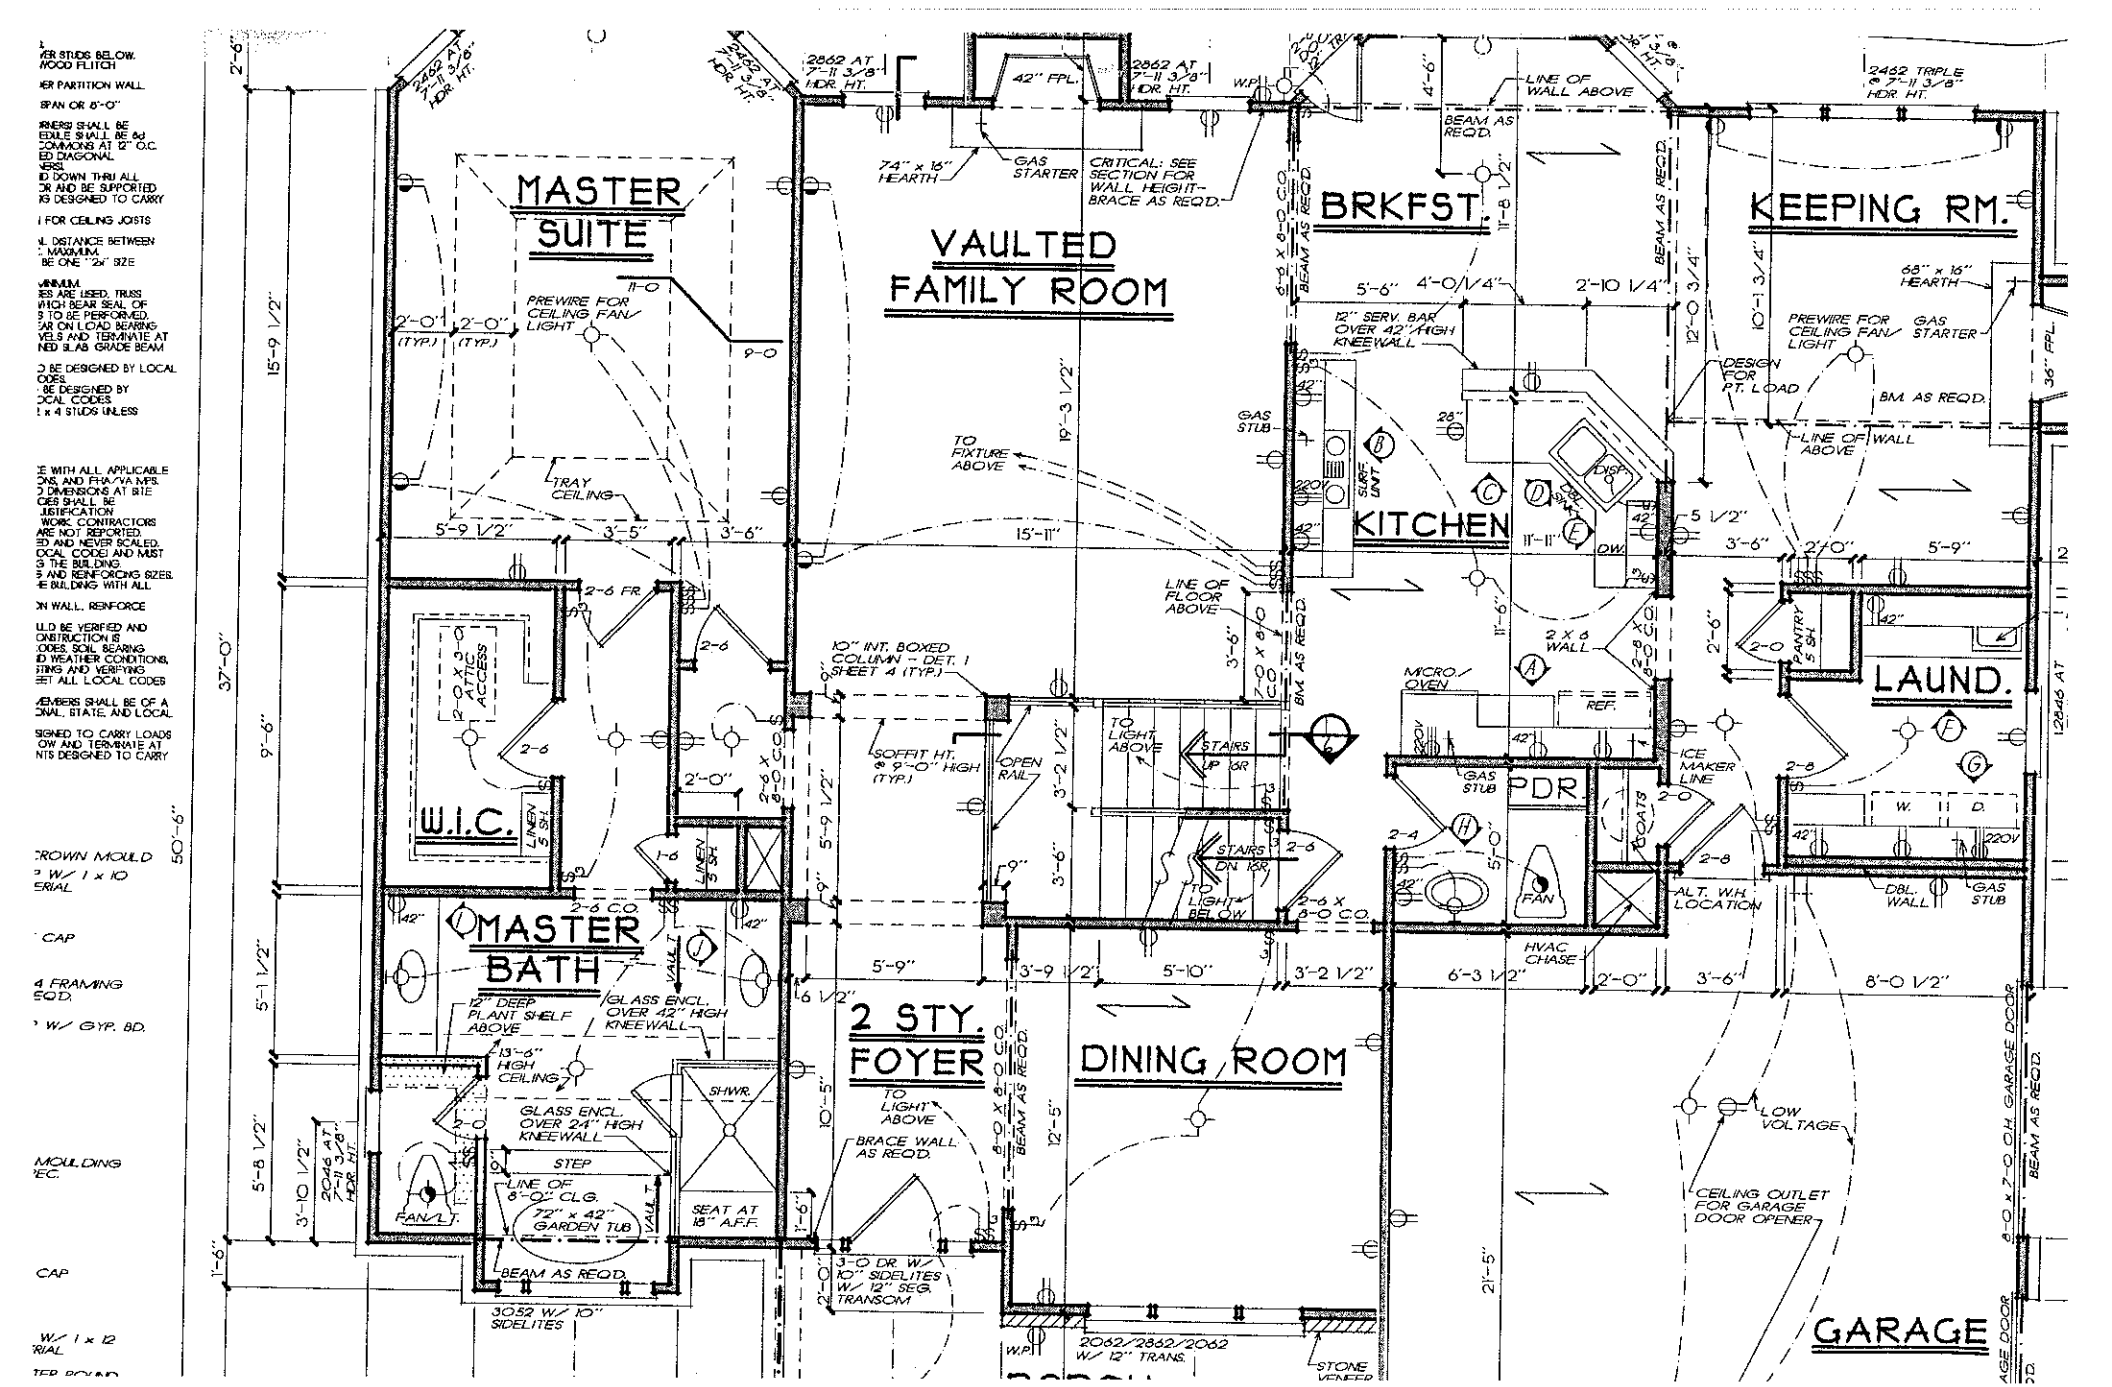
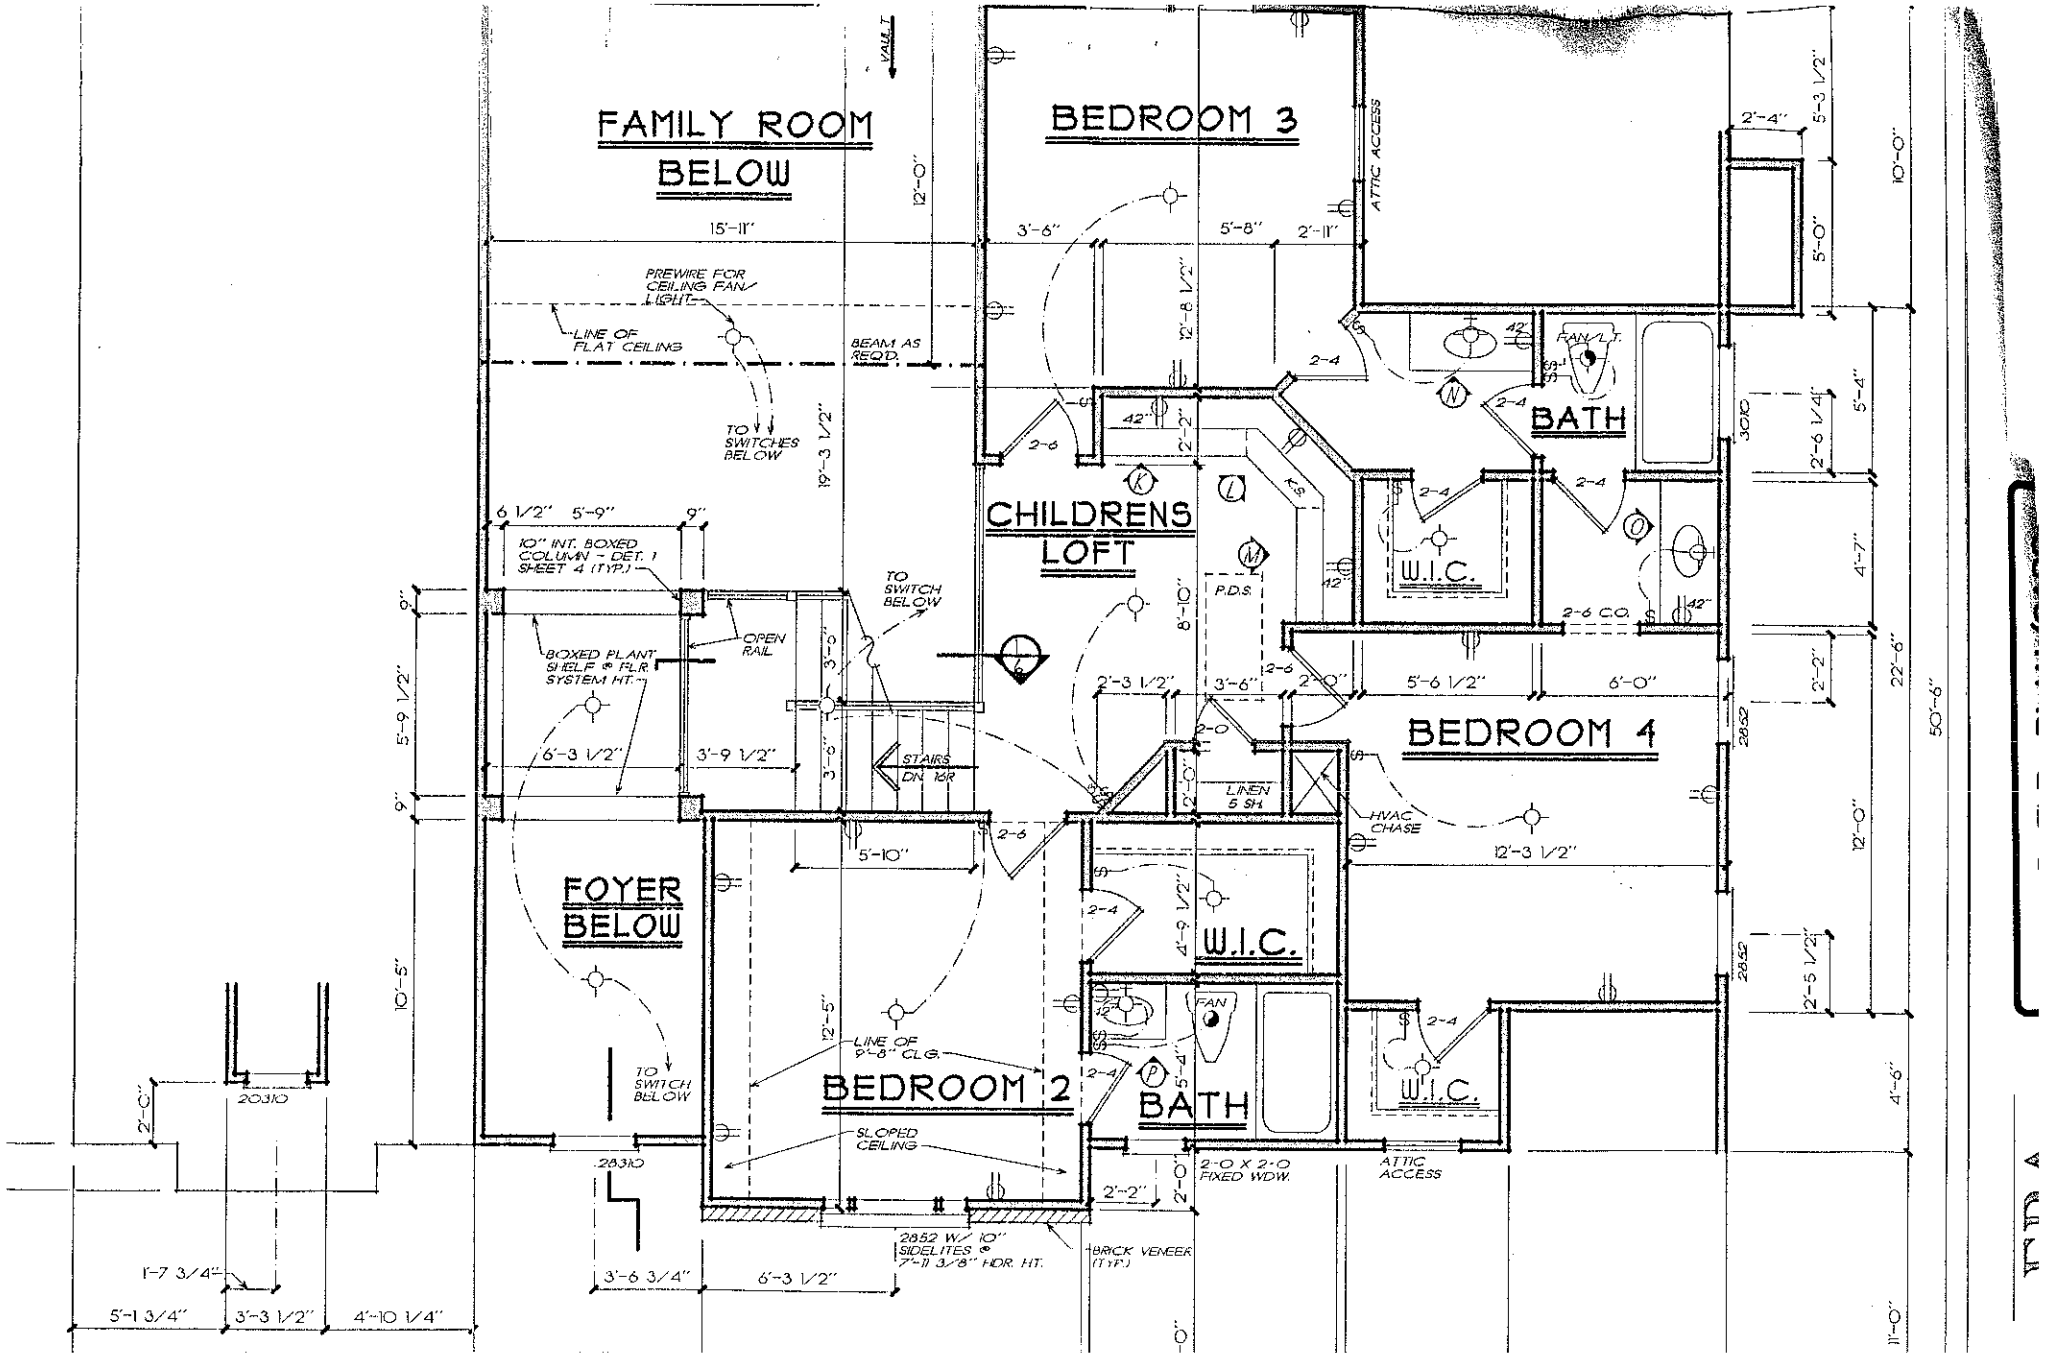

MASTER SUITE
VAULTED FAMILY ROOM
BRKFST.
KEEPING RM.
KITCHEN
LAUND.
PDR
W.I.C.
MASTER BATH
2 STY. FOYER
DINING ROOM
GARAGE
2462 AT 7'-11 3/8" HDR. HT.
2862 AT 7'-11 3/8" HDR. HT.
42" FPL.
74" x 16" HEARTH
GAS STARTER
CRITICAL: SEE SECTION FOR WALL HEIGHT-BRACE AS REQ'D.
W.P.
LINE OF WALL ABOVE
BEAM AS REQ'D.
2462 TRIPLE @ 7'-11 3/8" HDR. HT.
68" x 16" HEARTH
PREWIRE FOR CEILING FAN/ LIGHT
TRAY CEILING
11'-0
9'-0
2'-0" (TYP.)
5'-9 1/2"
3'-5"
3'-6"
15'-9 1/2"
37'-0"
9'-6"
5'-1 1/2"
5'-8 1/2"
3'-10 1/2"
50'-6"
2-6 FR.
2-0 X 3-0 ATTIC ACCESS
LINEN 5 SH.
2-6 CO.
2-0"
2-6 X 8-0 CO.
10" INT. BOXED COLUMN - DET. 1 SHEET 4 (TYP.)
SOFFIT HT. @ 9'-0" HIGH (TYP.)
OPEN RAIL
TO LIGHT ABOVE
STAIRS UP 13R
STAIRS DN 13R
TO LIGHT BELOW
19'-3 1/2"
15'-11"
3'-2 1/2"
3'-6"
5'-9 1/2"
9"
LINE OF FLOOR ABOVE
2 X 6 WALL
MICRO/ OVEN
REF.
ICE MAKER LINE
GAS STUB
2-4
5'-0"
FAN
COATS
2-8
ALT. W.H. LOCATION
HVAC CHASE
W.
D.
DBL. WALL
GAS STUB
5'-9"
3'-9 1/2"
5'-10"
3'-2 1/2"
6'-3 1/2"
2'-0"
3'-6"
8'-0 1/2"
6 1/2"
12" DEEP PLANT SHELF ABOVE
GLASS ENCL. OVER 42" HIGH KNEEWALL
13'-6" HIGH CEILING
SHWR.
GLASS ENCL. OVER 24" HIGH KNEEWALL
STEP
LINE OF 8'-0" CLG.
72" x 42" GARDEN TUB
SEAT AT 18" A.F.F.
BRACE WALL AS REQ'D.
BEAM AS REQ'D.
3052 W/ 10" SIDELITES
2046 AT 7'-11 3/8" HDR. HT.
3-0 DR W/ 10" SIDELITES W/ 12" SEG. TRANSOM
2062/2862/2062 W/ 12" TRANS.
STONE VENEER
10'-5"
12'-5"
21'-5"
1'-6"
2'-0"
9'-0 X 8-0 CO.
6'-0 X 8-0 CO.
7'-0 X 8-0 CO.
BM. AS REQ'D.
12" SERV. BAR OVER 42" HIGH KNEEWALL
DESIGN FOR PT. LOAD
GAS STUB
SURF. UNIT
DISP.
DW.
5'-6"
4'-0 1/4"
2'-10 1/4"
12'-0 3/4"
10'-1 3/4"
5 1/2"
2'-6"
2-0
PANTRY 5 SH.
42"
220V
LOW VOLTAGE
CEILING OUTLET FOR GARAGE DOOR OPENER
8'-0 x 7'-0 O.H. GARAGE DOOR
12846 AT


FAMILY ROOM
BELOW
BEDROOM 3
CHILDRENS
LOFT
BATH
W.I.C.
BEDROOM 4
FOYER
BELOW
BEDROOM 2
BATH
W.I.C.
W.I.C.
VAULT
ATTIC ACCESS
PREWIRE FOR CEILING FAN/LIGHT
LINE OF FLAT CEILING
BEAM AS REQD.
TO SWITCHES BELOW
10" INT. BOXED COLUMN - DET. 1 SHEET 4 (TYP.)
OPEN RAIL
BOXED PLANT SHELF @ FLR. SYSTEM HT.
TO SWITCH BELOW
STAIRS DN 16R
P.D.S.
LINEN 5 SH.
HVAC CHASE
2-6 C.O.
LINE OF 9'-8" CLG.
SLOPED CEILING
2-0 X 2-0 FIXED WDW.
ATTIC ACCESS
2852 W/ 10" SIDELITES @ 7'-11 3/8" HGR. HT.
BRICK VENEER (TYP.)
FAN
15'-11"
12'-0"
3'-6"
5'-8"
2'-11"
12'-8 1/2"
19'-3 1/2"
6 1/2"
5'-9"
9"
6'-3 1/2"
3'-9 1/2"
3'-0"
5'-10"
2'-3 1/2"
3'-6"
2'-0"
5'-6 1/2"
6'-0"
8'-10"
12'-3 1/2"
4'-9 1/2"
5'-4"
2'-4"
5'-3 1/2"
5'-0"
10'-0"
2'-6 1/4"
4'-7"
22'-6"
50'-6"
2'-2"
2'-5 1/2"
4'-6"
11'-0"
12'-5"
10'-5"
2'-0"
2031D
2831D
1'-7 3/4"
5'-1 3/4"
3'-3 1/2"
4'-10 1/4"
3'-6 3/4"
6'-3 1/2"