DEPARTMENT OF ENVIRONMENT, HEALTH, AND NATURAL RESOURCES
DIVISION OF ENVIRONMENTAL HEALTH
ON-SITE WASTEWATER SECTION

Sheet ____ *of* ____
PROPERTY ID #: _____
COUNTY: _____

SOIL/SITE EVALUATION
for ON-SITE WASTEWATER SYSTEM

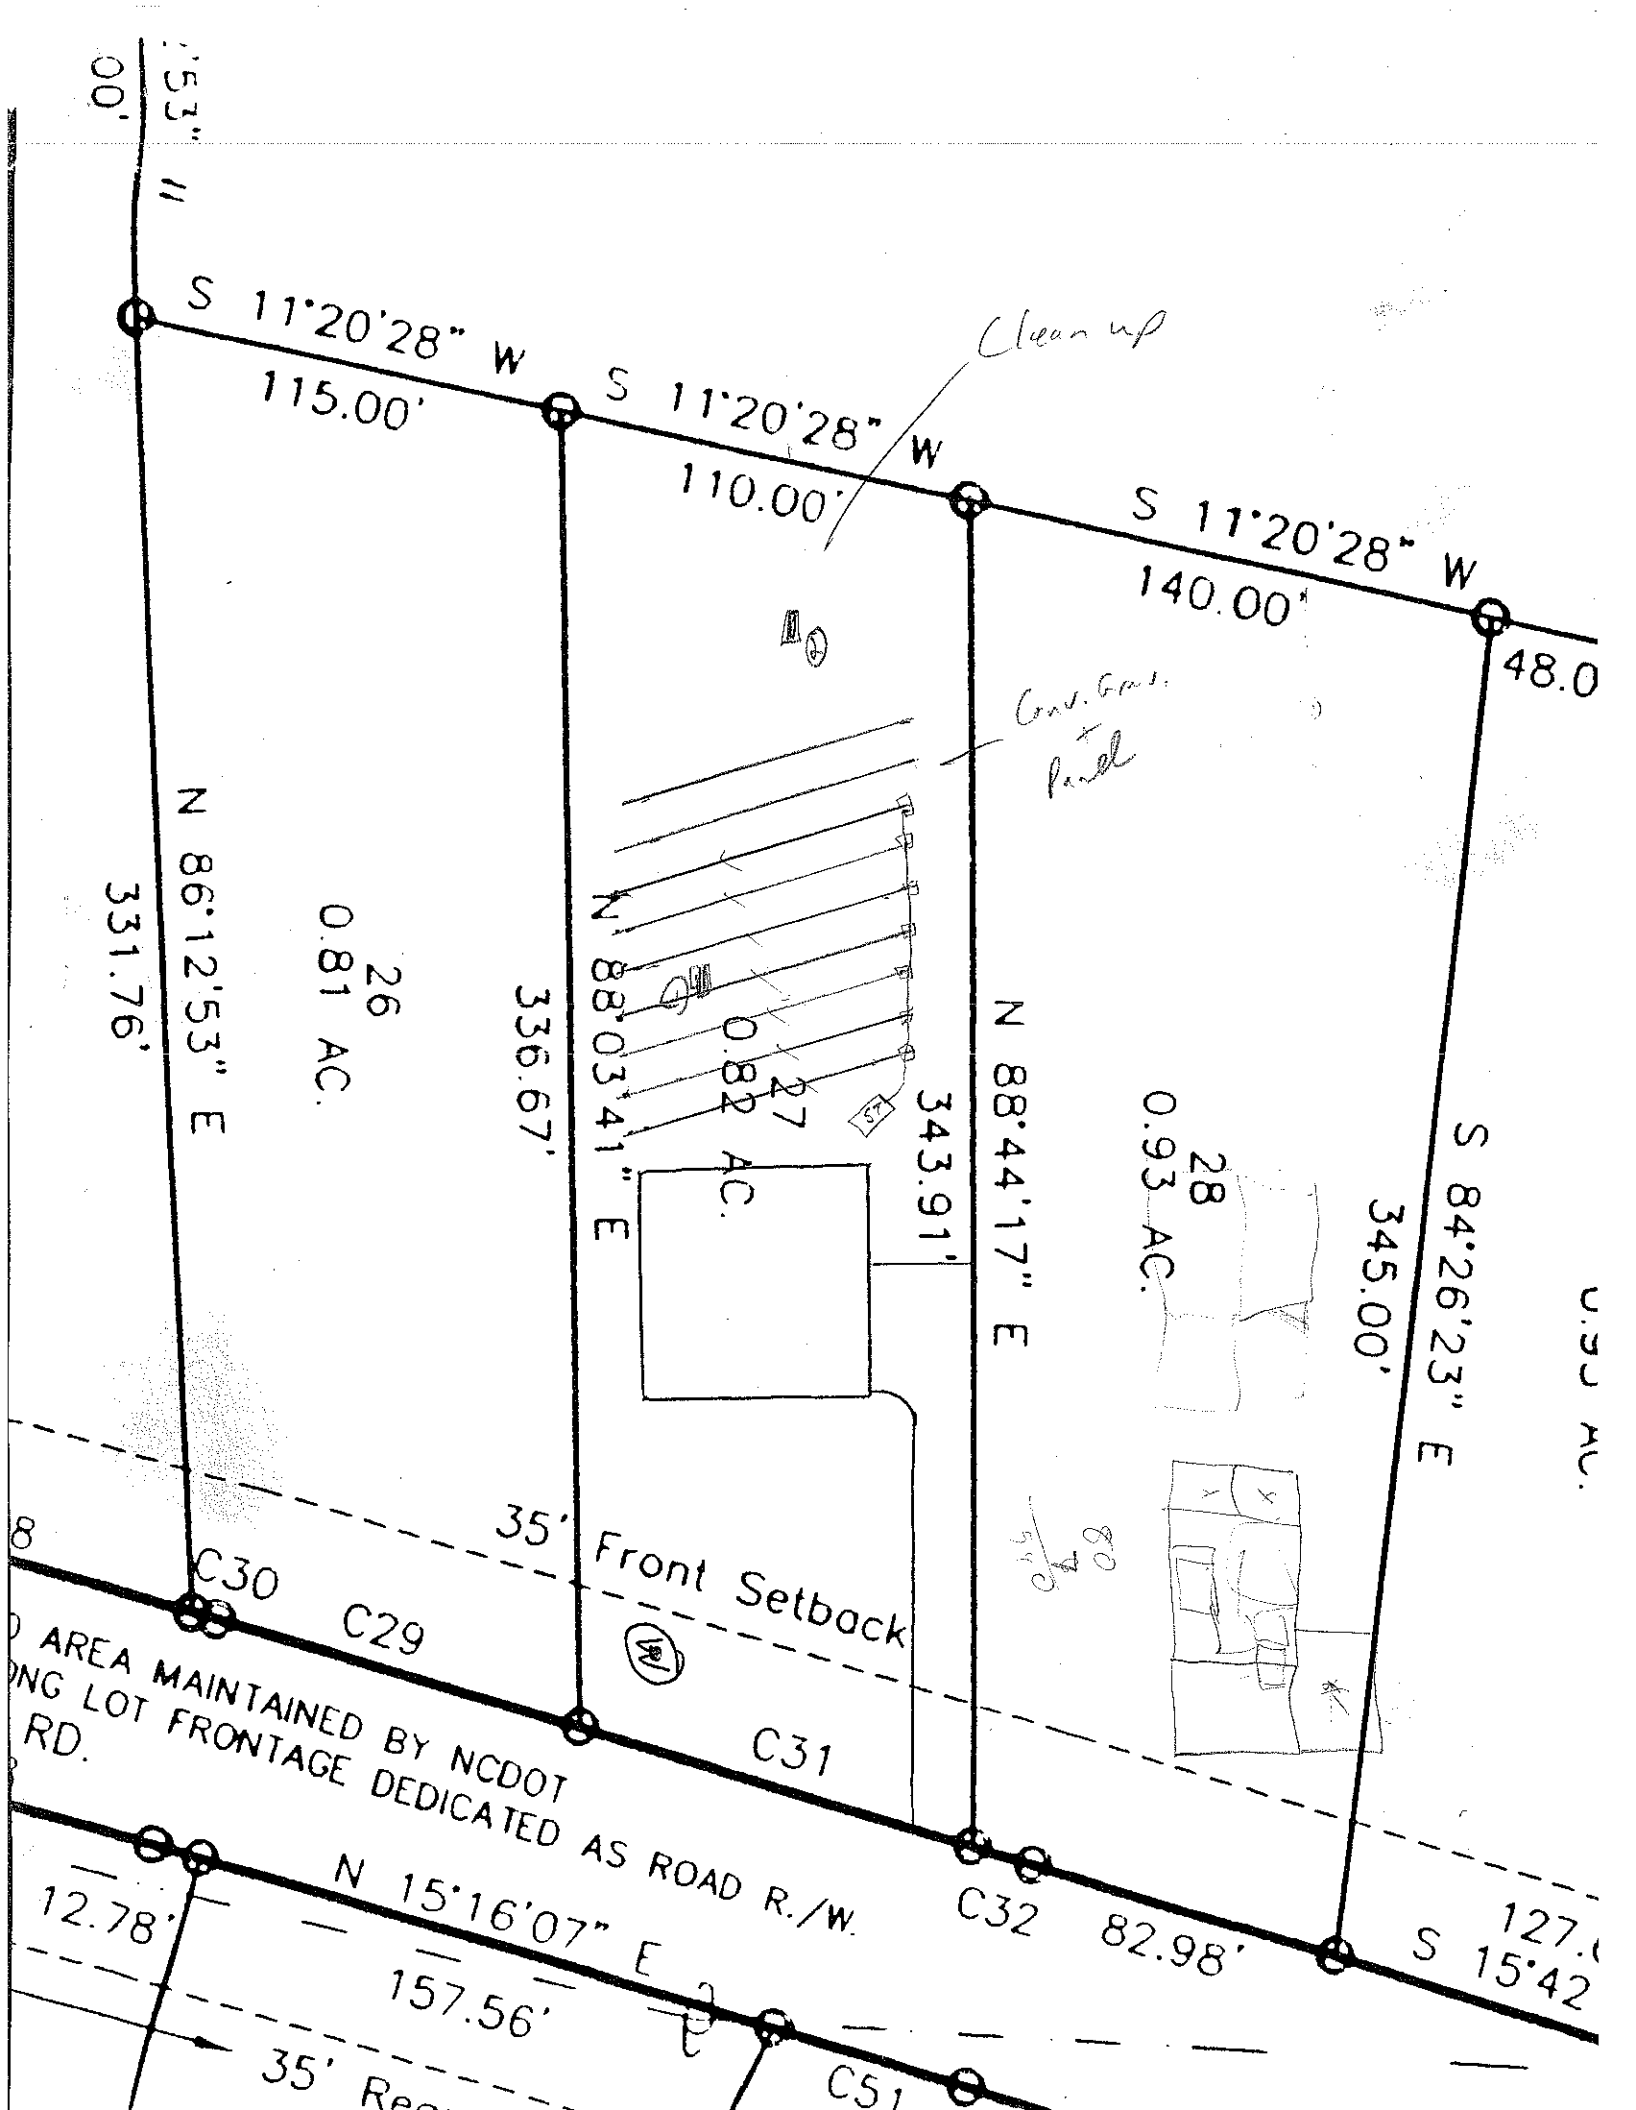
OWNER: _____ APPLICANT: _____
ADDRESS: _____ APPLICATION DATE: _____ DATE EVALUATED: _____
PROPOSED FACILITY: _____ PROPOSED DESIGN FLOW (.1949): _____ PROPERTY SIZE: _____
LOCATION OF SITE: lot 27 McLary Wood PROPERTY RECORDED: _____
WATER SUPPLY: ❑ Private ❑ Public ❑ Well ❑ Spring ❑ Other _____
EVALUATION METHOD: ❑ Auger Boring ❑ Pit ❑ Cut
TYPE OF WASTEWATER: ❑ Sewage ❑ Industrial Process ❑ Mixed

PROFILE #	.1940 LAND-SCAPE POSITION/ SLOPE %	HORI-ZON DEPTH (IN.)	SOIL MORPHOLOGY (.1941) .1941 STRUCTURE/ TEXTURE	SOIL MORPHOLOGY (.1941) .1941 CONSISTENCE/ MINERALOGY	OTHER PROFILE FACTORS .1942 SOIL WETNESS/ COLOR	.1943 SOIL DEPTH	.1956 SAPRO CLASS	.1944 RESTR HORIZ	PROFILE CLASS & LTAR
1		0-8	GrSL WL	fr SCP					I/S -3
		8-48	RC SHA	fr SCP					
2		0-16	RCL SHA	fr SCP					I/S -3
		16-48	RCL MSH	fr SCP					
3									
4									

DESCRIPTION	INITIAL SYSTEM	REPAIR SYSTEM
Available Space (.1945)		
System Type(s)		
Site LTAR		

OTHER FACTORS (.1946): _____
SITE CLASSIFICATION (.1948): _____

EVALUATED BY: _____
OTHER(S) PRESENT: _____


S 11°20'28" W
115.00'
S 11°20'28" W
110.00'
Clean up
S 11°20'28" W
140.00'
48.0
Cond. Grnd. Pad
N 86°12'53" E
331.76'
26
0.81 AC.
336.67'
N 88°03'41" E
27
0.82 AC.
343.91'
N 88°44'17" E
28
0.93 AC.
345.00'
S 84°26'23" E
35' Front Setback
C30
C29
C31
C32
82.98'
AREA MAINTAINED BY NCDOT
ONG LOT FRONTAGE DEDICATED AS ROAD R./W.
RD.
N 15°16'07" E
12.78'
157.56'
35' Re
C51