DEPARTMENT OF ENVIRONMENT AND NATURAL RESOURCES
DIVISION OF ENVIRONMENTAL HEALTH
ON-SITE WASTEWATER SECTION

Sheet ___ of ___
PROPERTY ID #: ___
COUNTY: ___


SOIL/SITE EVALUATION
for ON-SITE WASTEWATER SYSTEM

OWNER: Lakeland Luxury — APPLICATION DATE ___
ADDRESS: ___ — DATE EVALUATED: ___
PROPOSED FACILITY: 4 BR SFD — PROPOSED DESIGN FLOW (.1949): 480 GPD — PROPERTY SIZE: ___
LOCATION OF SITE: LOT 14 — PROPERTY RECORDED: ___
WATER SUPPLY: ☒ Private ☐ Public ☒ Well ☐ Spring ☐ Other ___
EVALUATION METHOD: ☐ Auger Boring ☒ Pit ☐ Cut — TYPE OF WASTEWATER: ☒ Sewage ☐ Industrial Process ☐ Mixed

PROFILE #	.1940 LANDSCAPE POSITION/ SLOPE %	HORIZON DEPTH (IN.)	SOIL MORPHOLOGY (.1941) STRUCTURE/ TEXTURE	SOIL MORPHOLOGY (.1941) CONSISTENCE/ MINERALOGY	OTHER PROFILE FACTORS .1942 SOIL WETNESS/ COLOR	.1943 SOIL DEPTH	.1956 SAPRO CLASS	.1944 RESTR HORIZ	PROFILE CLASS & LTAR
1 (17)	L 2-6%	0-7	Wk, Gr, SCL	Fr, SS, SP	(Red-Brwn)				
		7-28	Mo, Sbk, C	Fr, SS, SP	(Red)	F-Sap			
		28-42	Wk, Sbk, CL	Fr, SS, SP	(Red)	C-M-Sap.	Indurs.		0.30
		42-50	Wk, Sbk, CL	Fr, SS, SP wl	M-Sap, Pockets				
2 (DP 2)	5%	0-5	Sbk, CL	Fr, SS, SP	(R)				
		5-16	Sbk, C	Fr, SS SP	(R)				
		16-52	Sbk, CL	Fr, SS, SP	(R)	C-Sap.			0.30
3		0-3	SbkCl	fr s s s p	DK. Br				
		3-33	mo sbk C	fr s s s p	Red				
		33-48	mo sbk C	fr s s sp	C-sap	Red/Yel br			.3
4		0-4	Sbk L	fr s s s p	DK Br				
		4-36	mo sbk C	fr s s s p	Red				
		36-50	mo sbk C	fr s s s p	Red	C-m sap f-rock			.3

DESCRIPTION	INITIAL SYSTEM	REPAIR SYSTEM
Available Space (.1945)		
System Type(s)		
Site LTAR		

OTHER FACTORS (.1946): ___
SITE CLASSIFICATION (.1948): ___
EVALUATED BY: ___
OTHER(S) PRESENT: ___
COMMENTS: ___

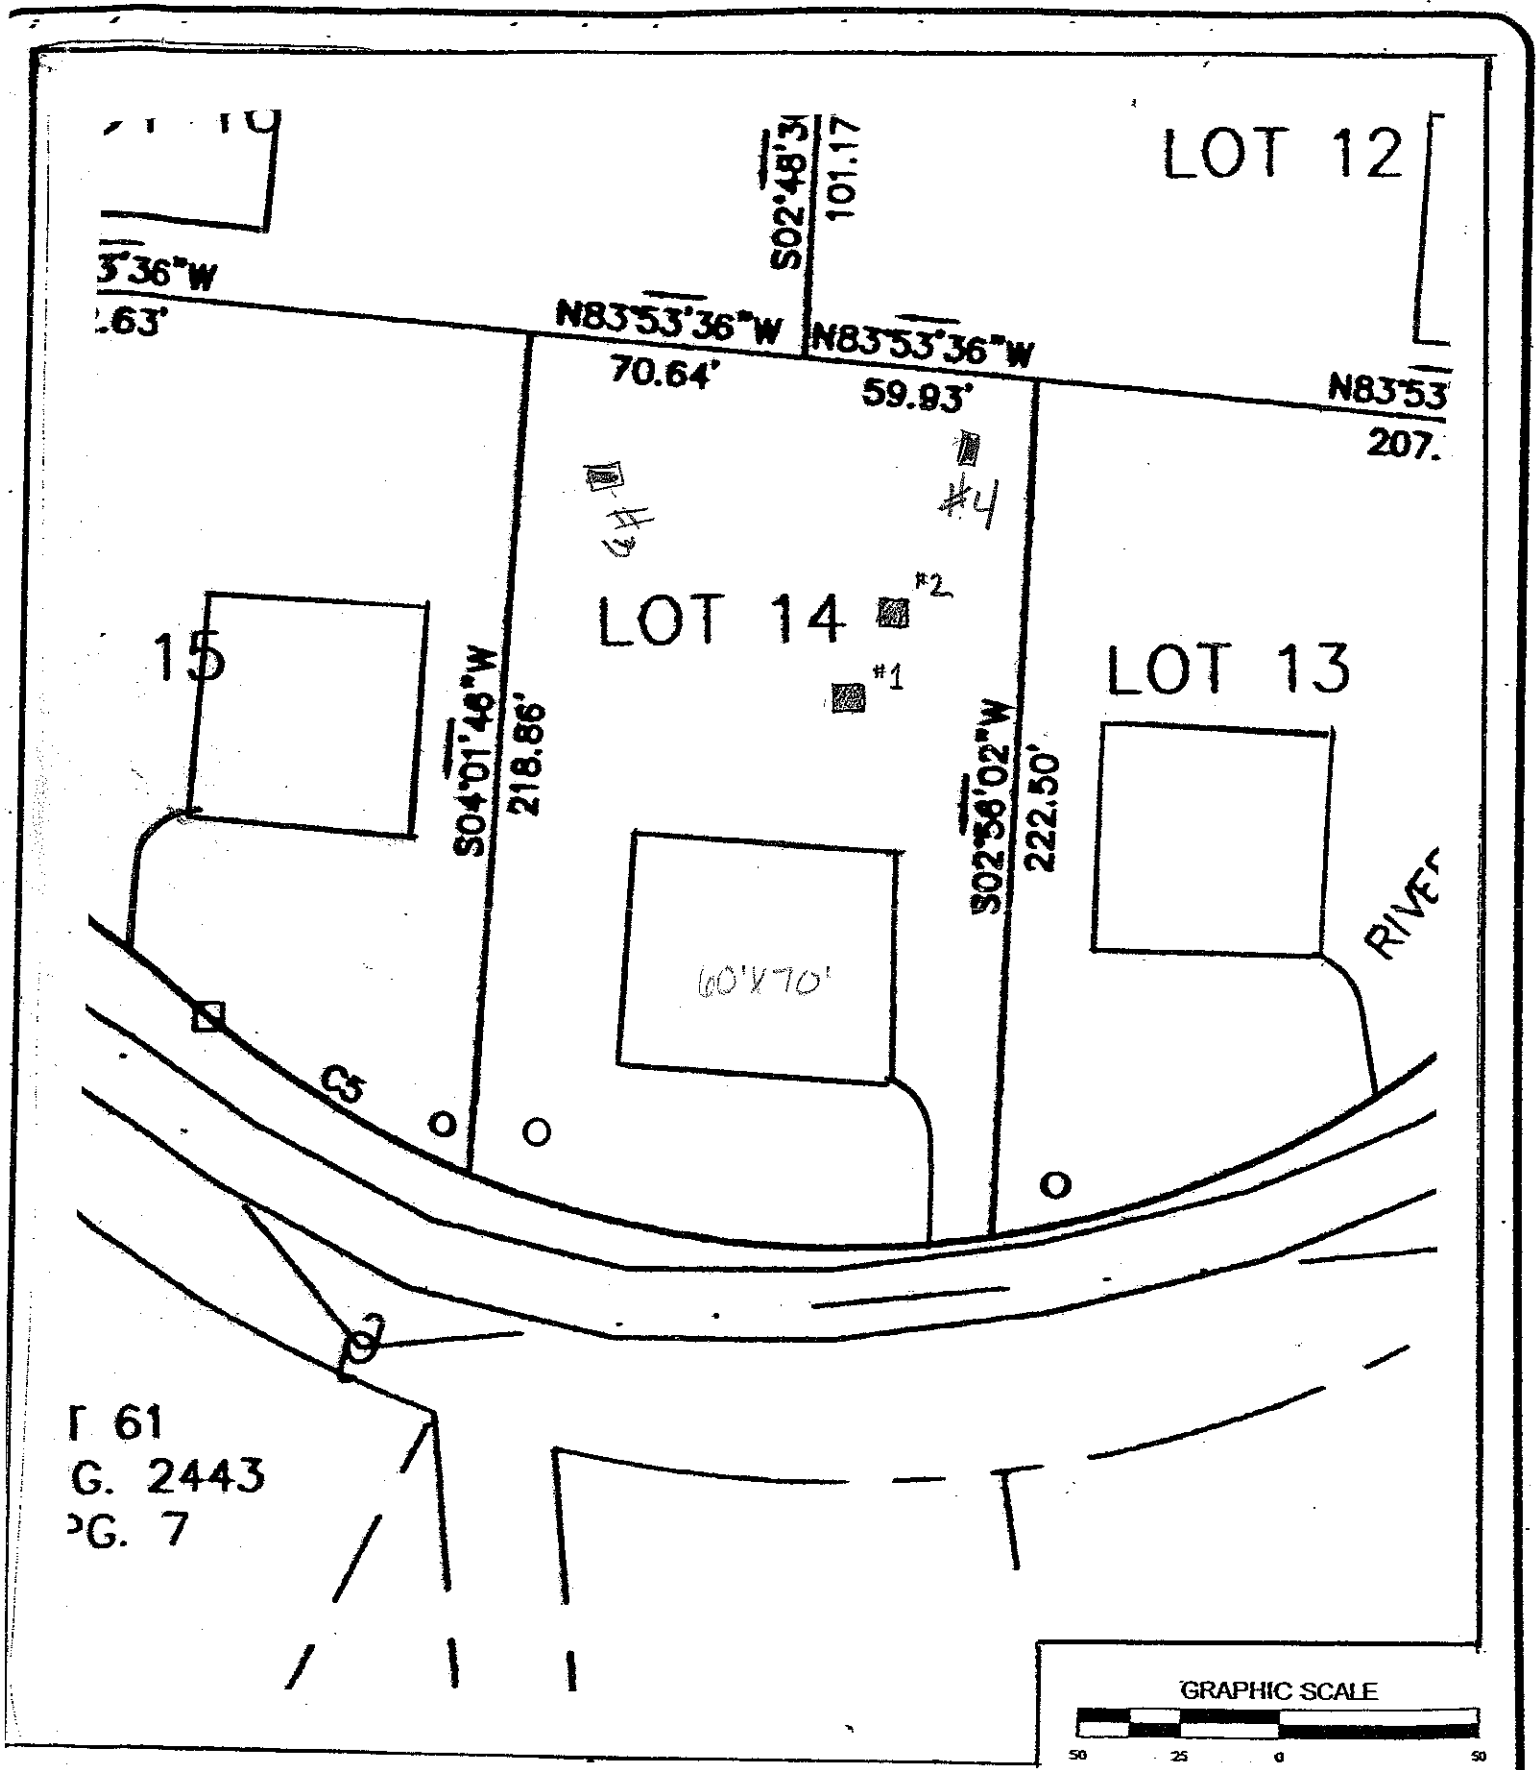

LE:	AS SHOWN
E:	10/03/07
WN BY:	PLM
JECT NO:	588-07-051

S&ME
WWW.SMEINC.COM

PRELIMINARY

FIGURE NO.